
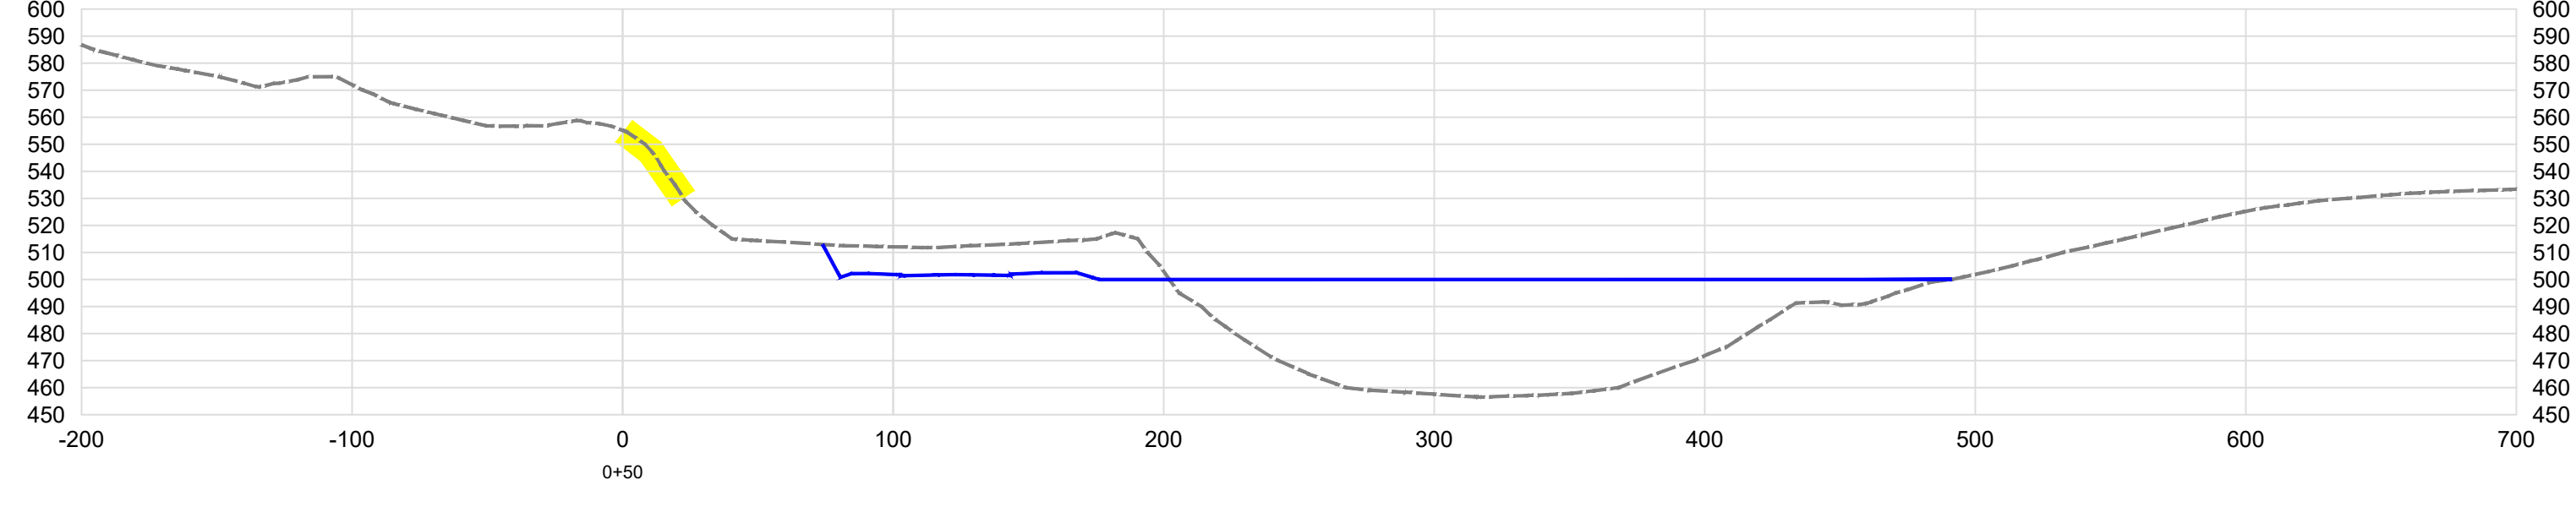
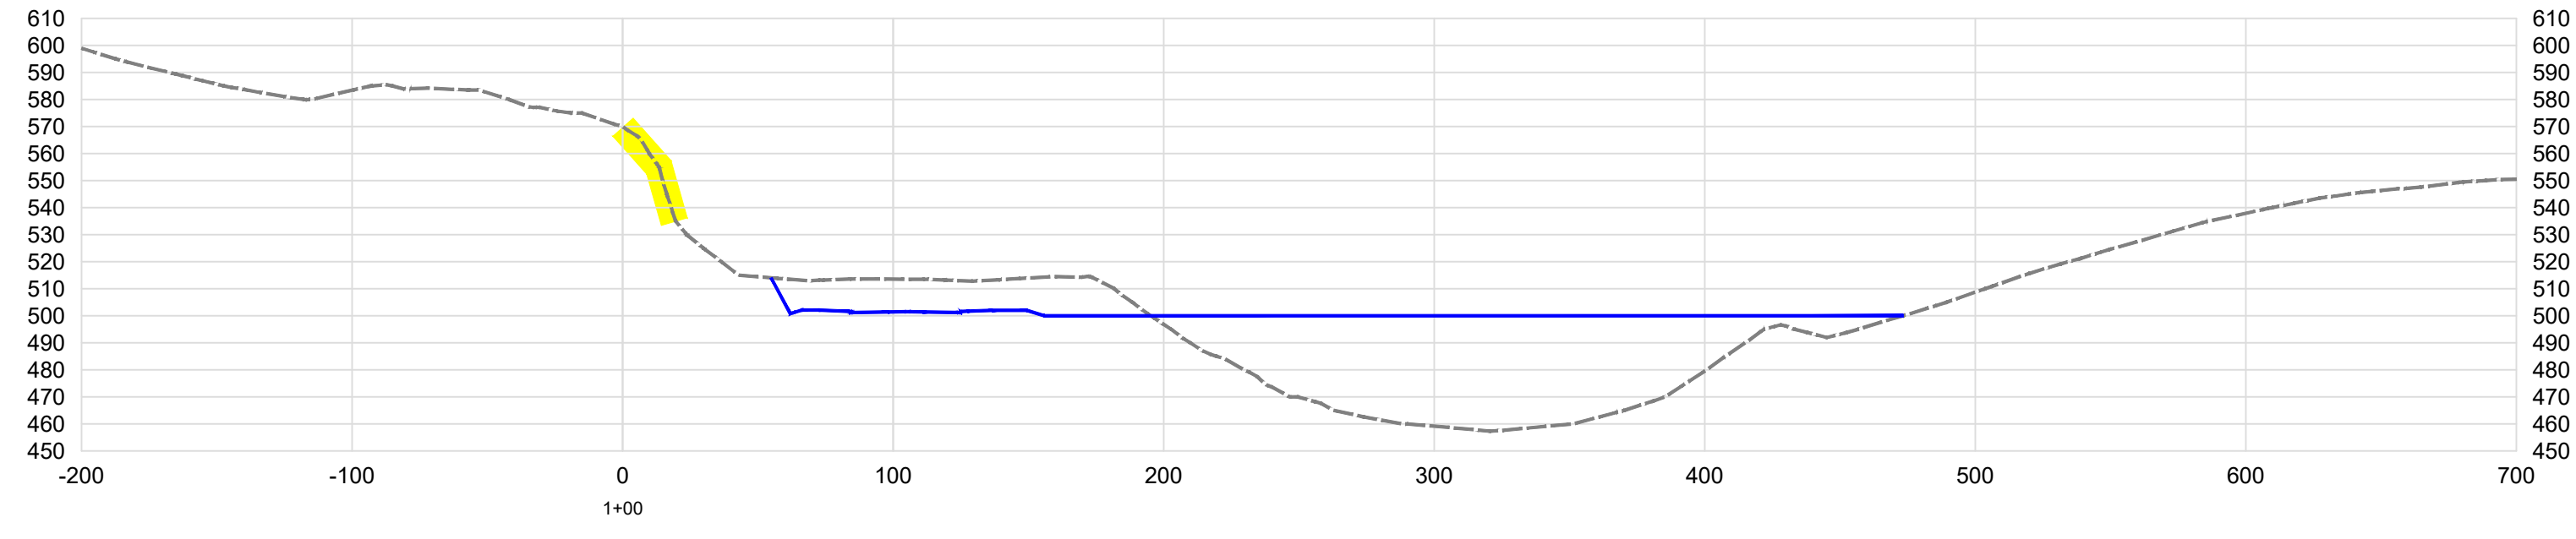
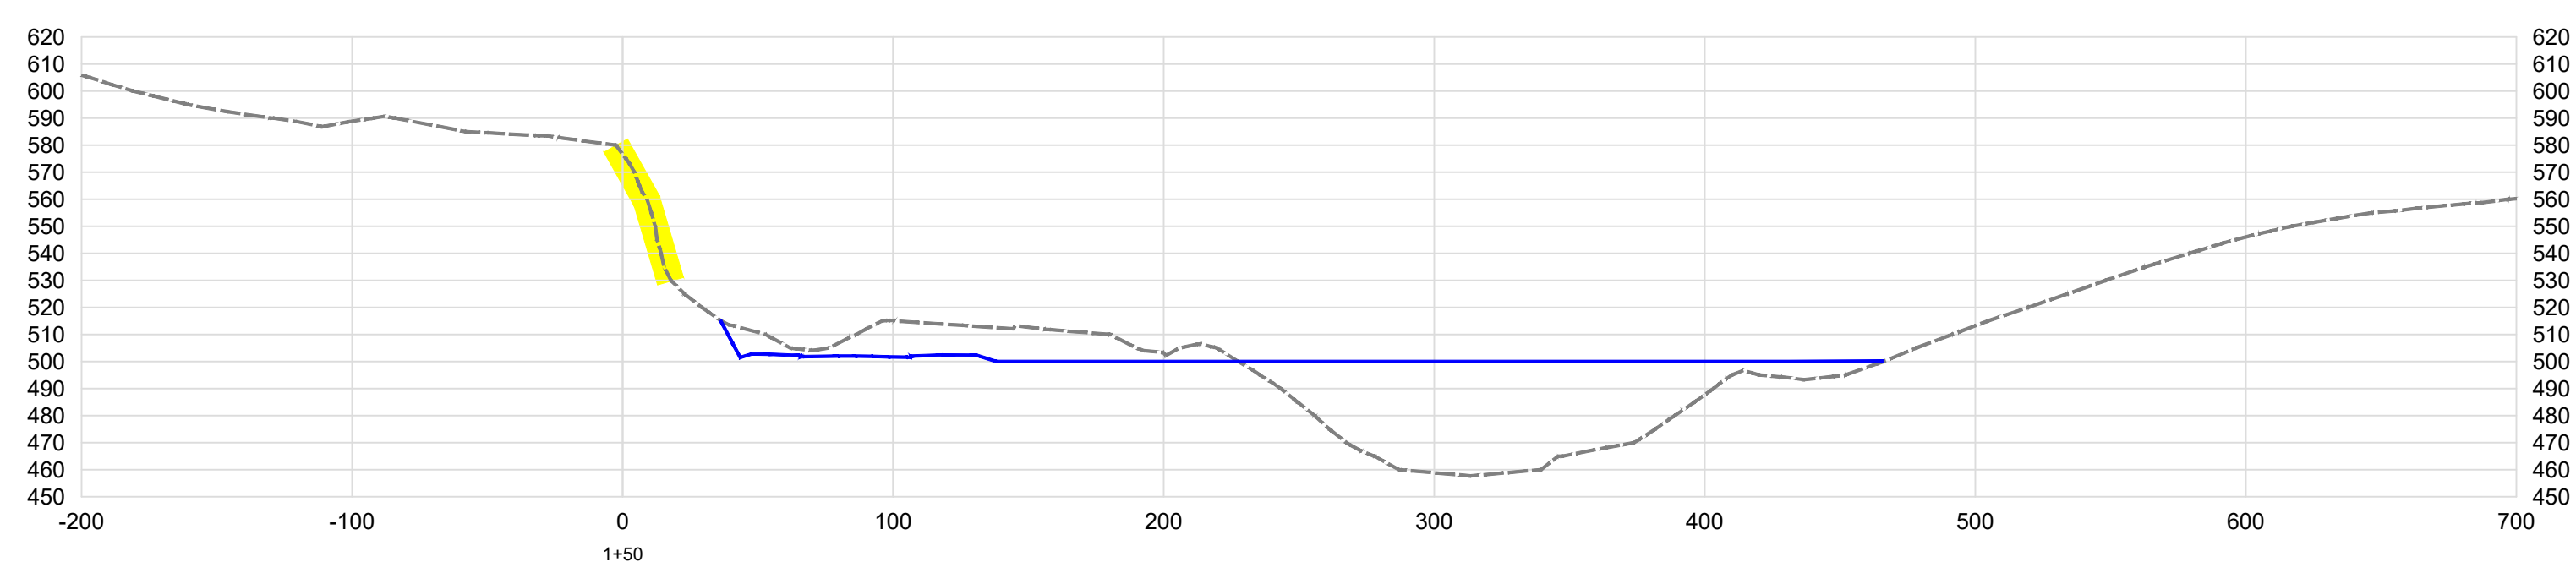
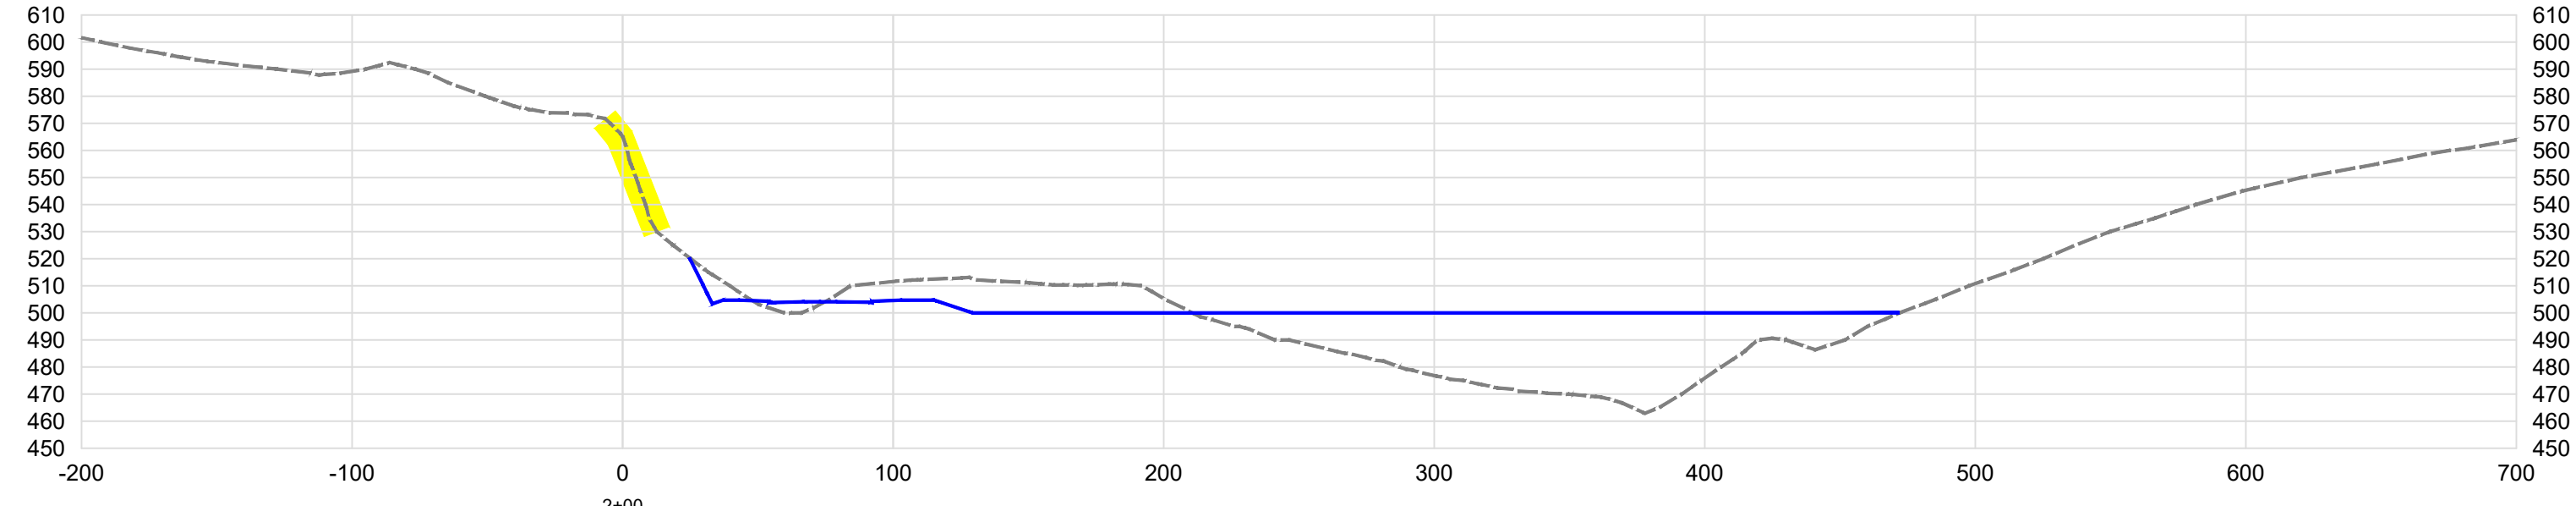
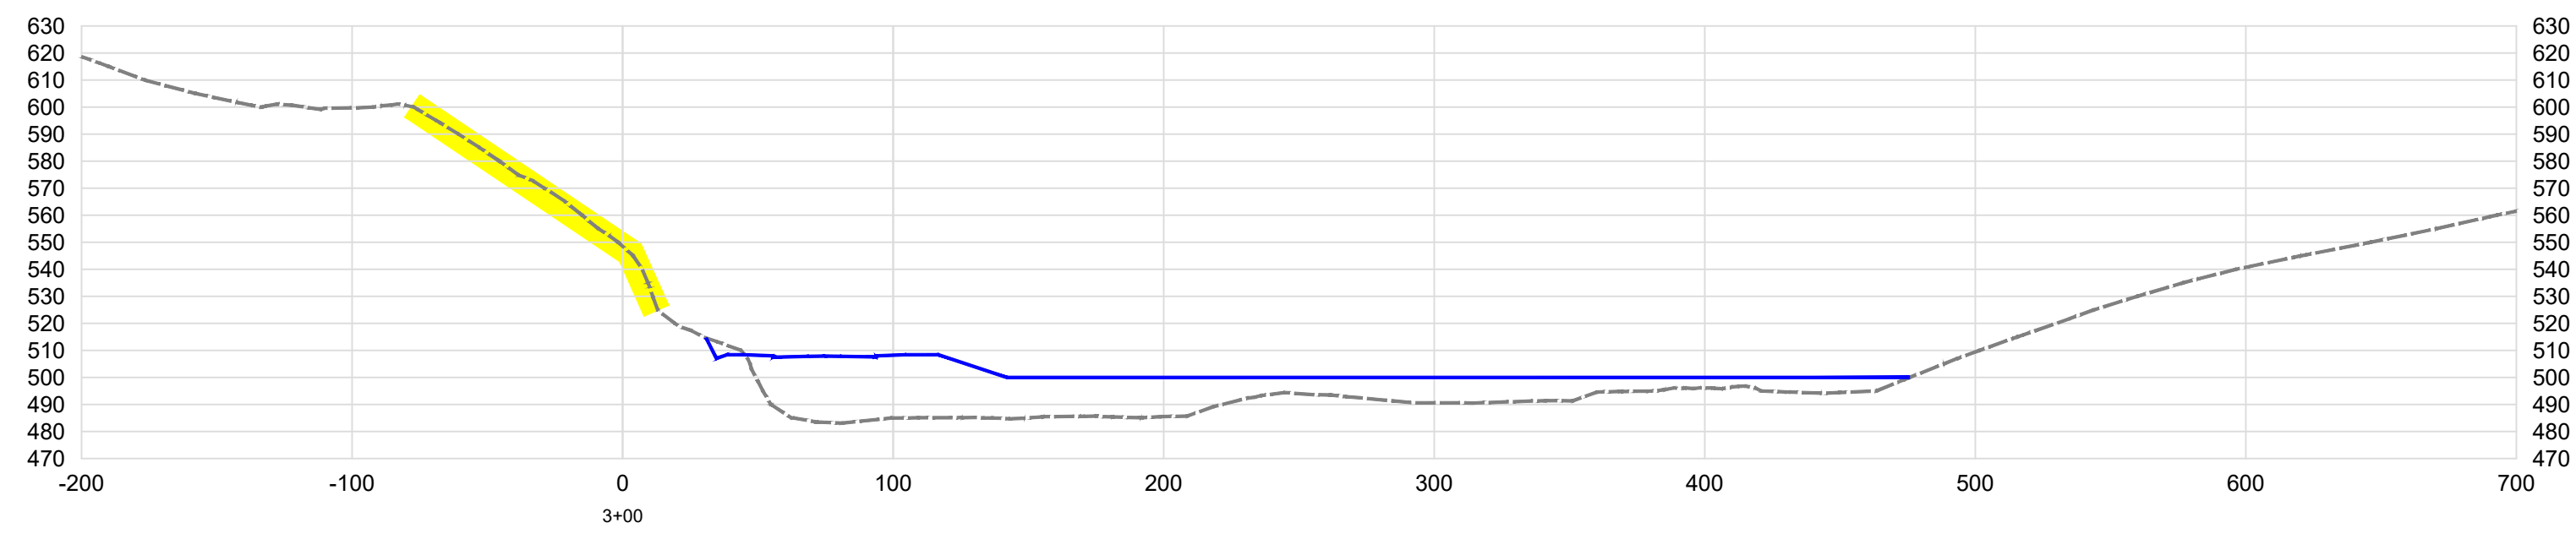
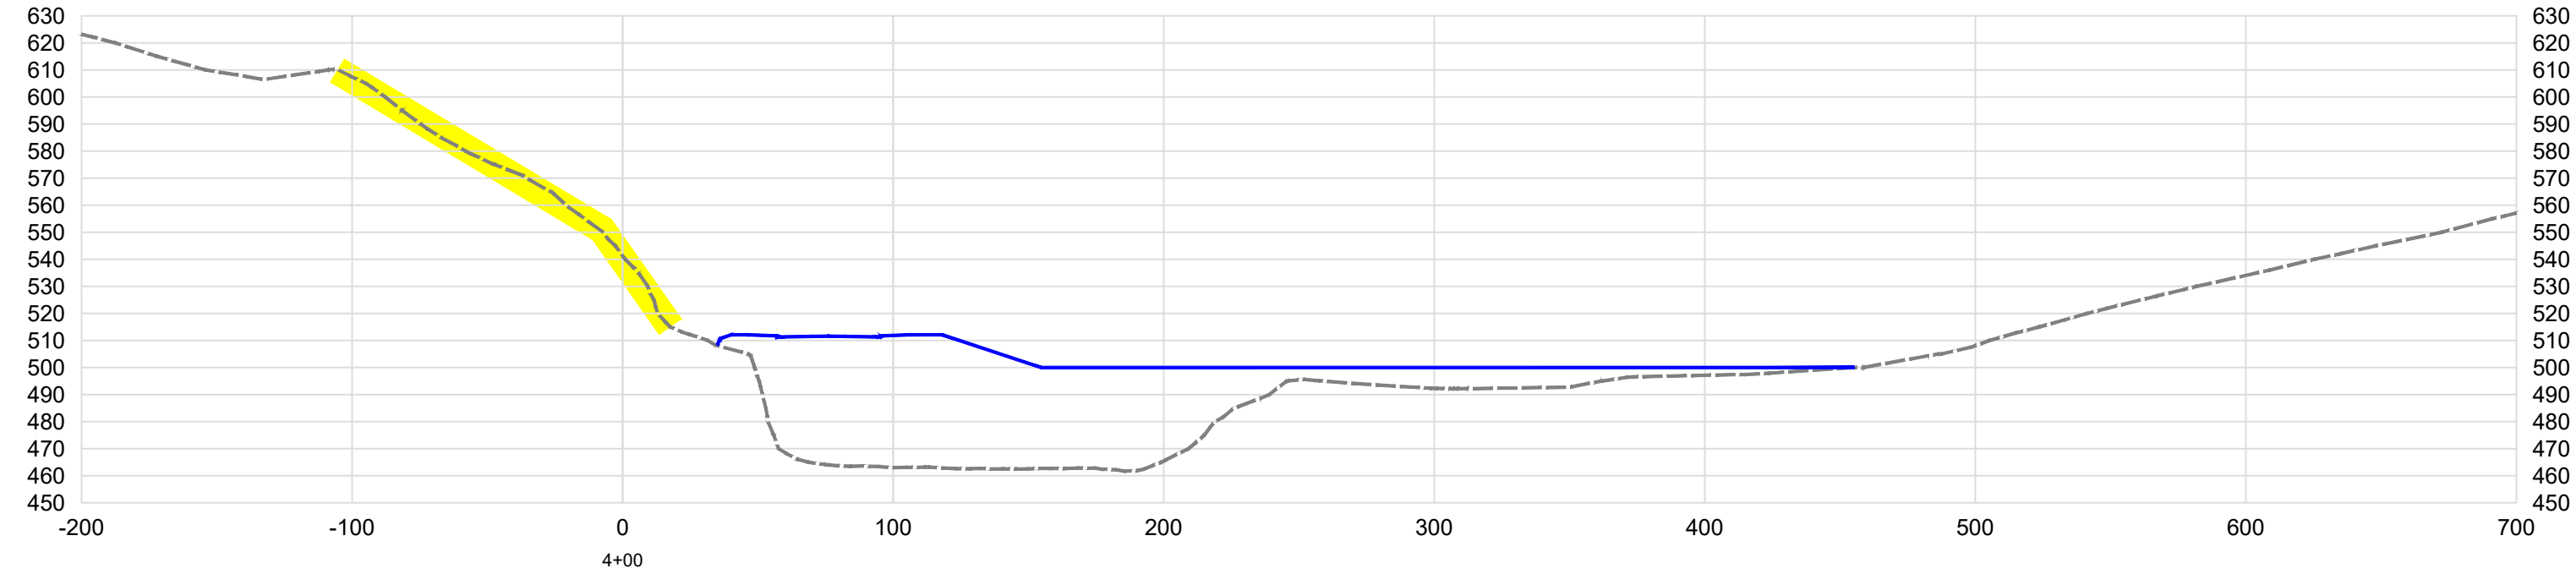
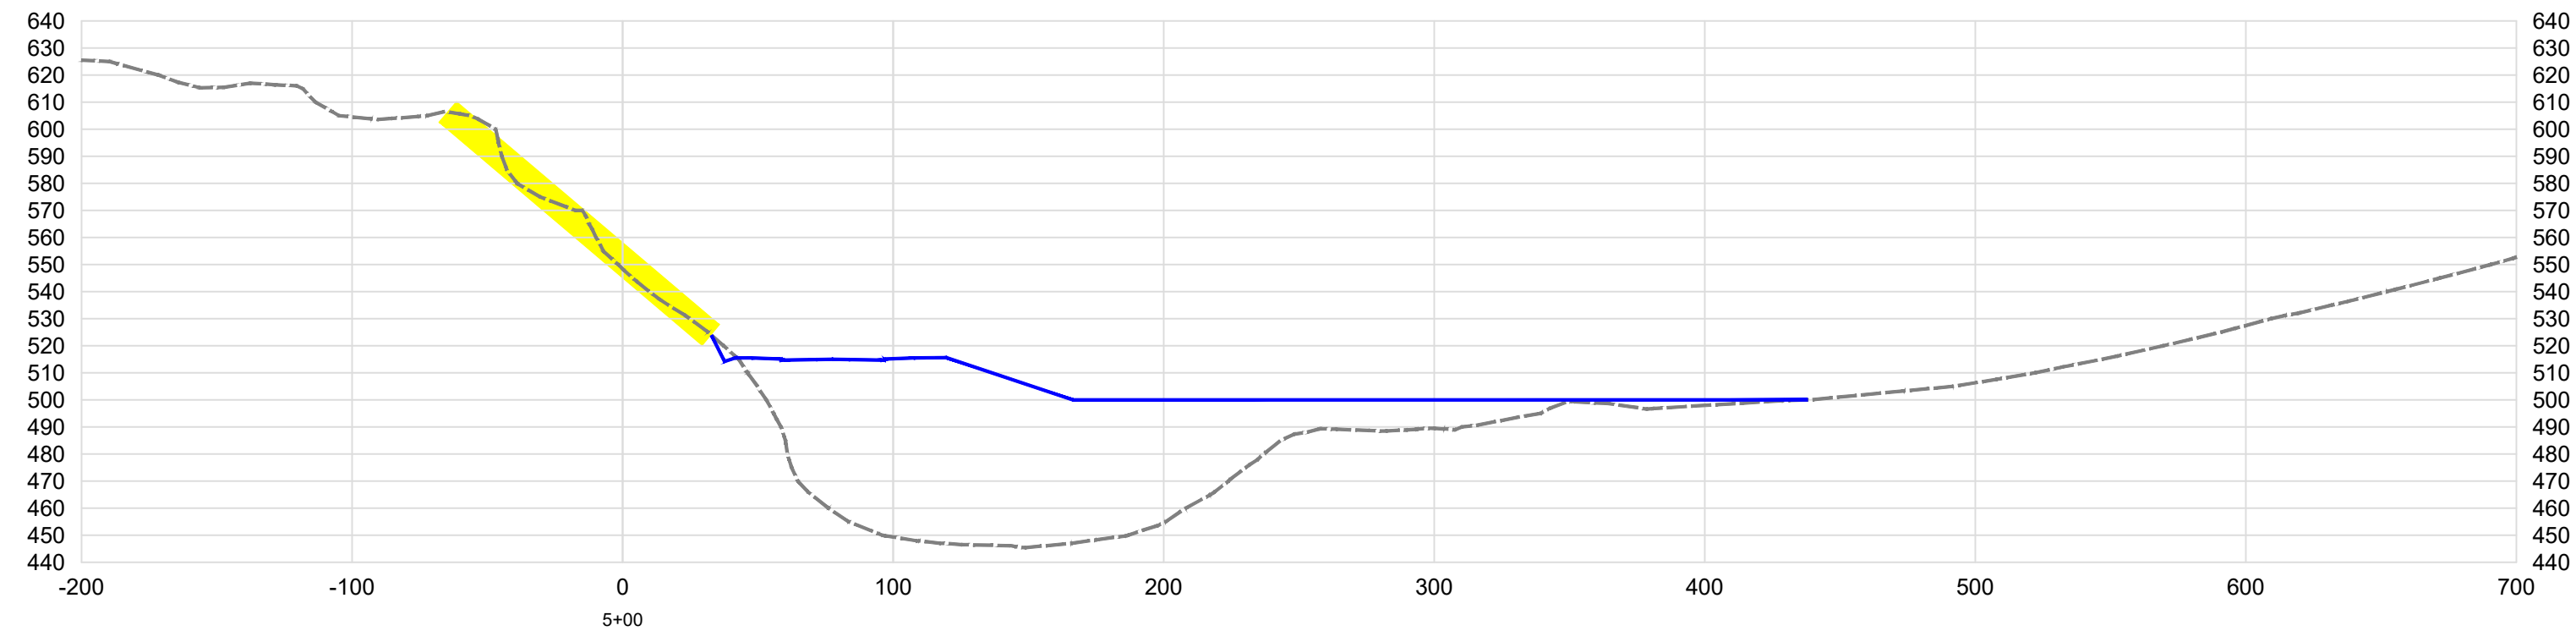
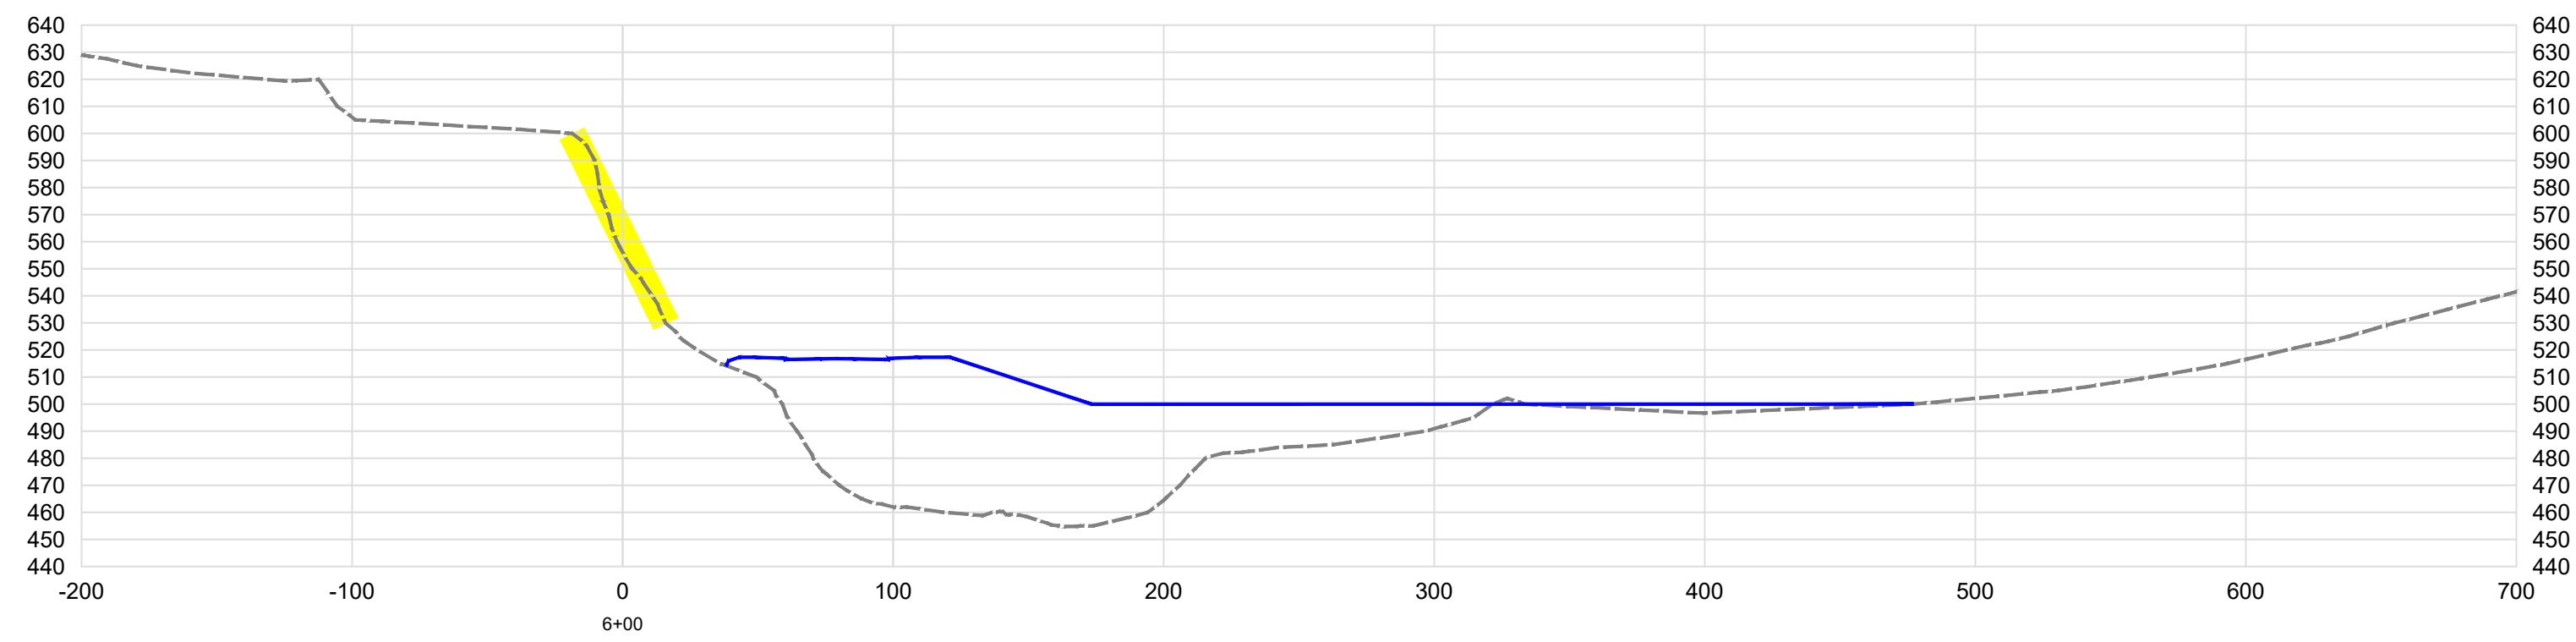



LEGEND

Existing Topo Contours
Pit Floor Design

[illegible]

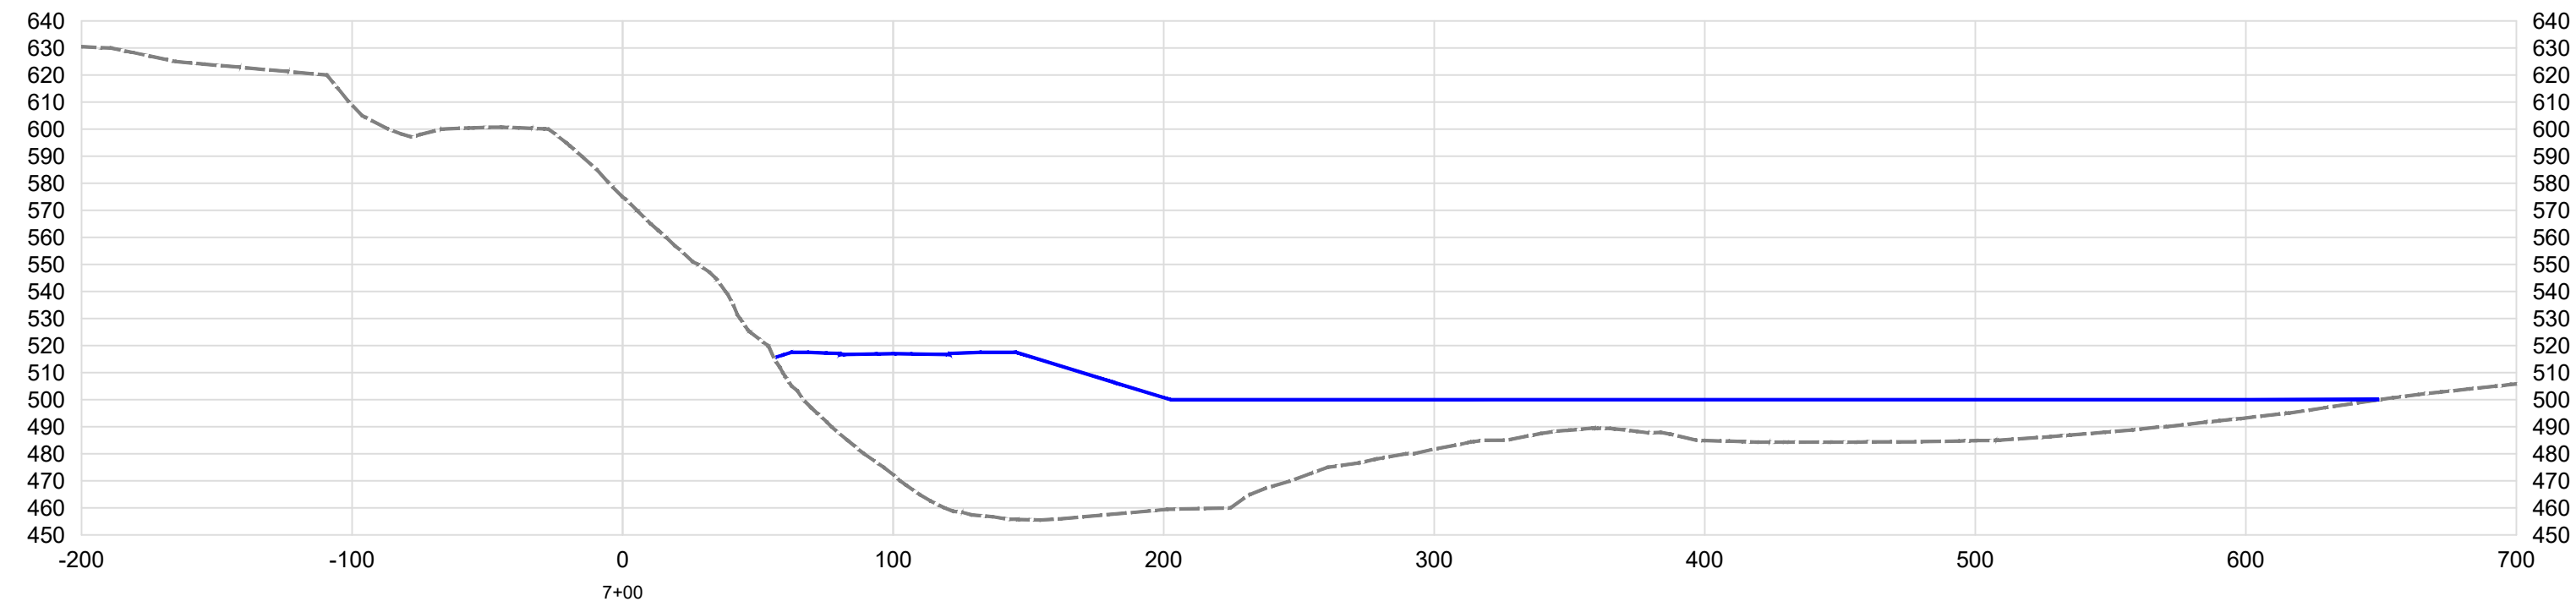

Horizontal=60
Vertical=60

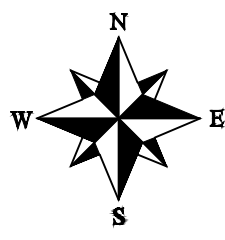










LEGEND
Existing Topo -----
Pad Design —————
Highwall —————

No.	Date	Revision	Drawn	Checked	Approved


 **DRUMMOND COMPANY, INC.** 
P.O. BOX 1549 JASPER, AL 35501

**SURFACE MINE #1
HIGHWALL
SECTIONS**

Scale: 1" = 60'	Date: 07/06/2026	Layout Name: Layout 3b
Drawn By: CEJ	Checked By: DP	Drawing No. AL-E-1115
Approved By: SI		

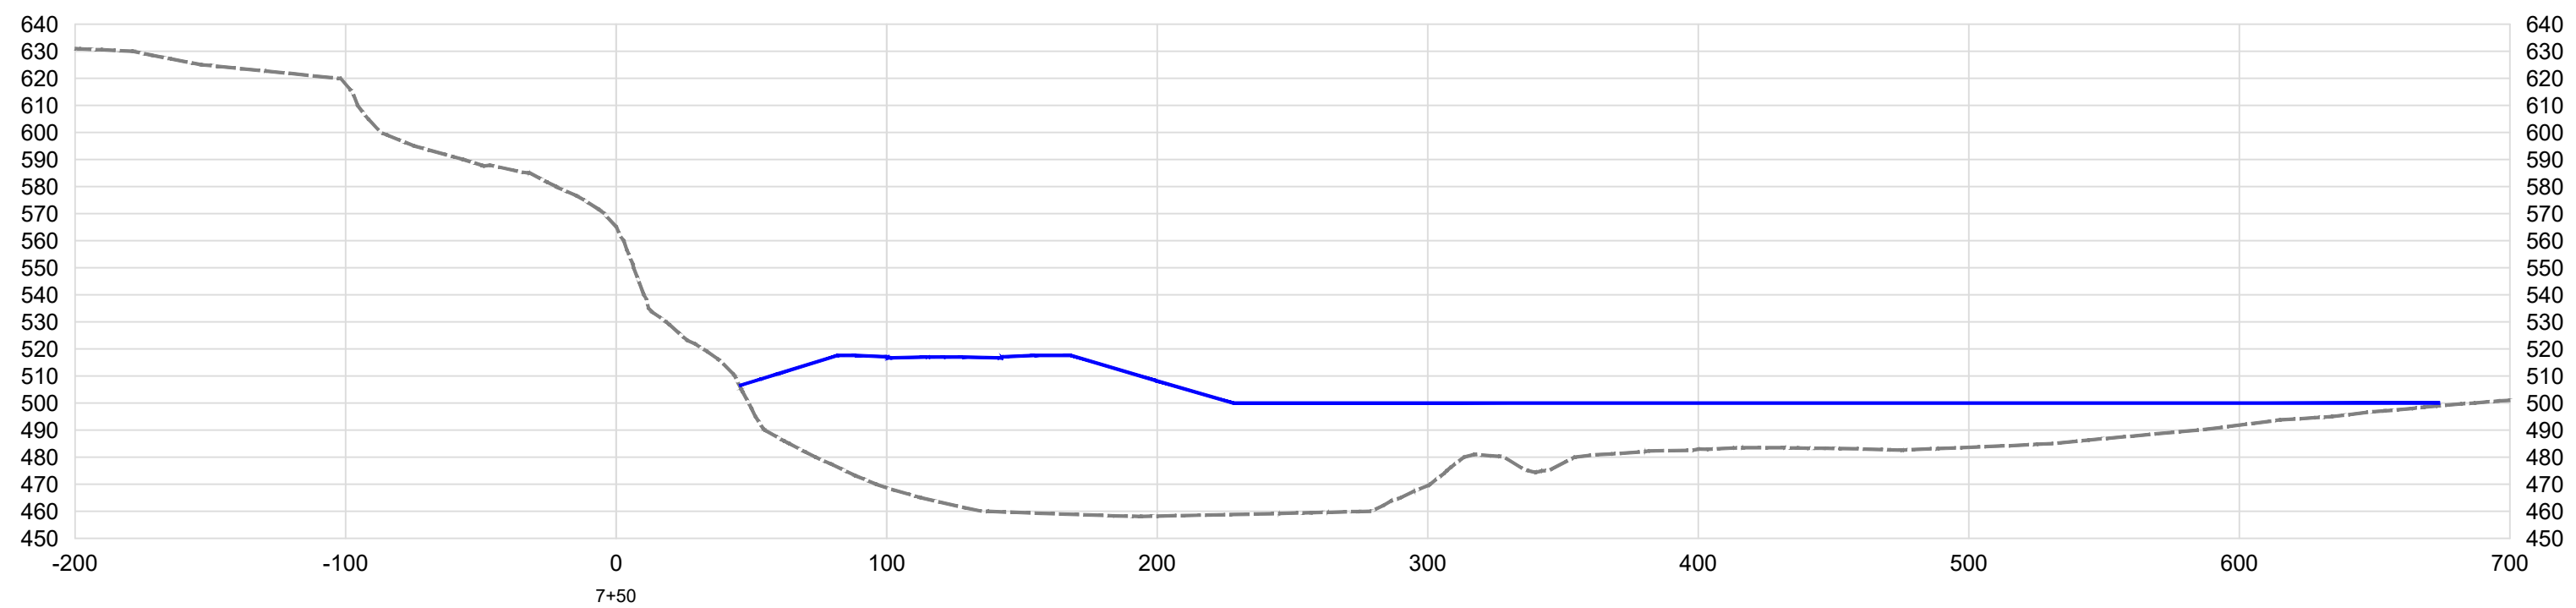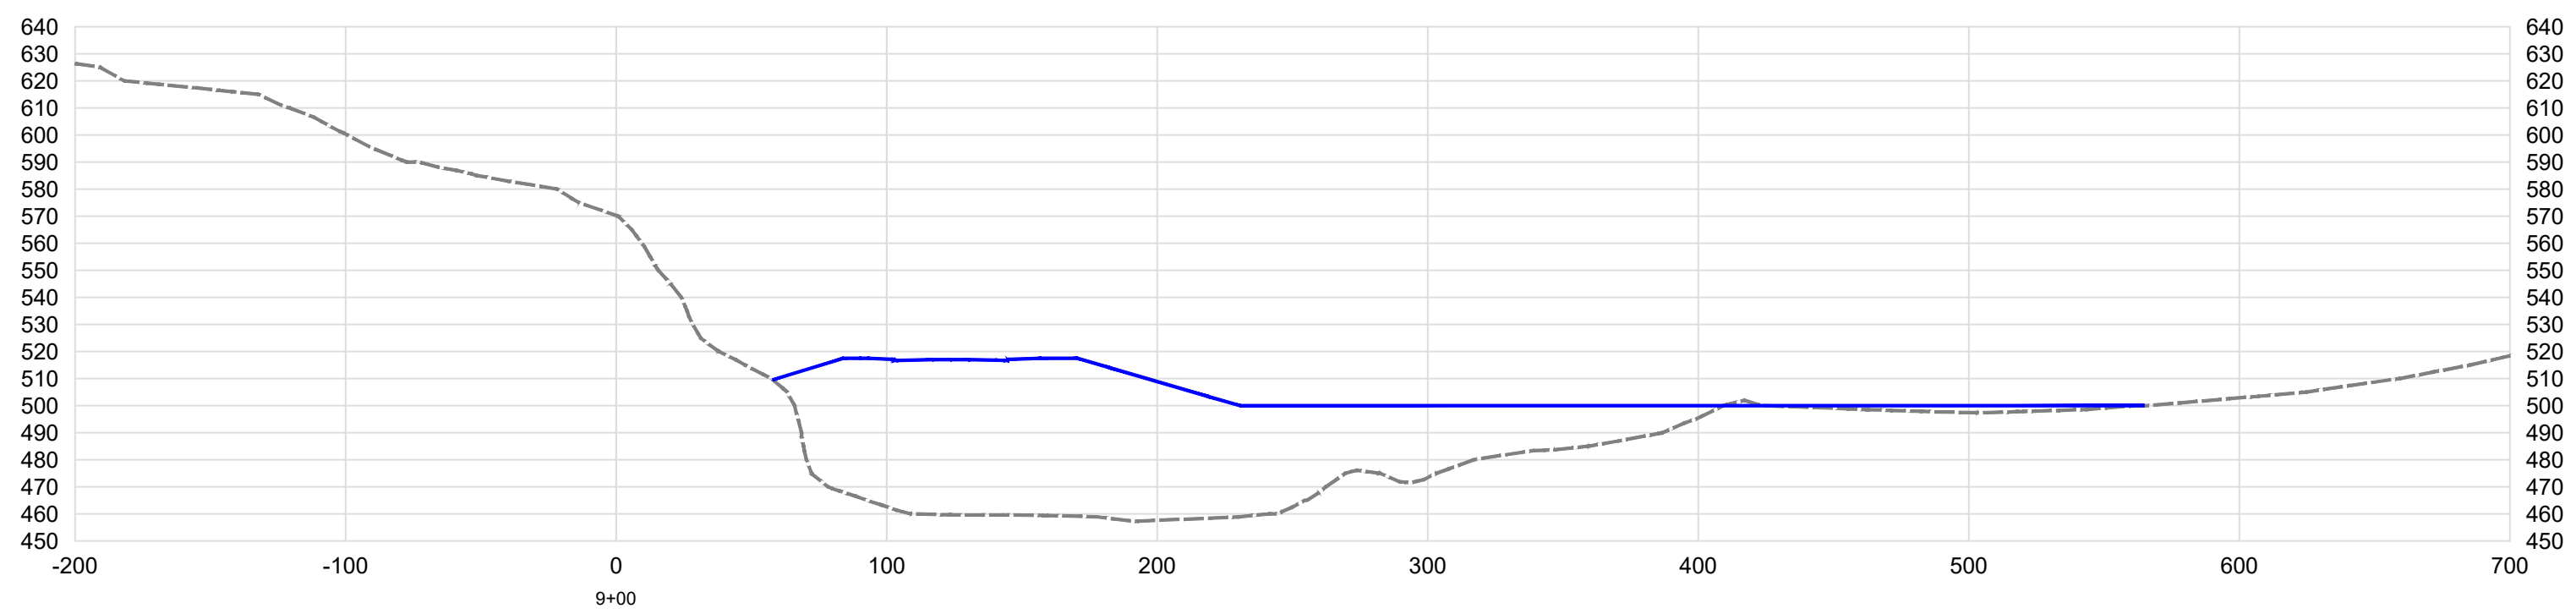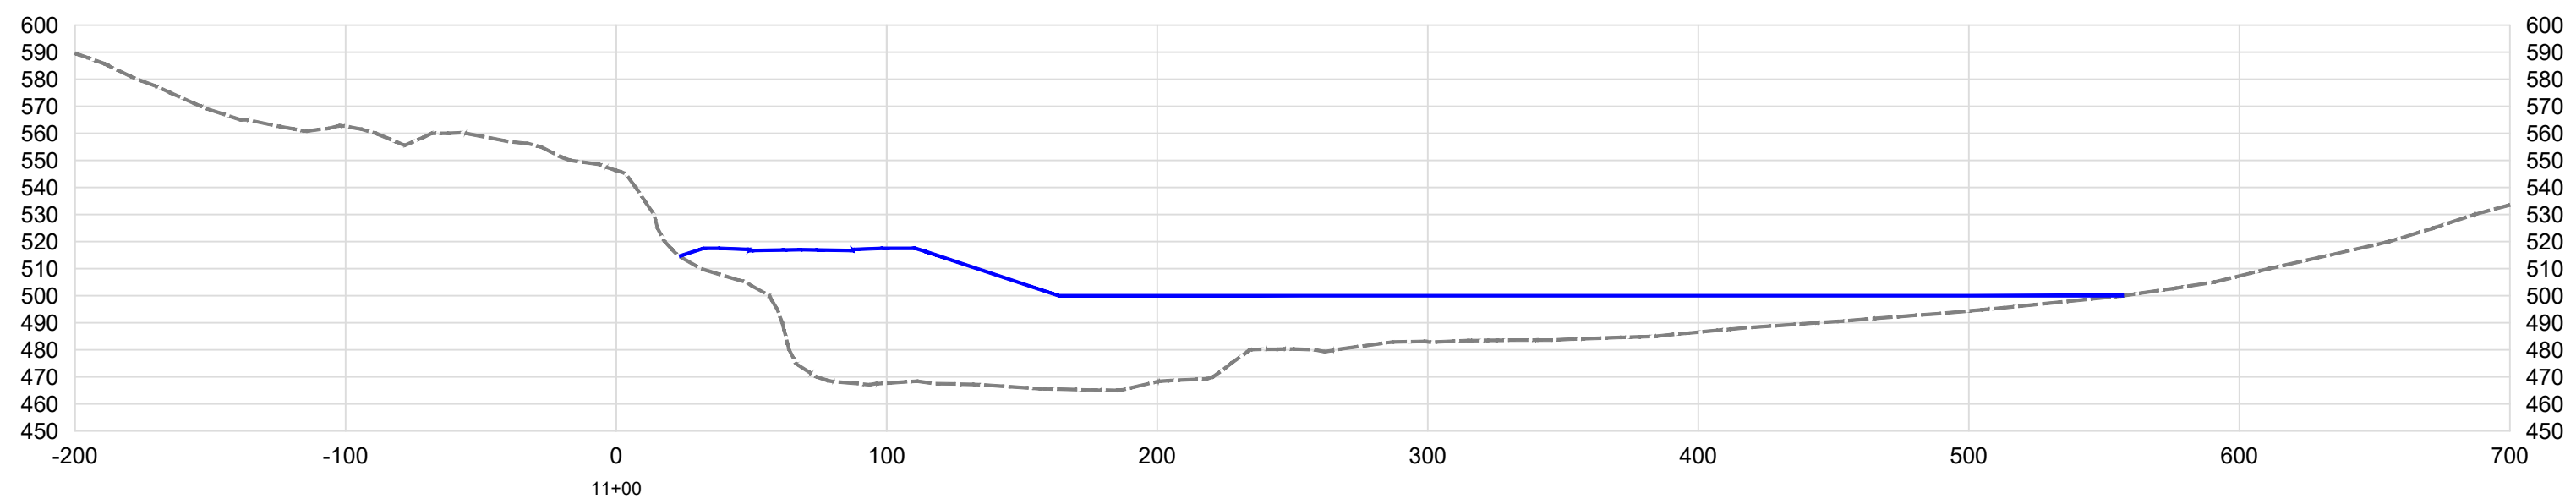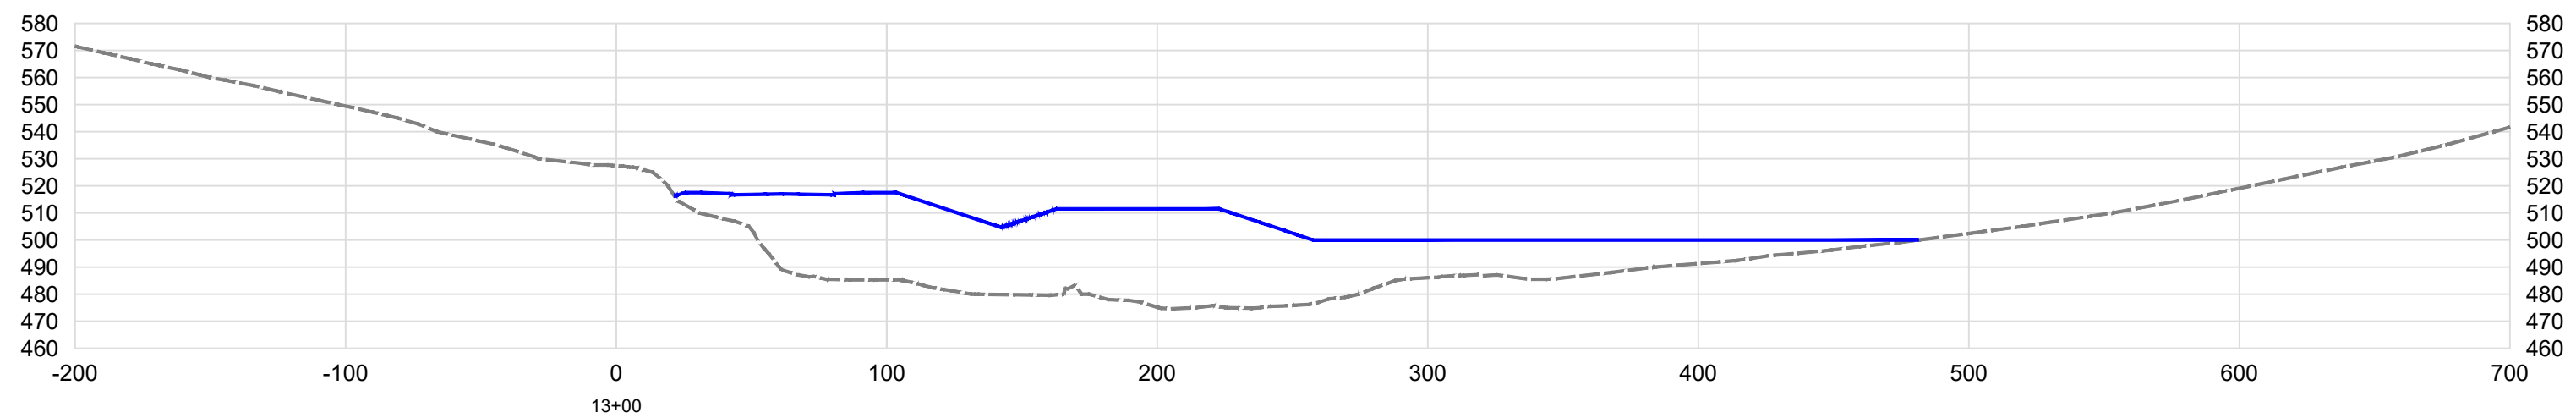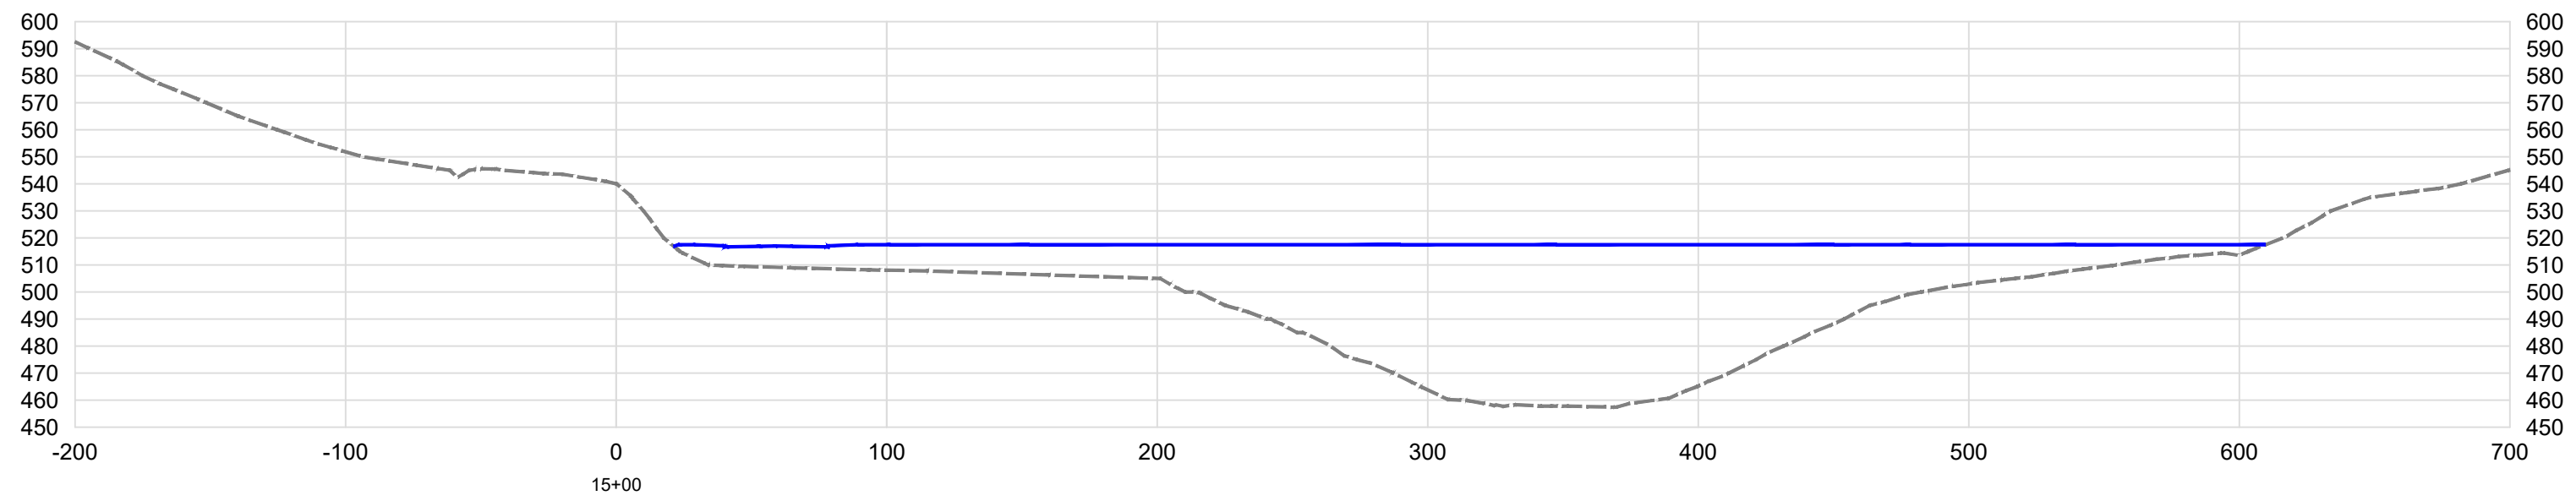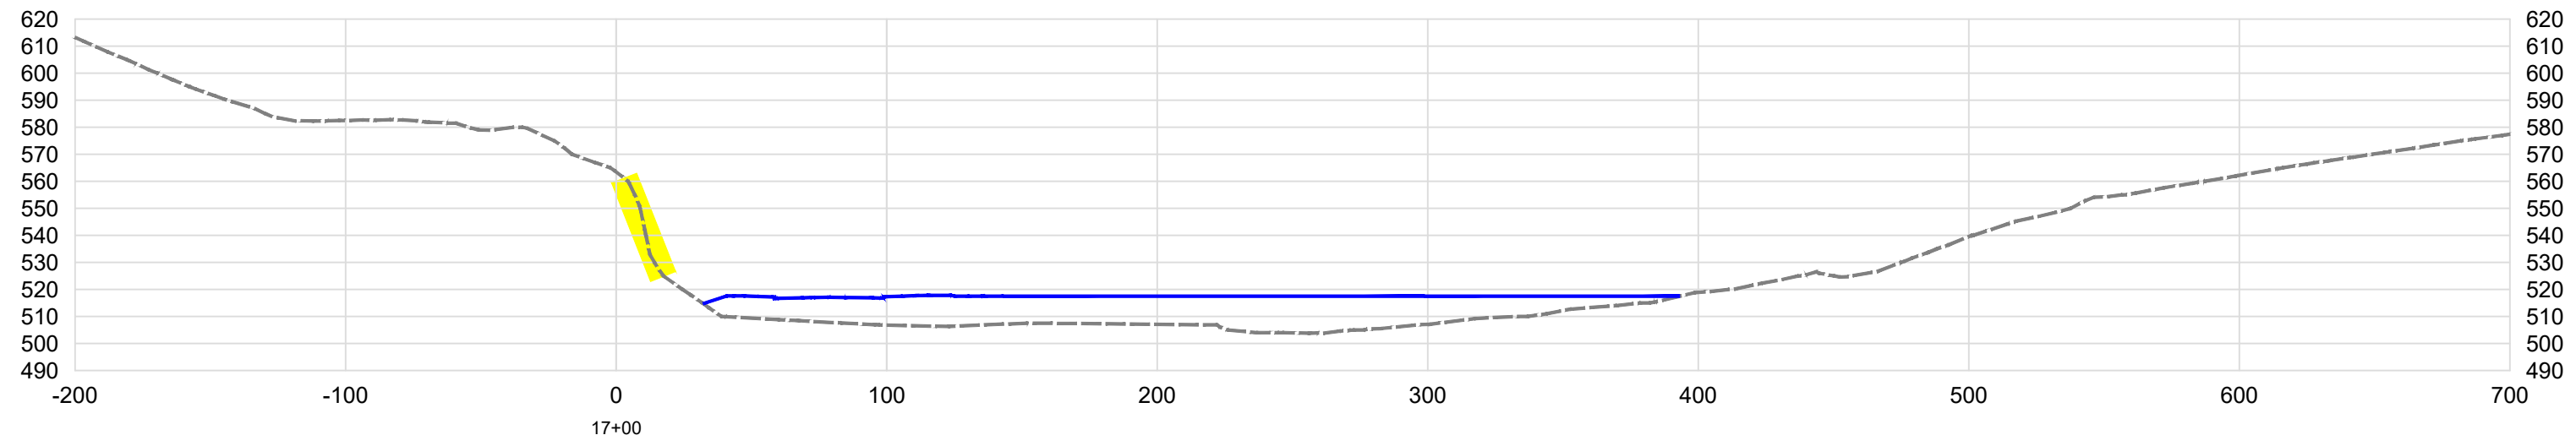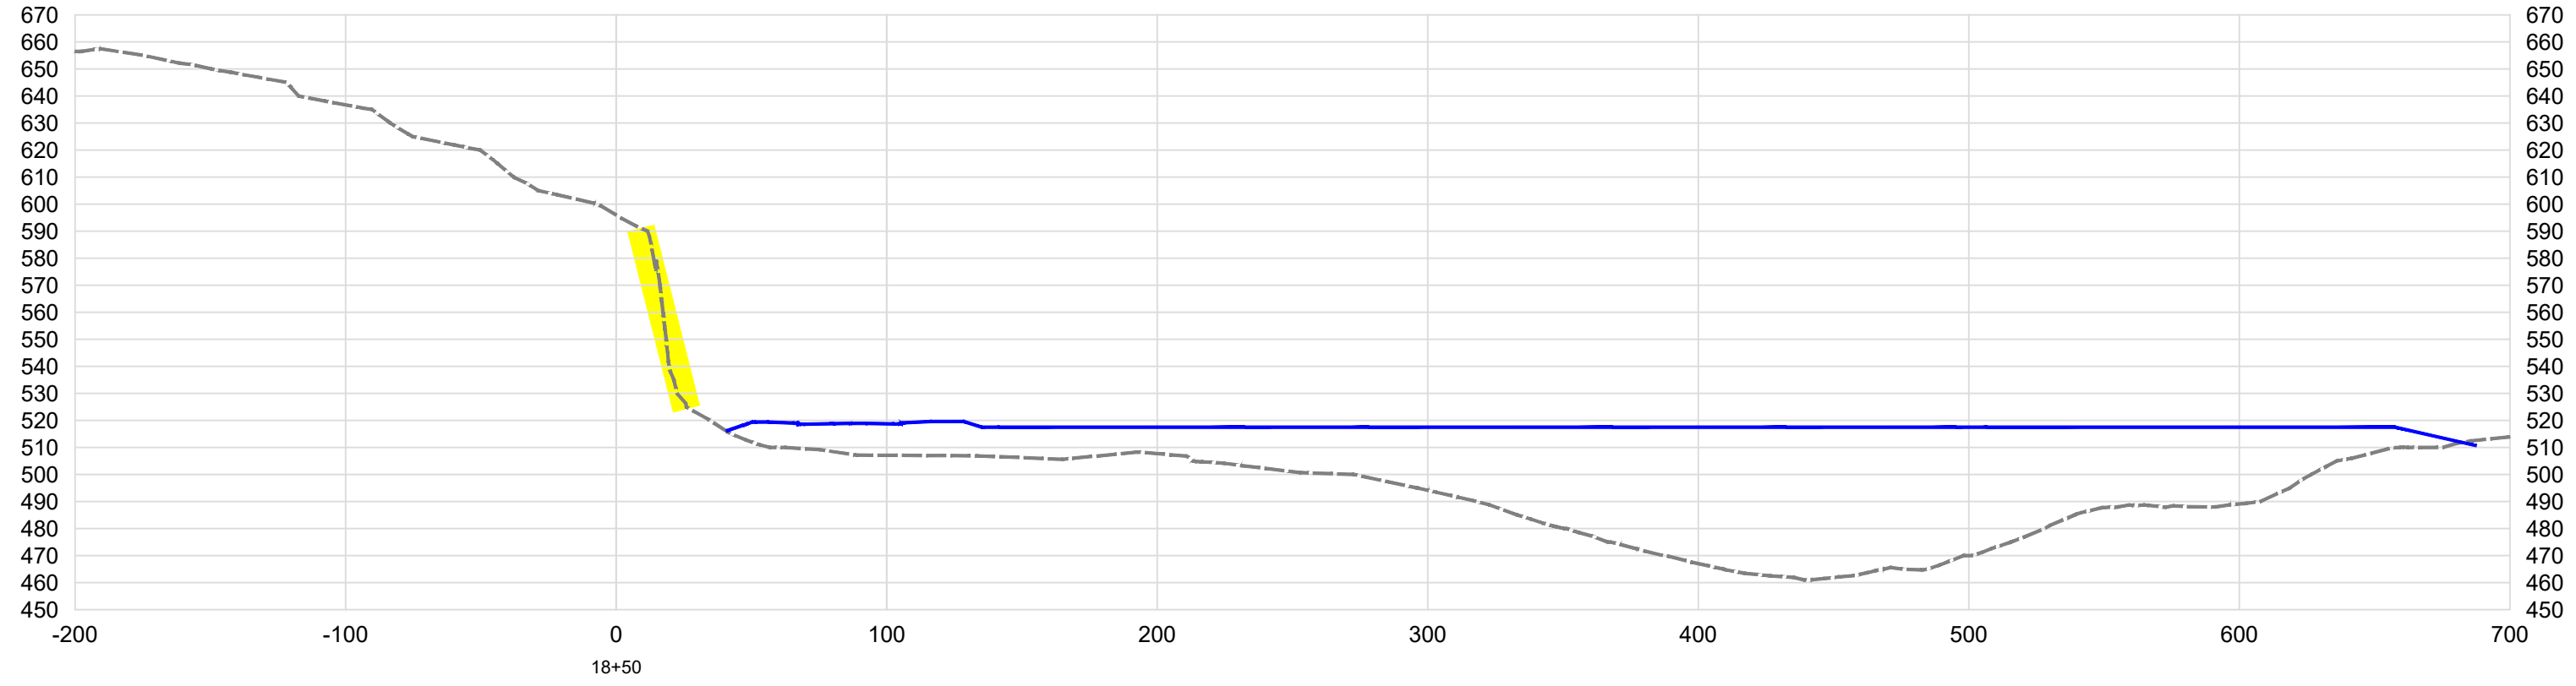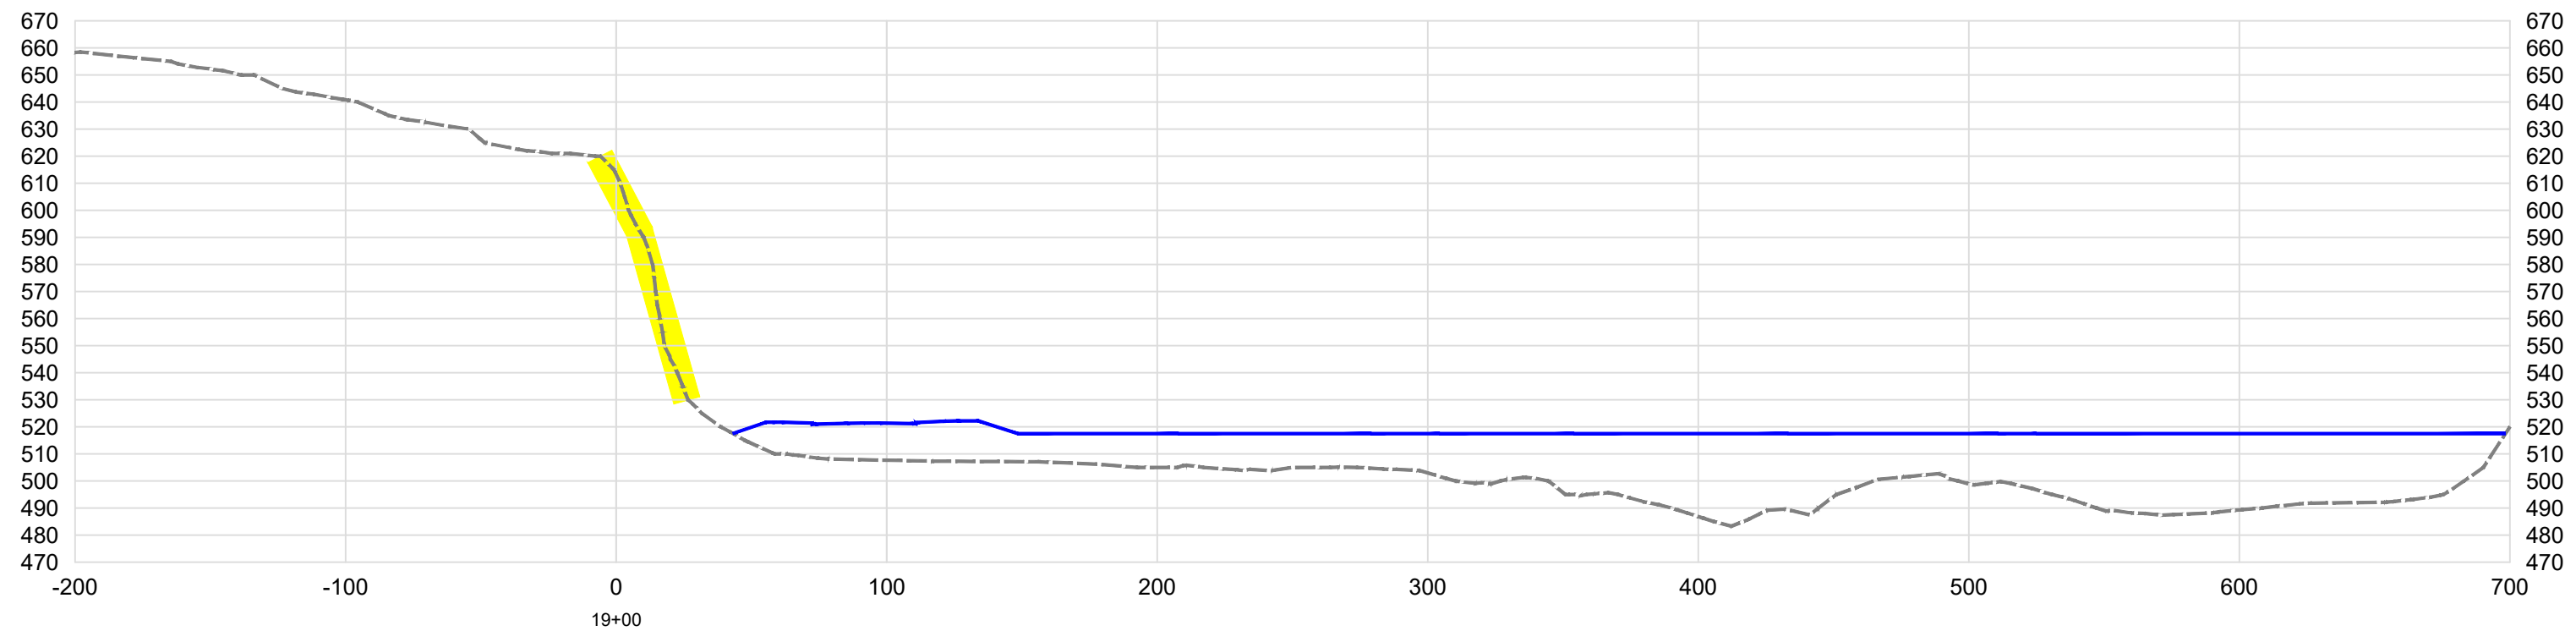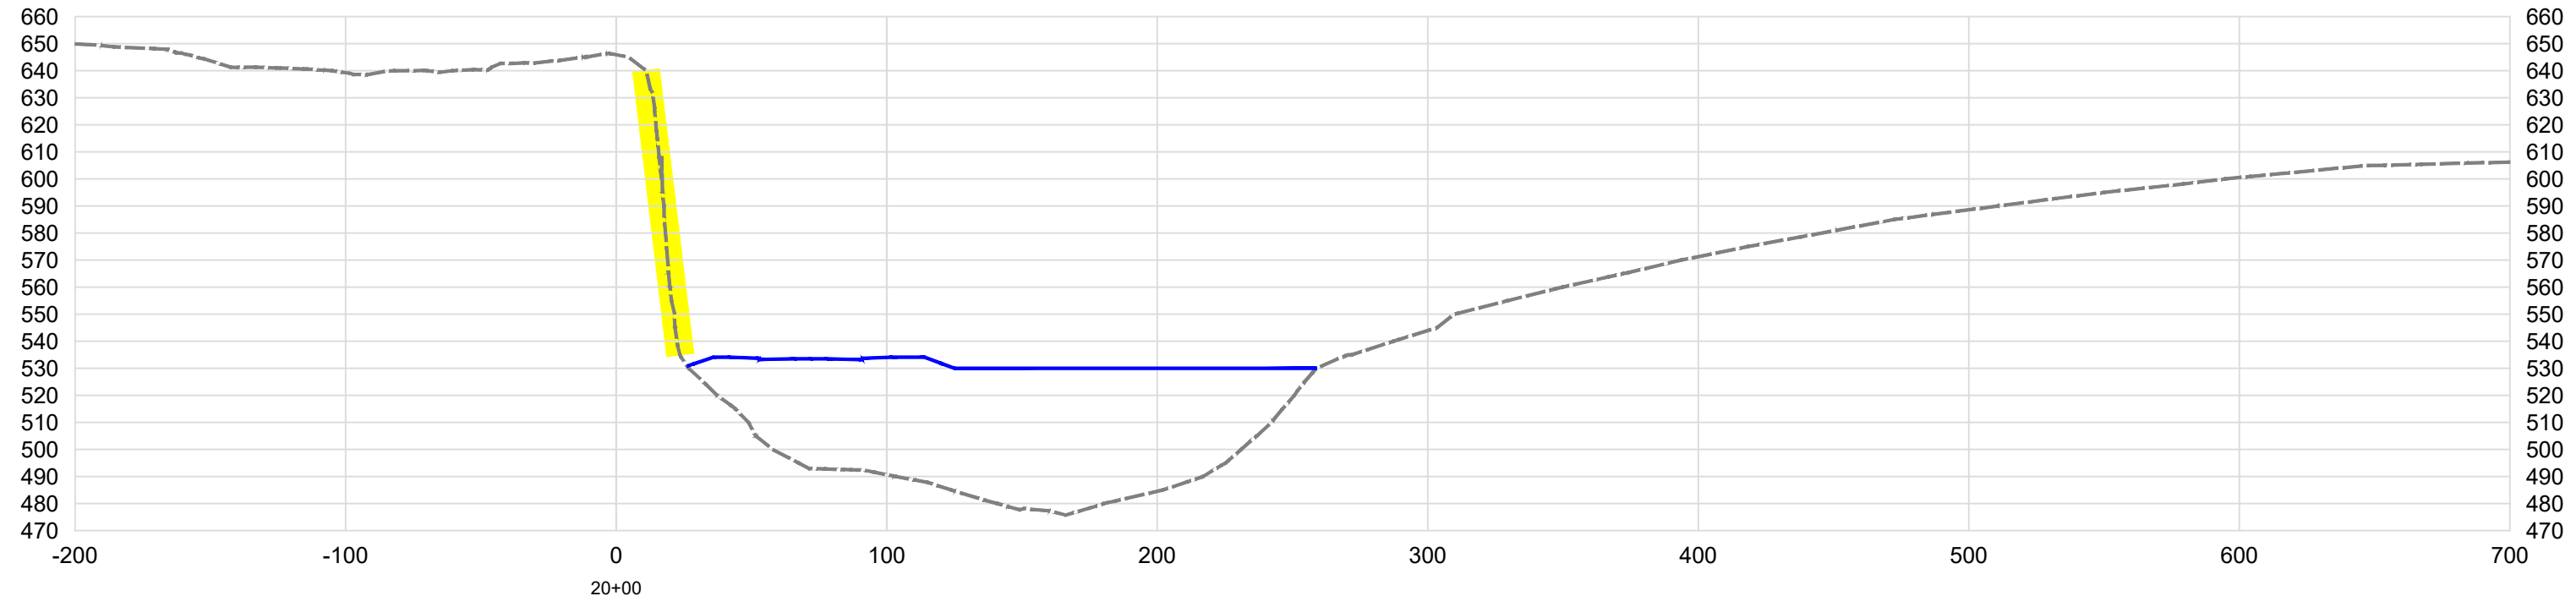

Horizontal=60
Vertical=60

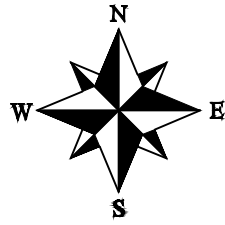

LEGEND









Existing Topo -----
Pad Design —————
Highwall —————

No.	Date	Revision	Drawn	Ckd.	Approved


 **DRUMMOND COMPANY, INC.**
P.O. BOX 1549 JASPER, AL 35501

**SURFACE MINE #1
HIGHWALL
SECTIONS**

Scale: 1" = 60'	Date: 07/06/2026	Layout Name: Layout 3c
Drawn By: CEJ	Checked By: DP	Drawing No. AL-E-1115
Approved By: SI		

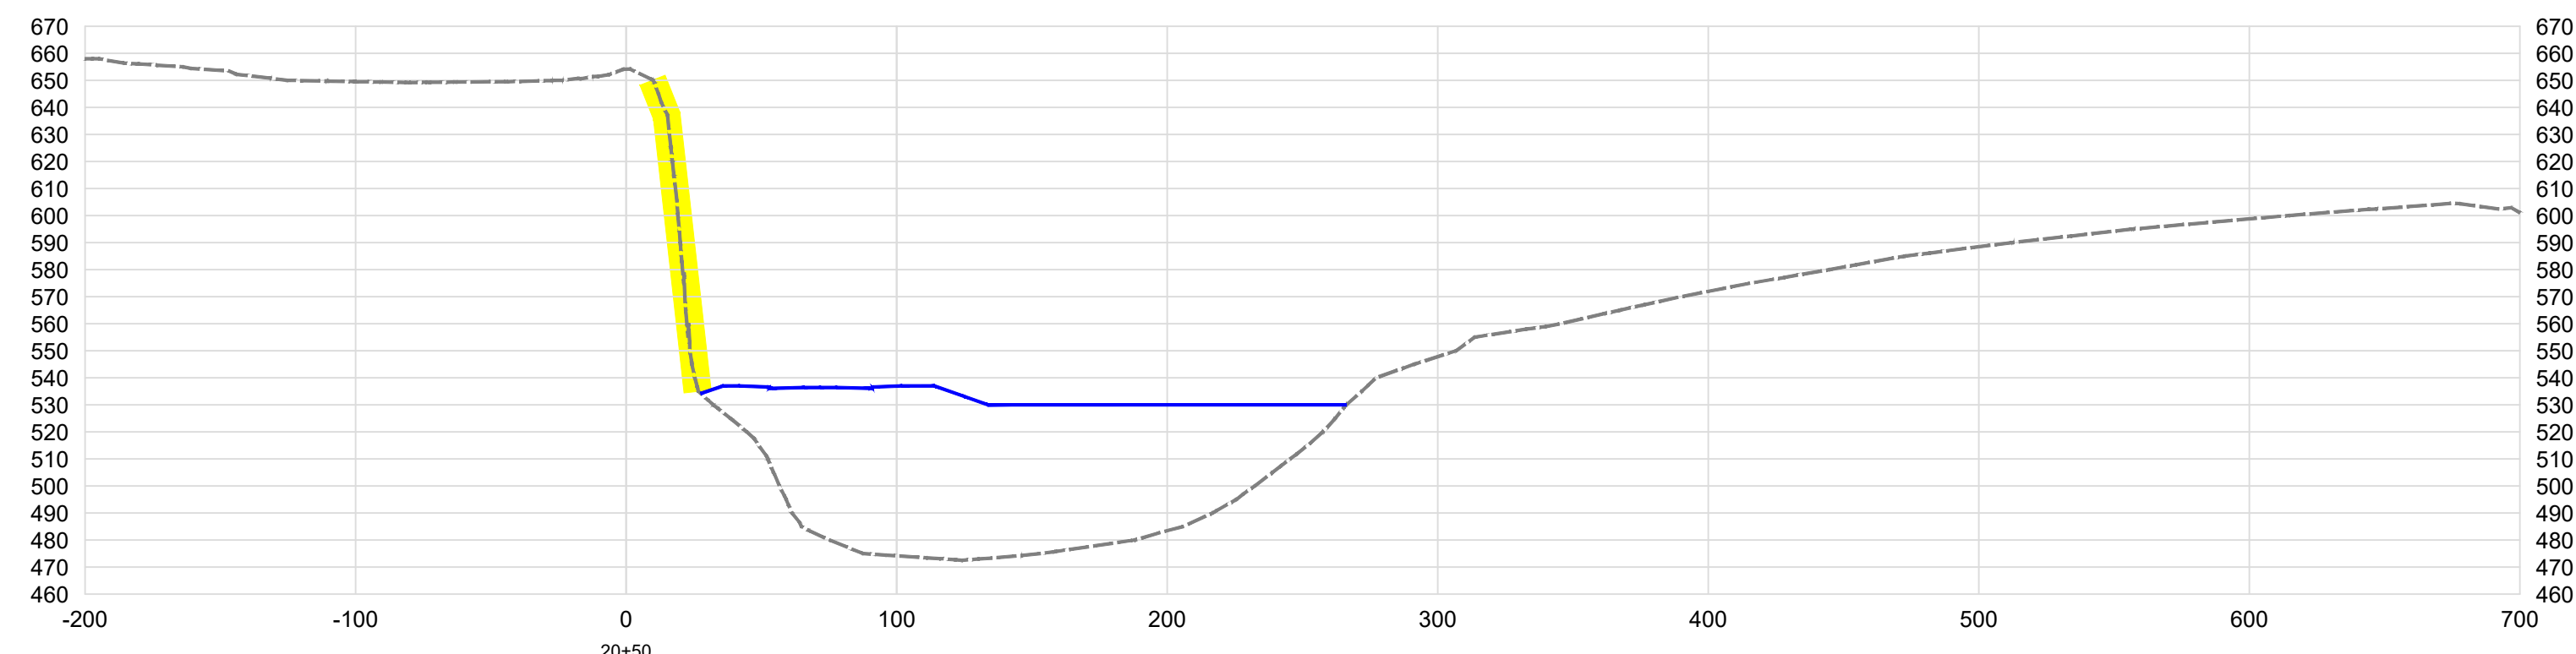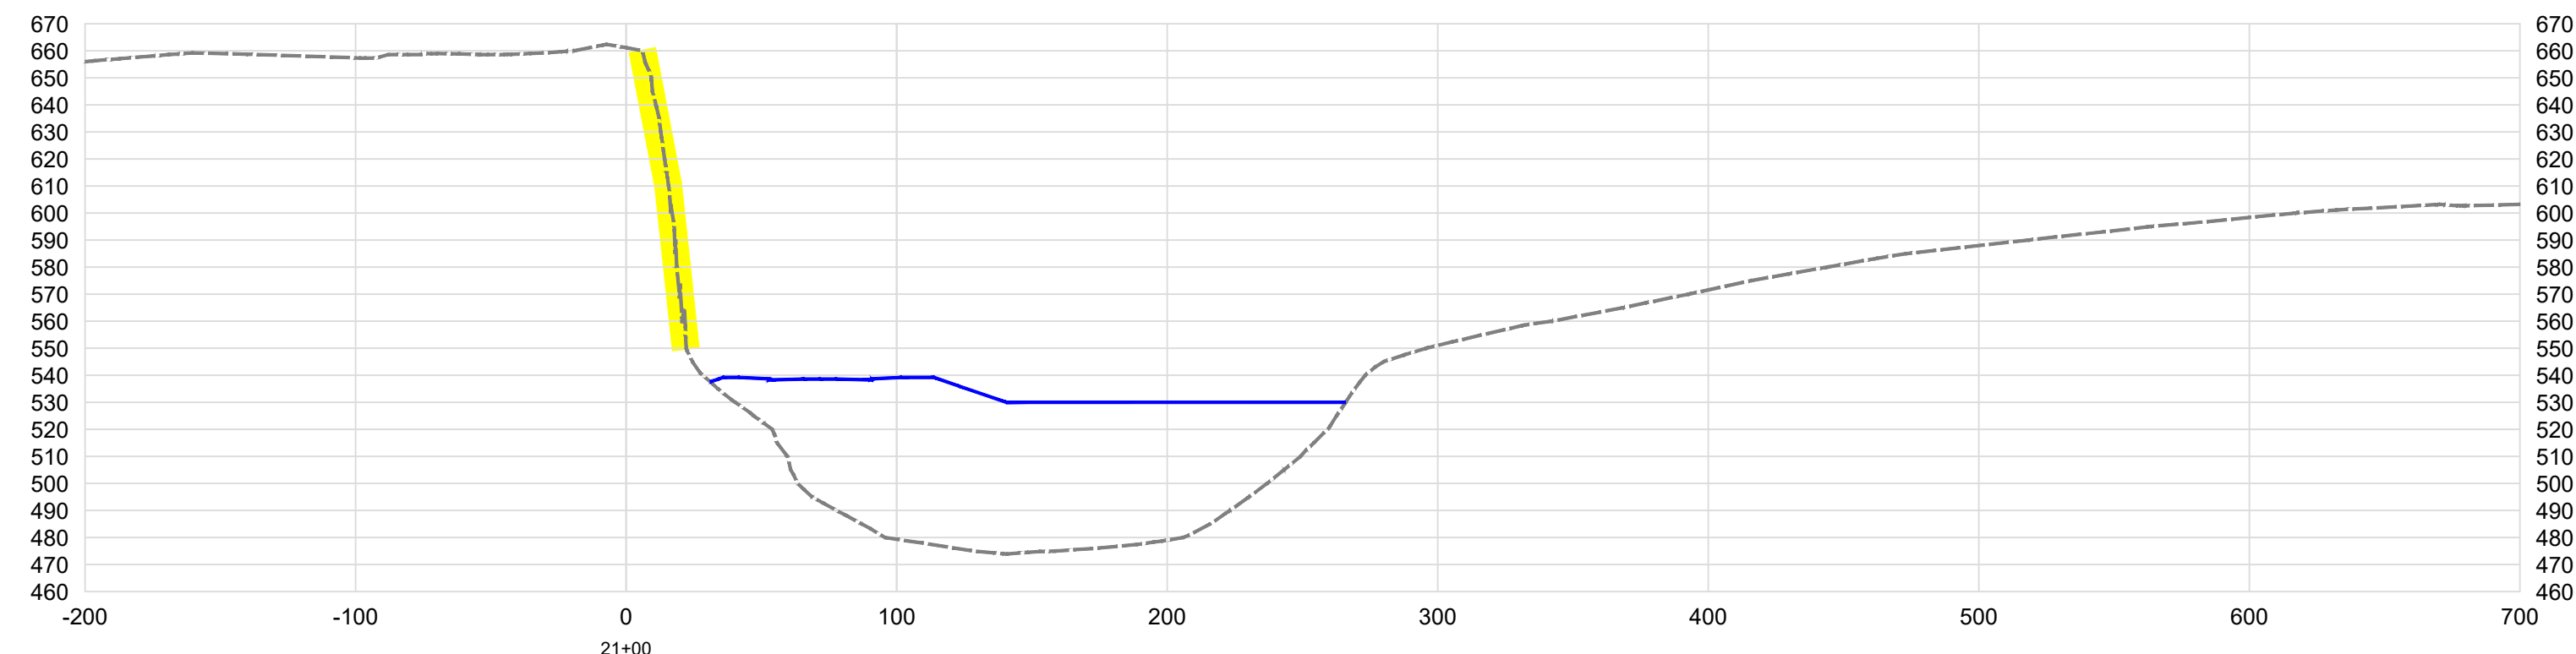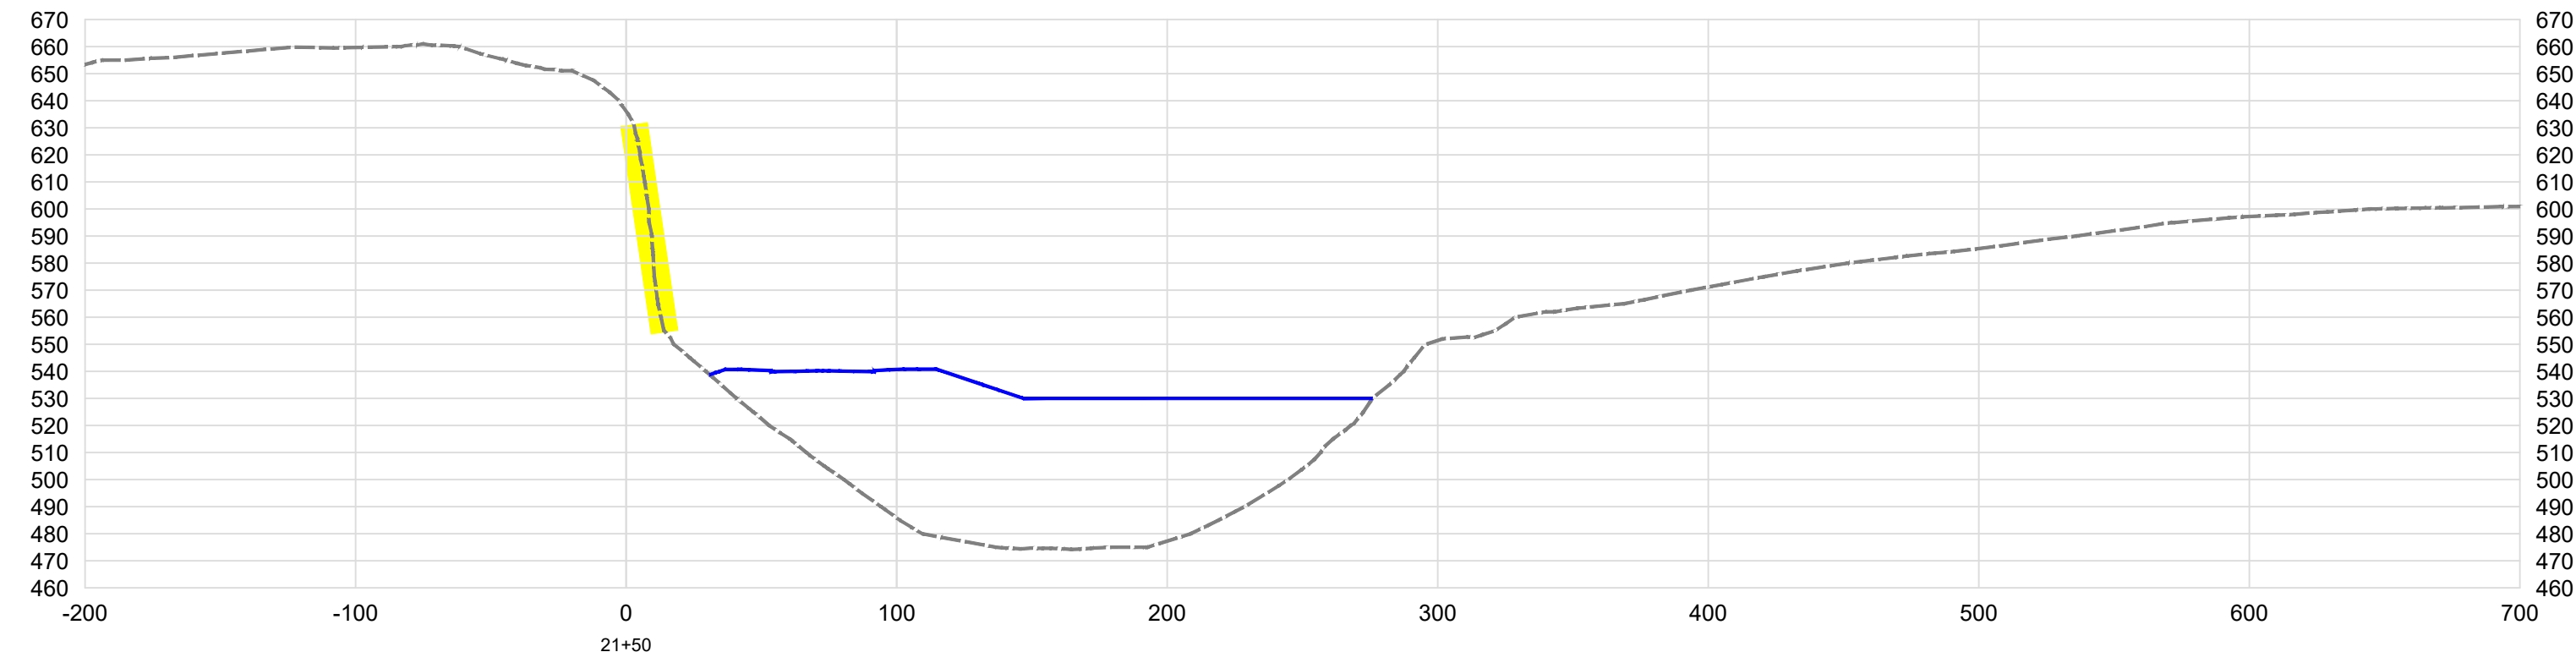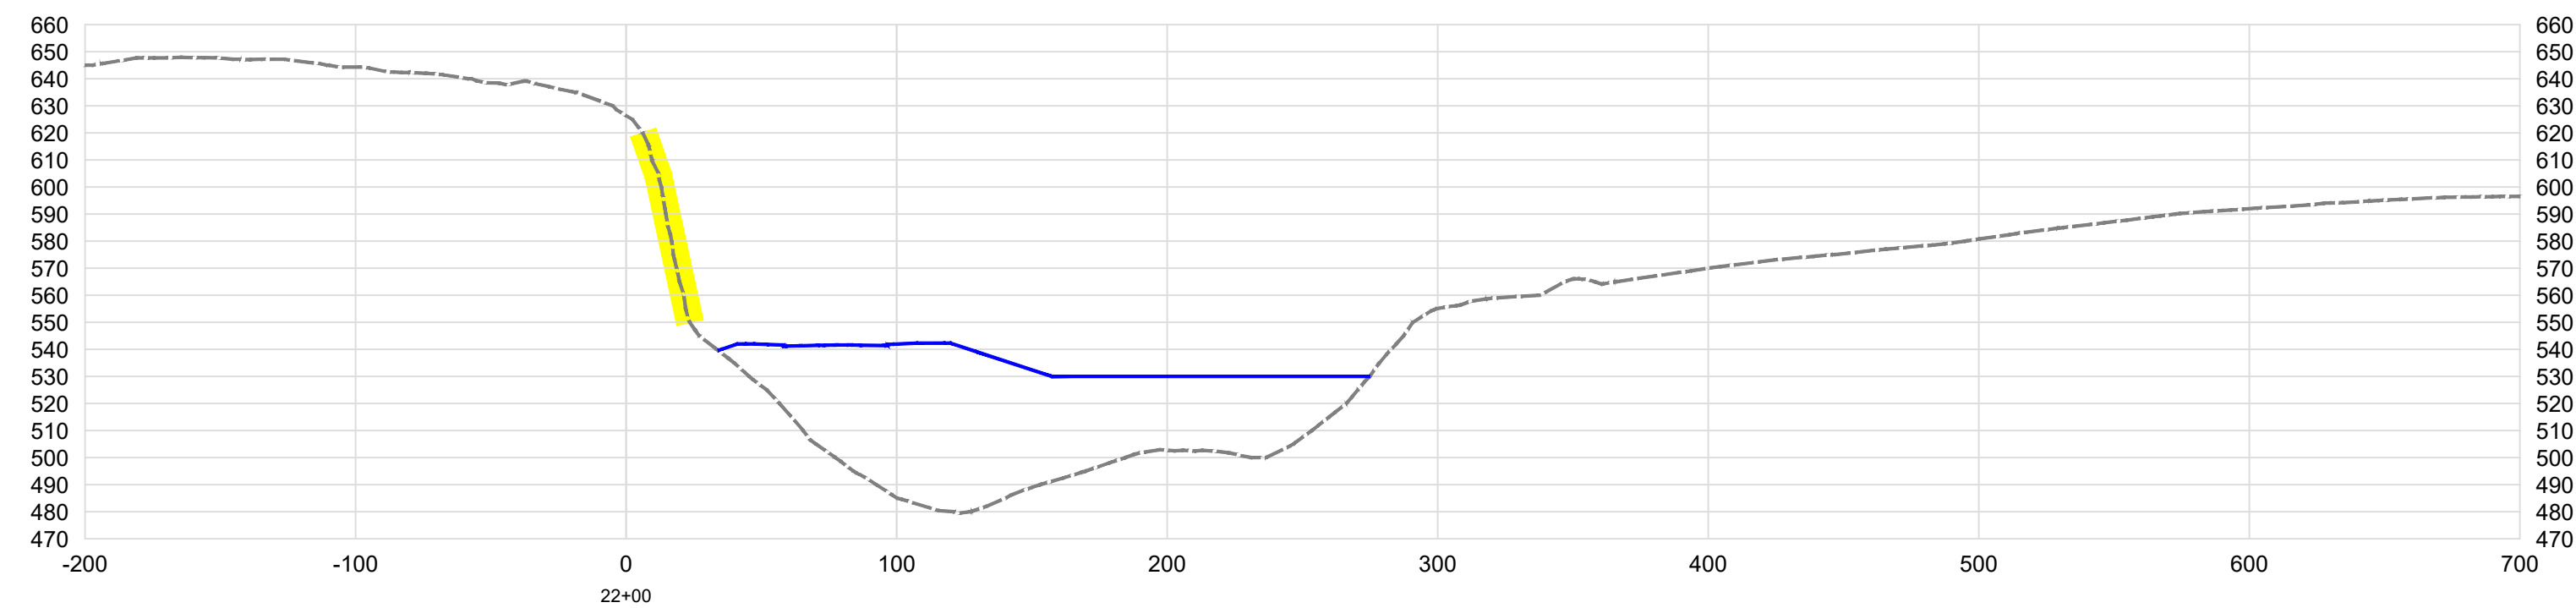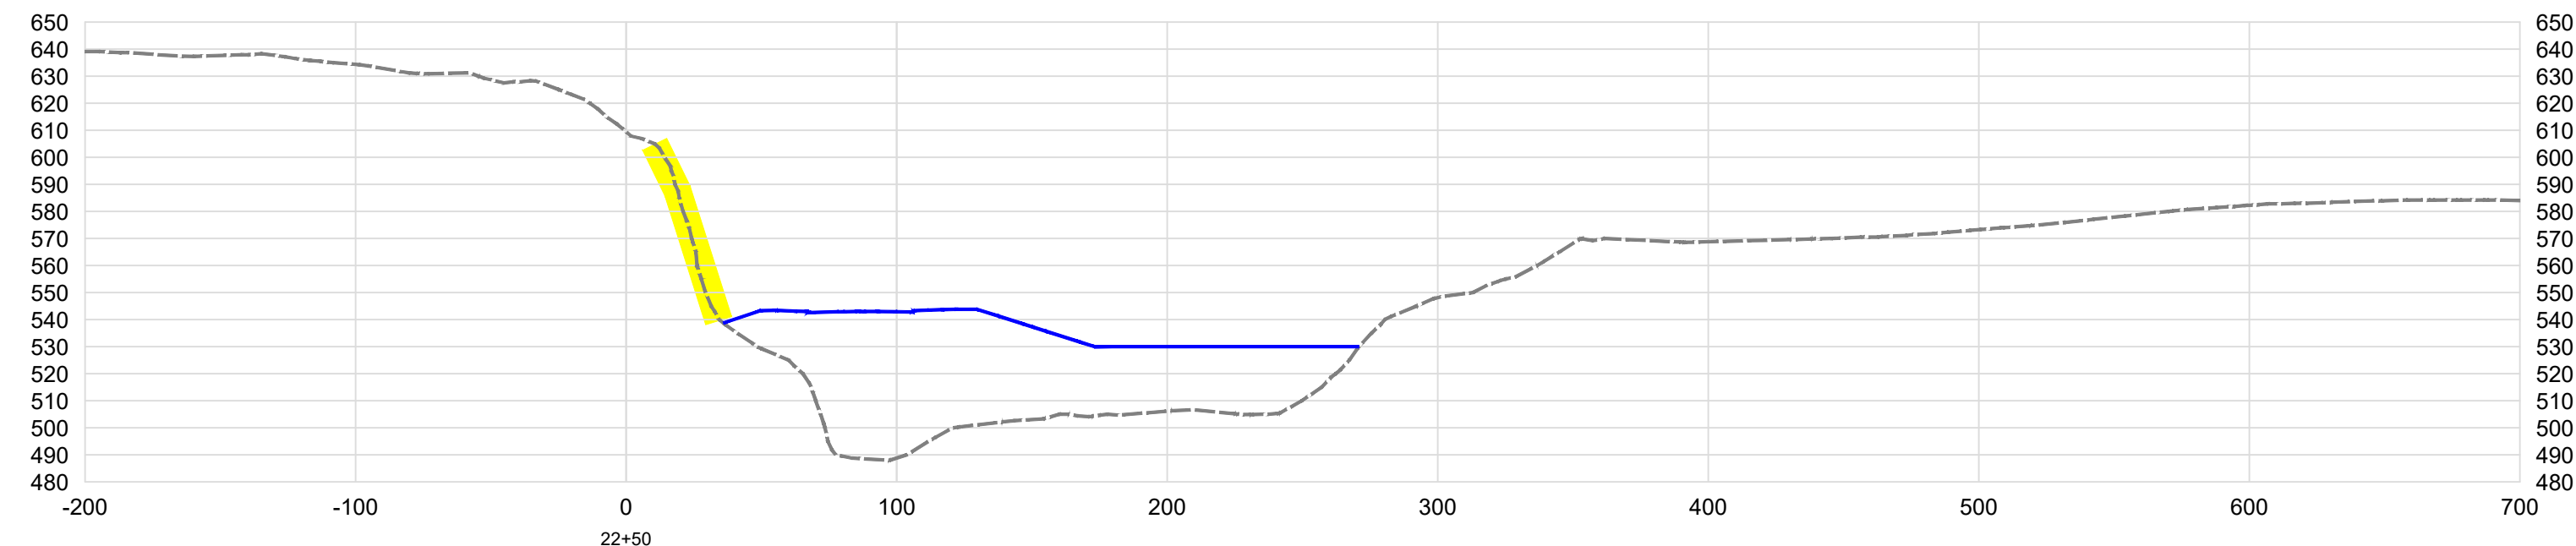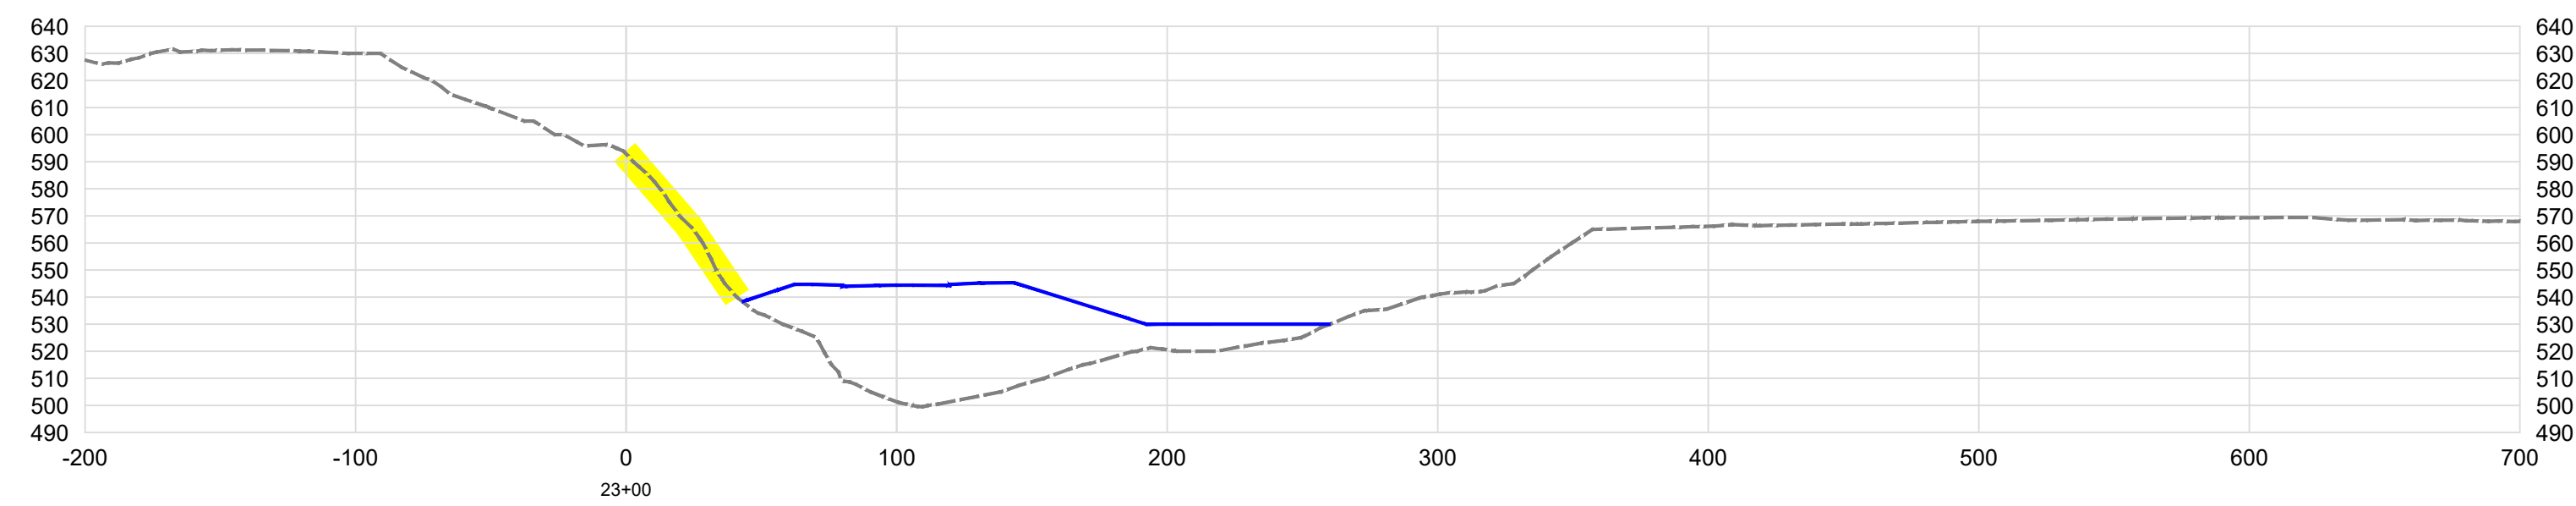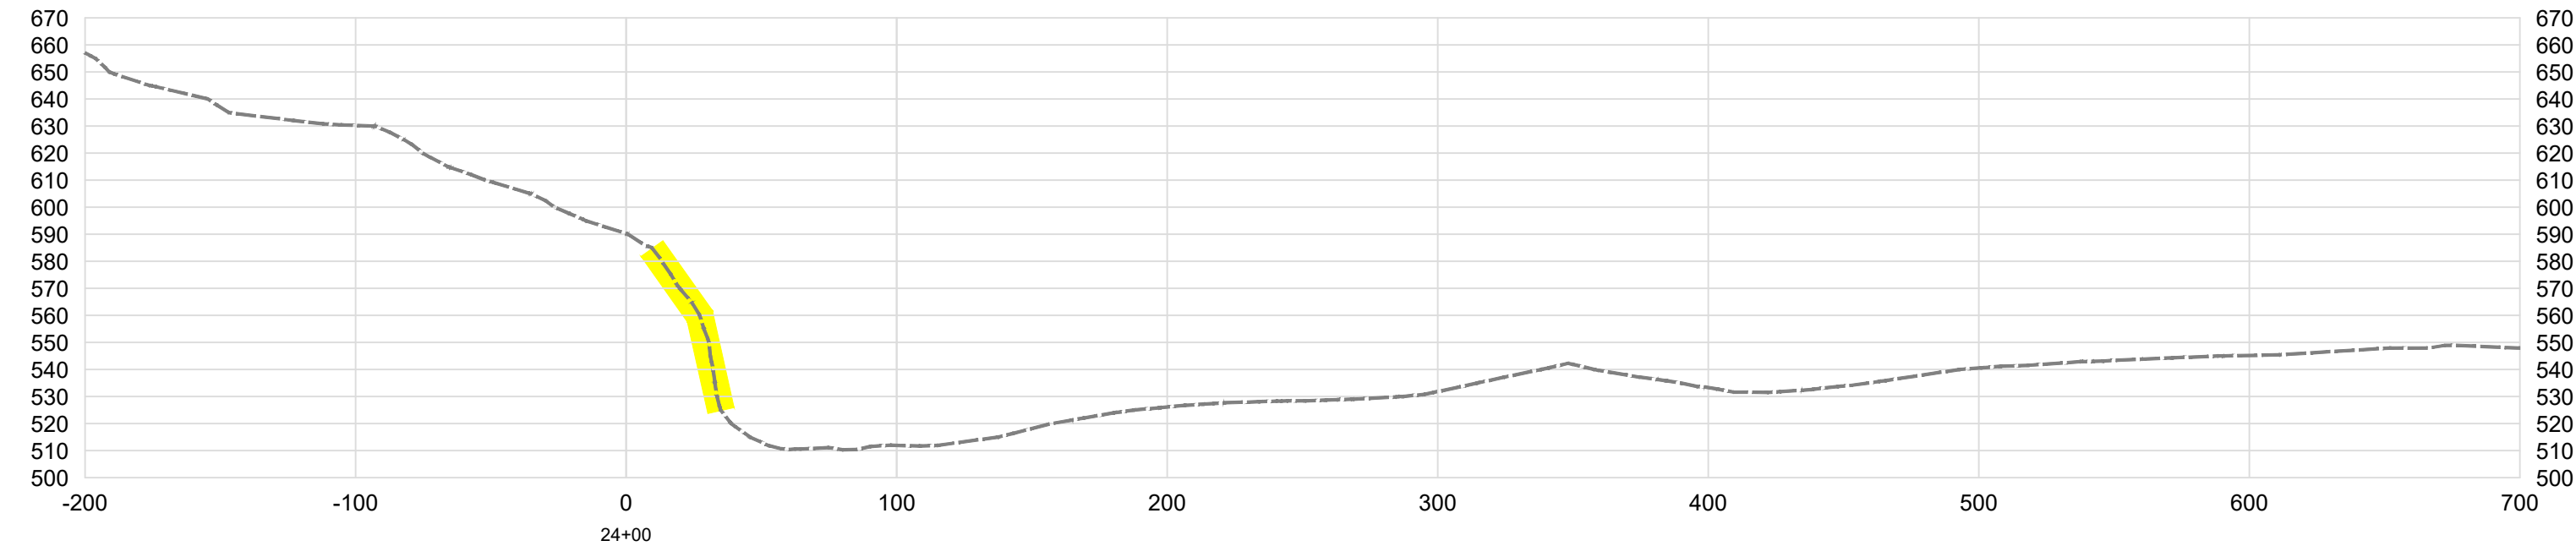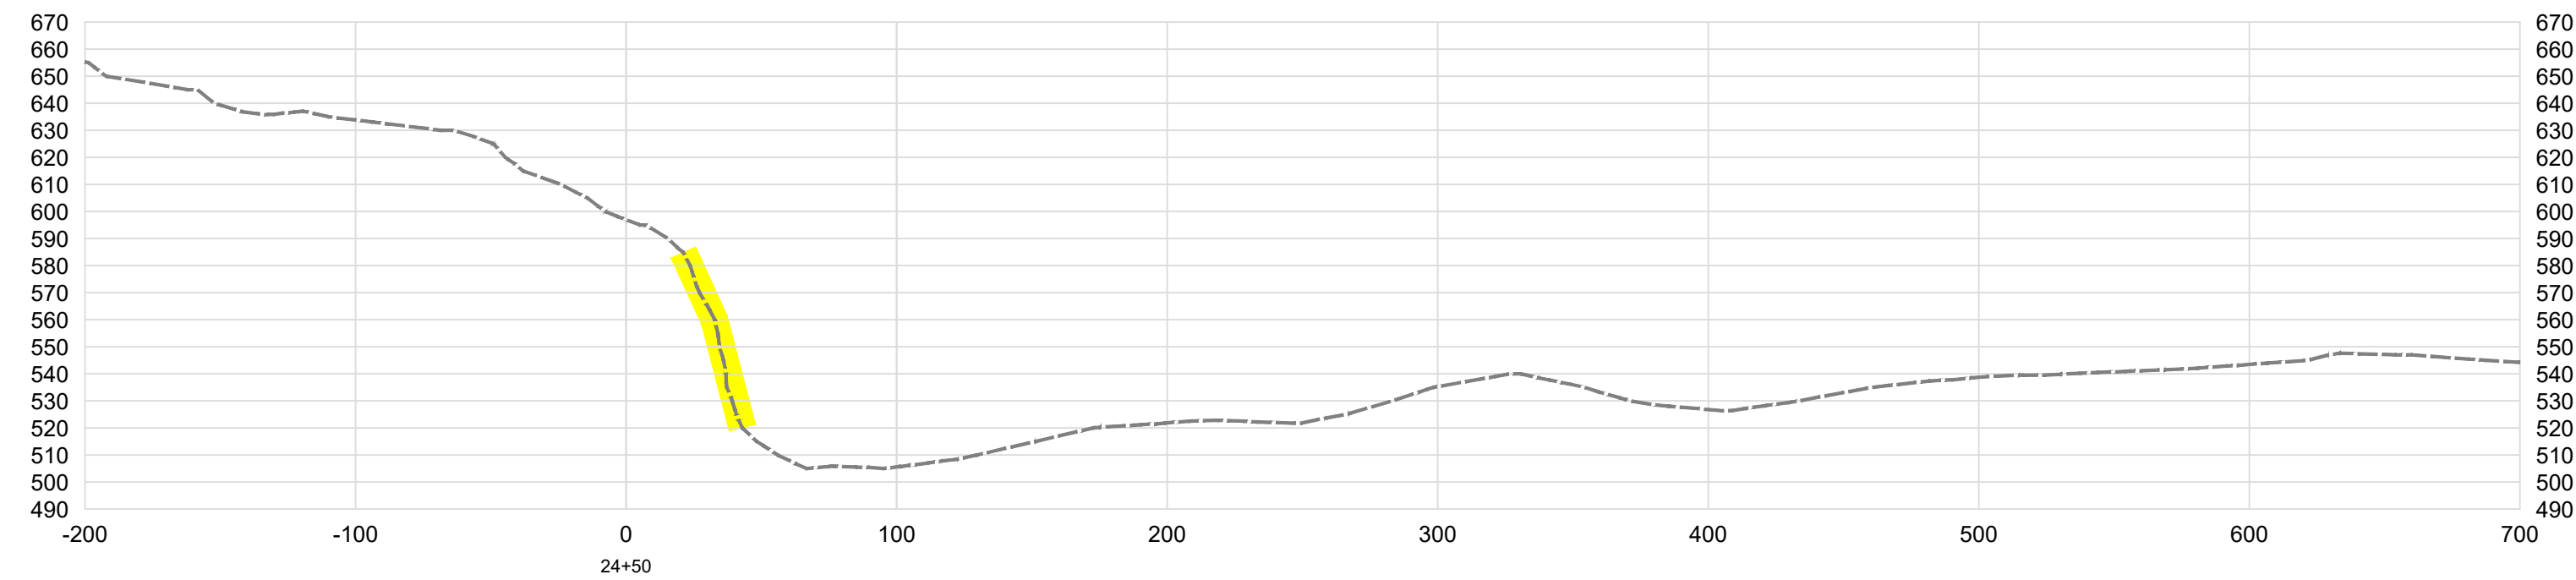

Horizontal=60
Vertical=60

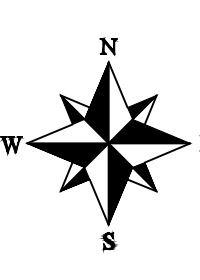

LEGEND

Existing Topo -----

Pad Design —————

Highwall —————


No.	Date	Revision	Drawn	Checked


**DRUMMOND COMPANY, INC.**


P.O. BOX 1549 JASPER, AL 35501

**SURFACE MINE #1
HIGHWALL
SECTIONS**

Scale:	1" = 60'	Date:	Layout Name:
Drawn By:	CEJ	07/06/2026	Layout 3d
Checked By:	DP		Drawing No.
Approved By:	SI		AL-E-1115

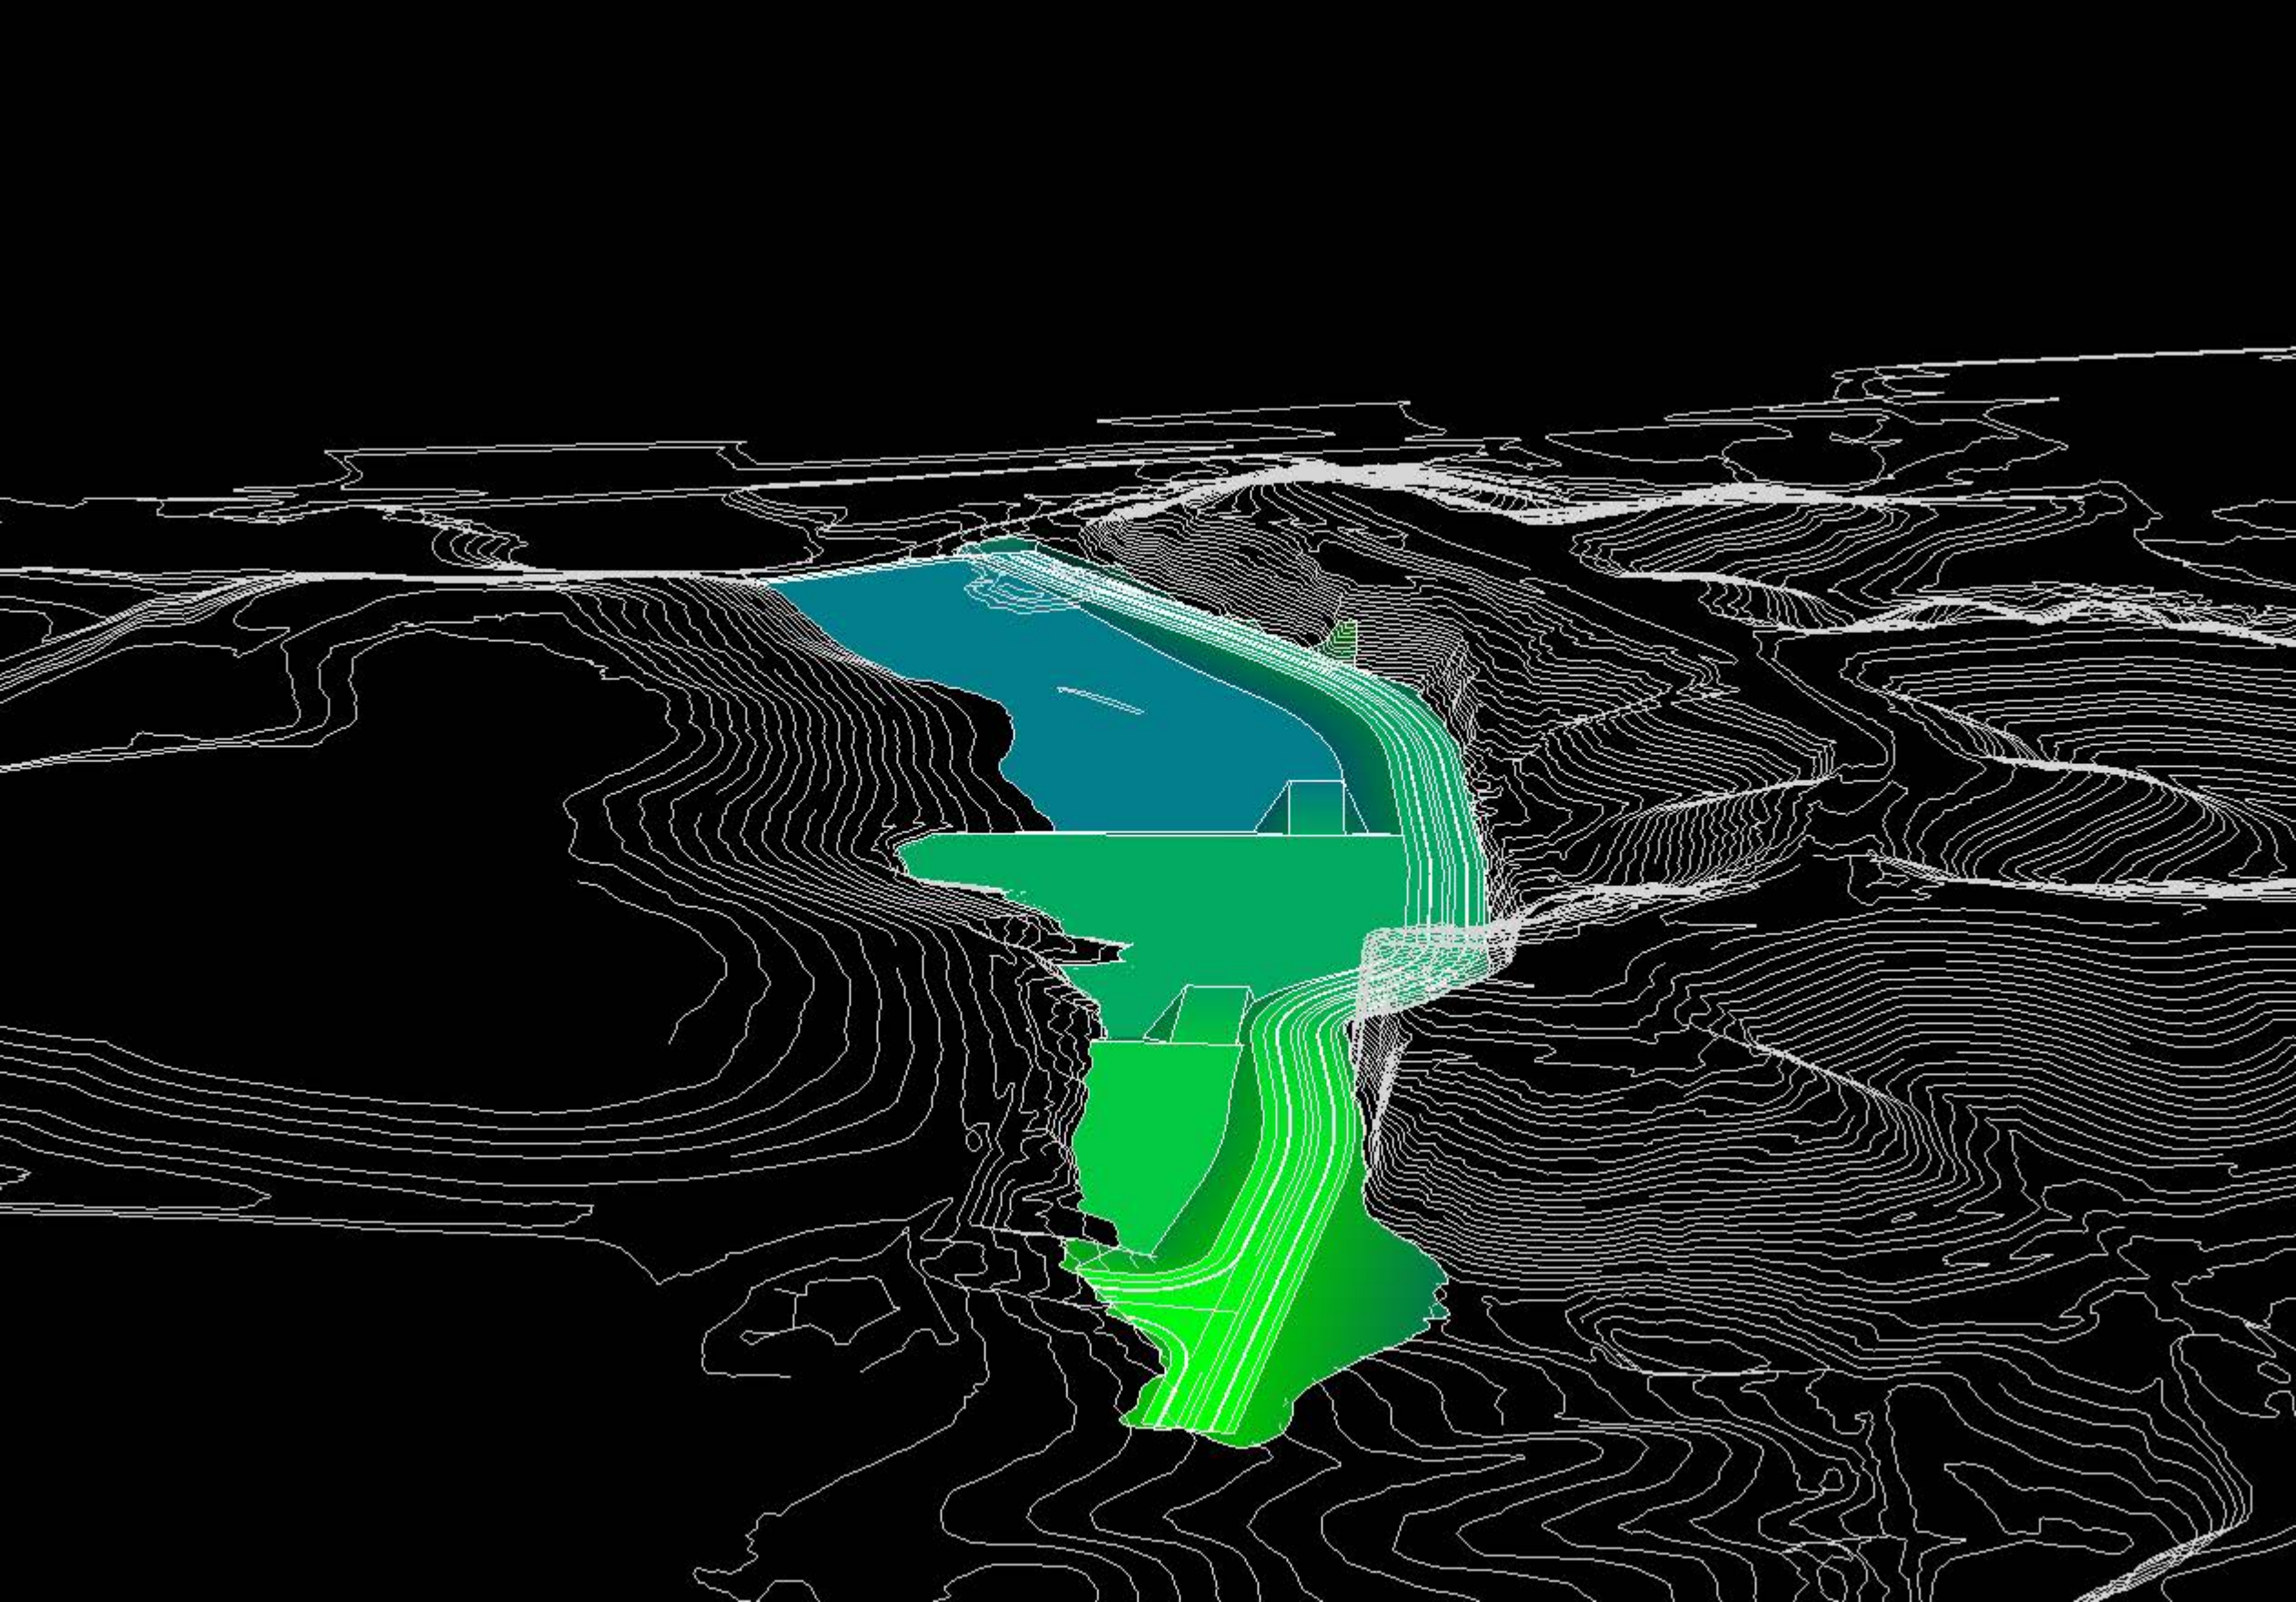

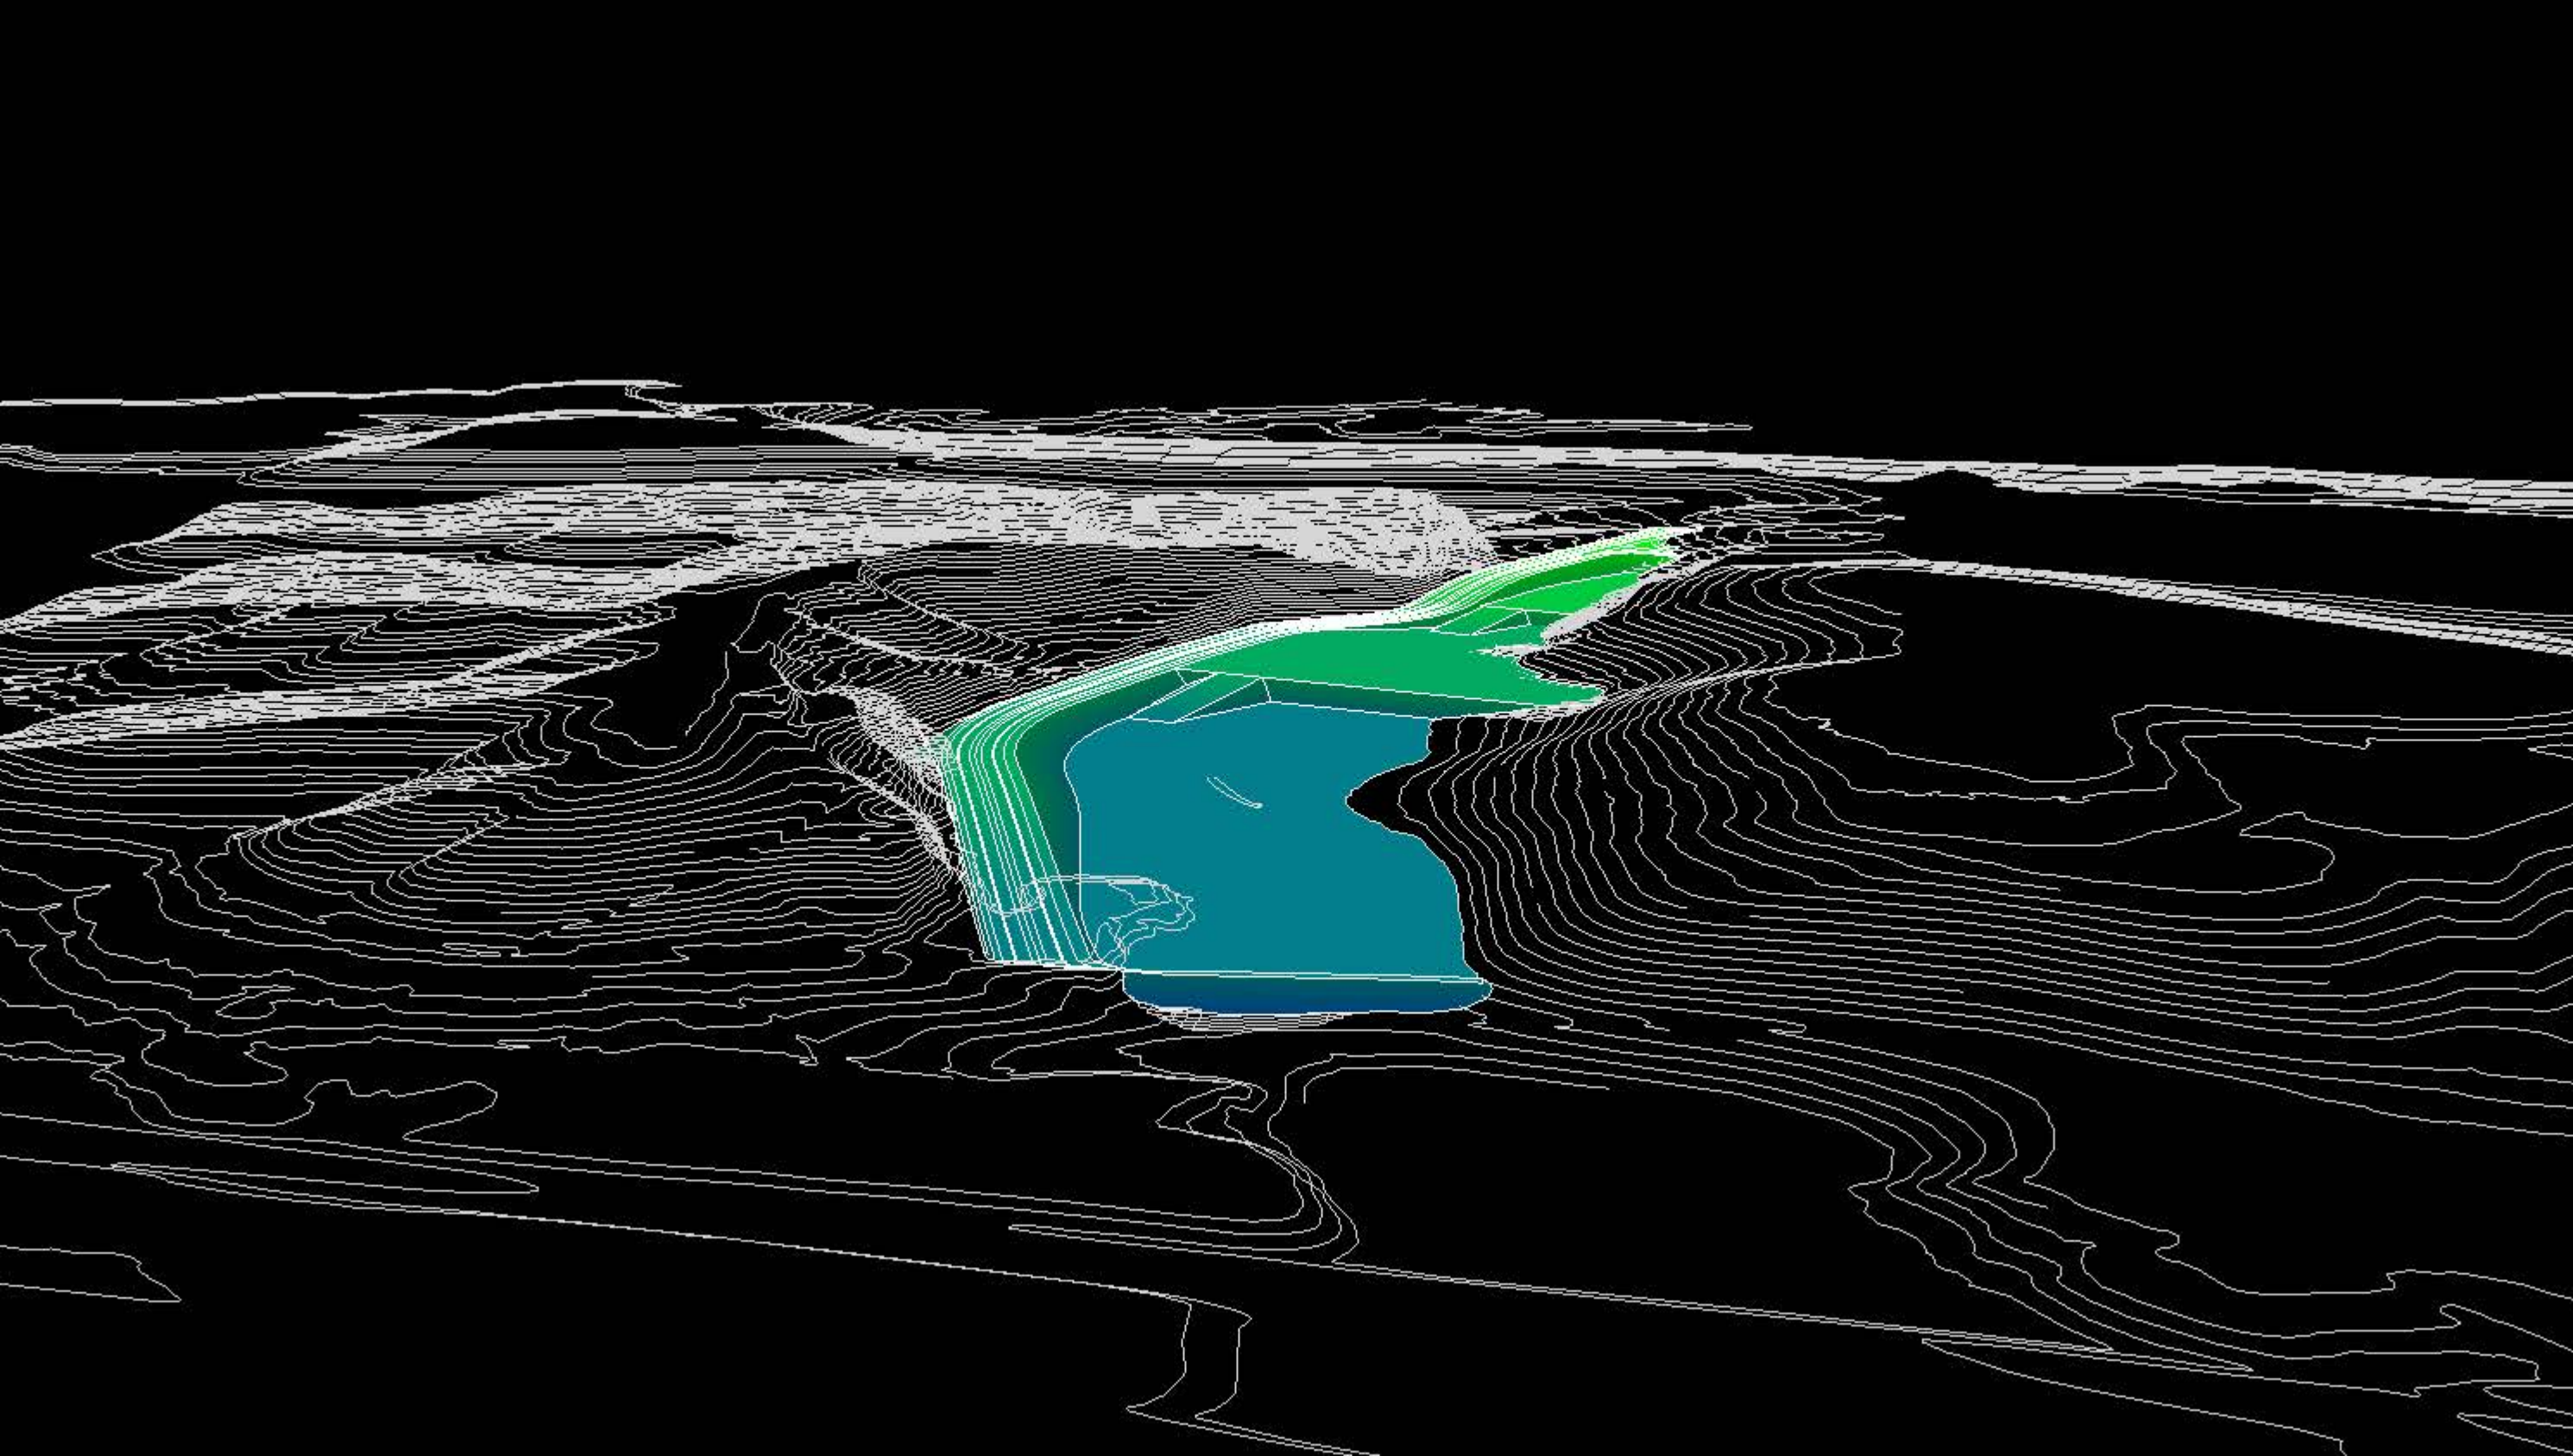

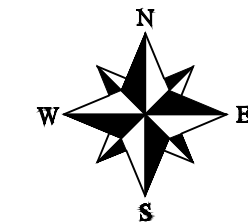

LEGEND	
Existing Topo Contours	
Grading Plan	

No.	Date	Revision	Drawn	Checked	Approved

 **DRUMMOND COMPANY, INC.**
P.O. BOX 1549 JASPER, AL 35501

SURFACE MINE #1
GRADING
PLAN

Scale: 1" = 200'	Date: 07/06/2026	Layout Name: Layout 3e
Drawn By: CEJ	Checked By: DP	Drawing No: AL-E-1115
Approved By: SI		

