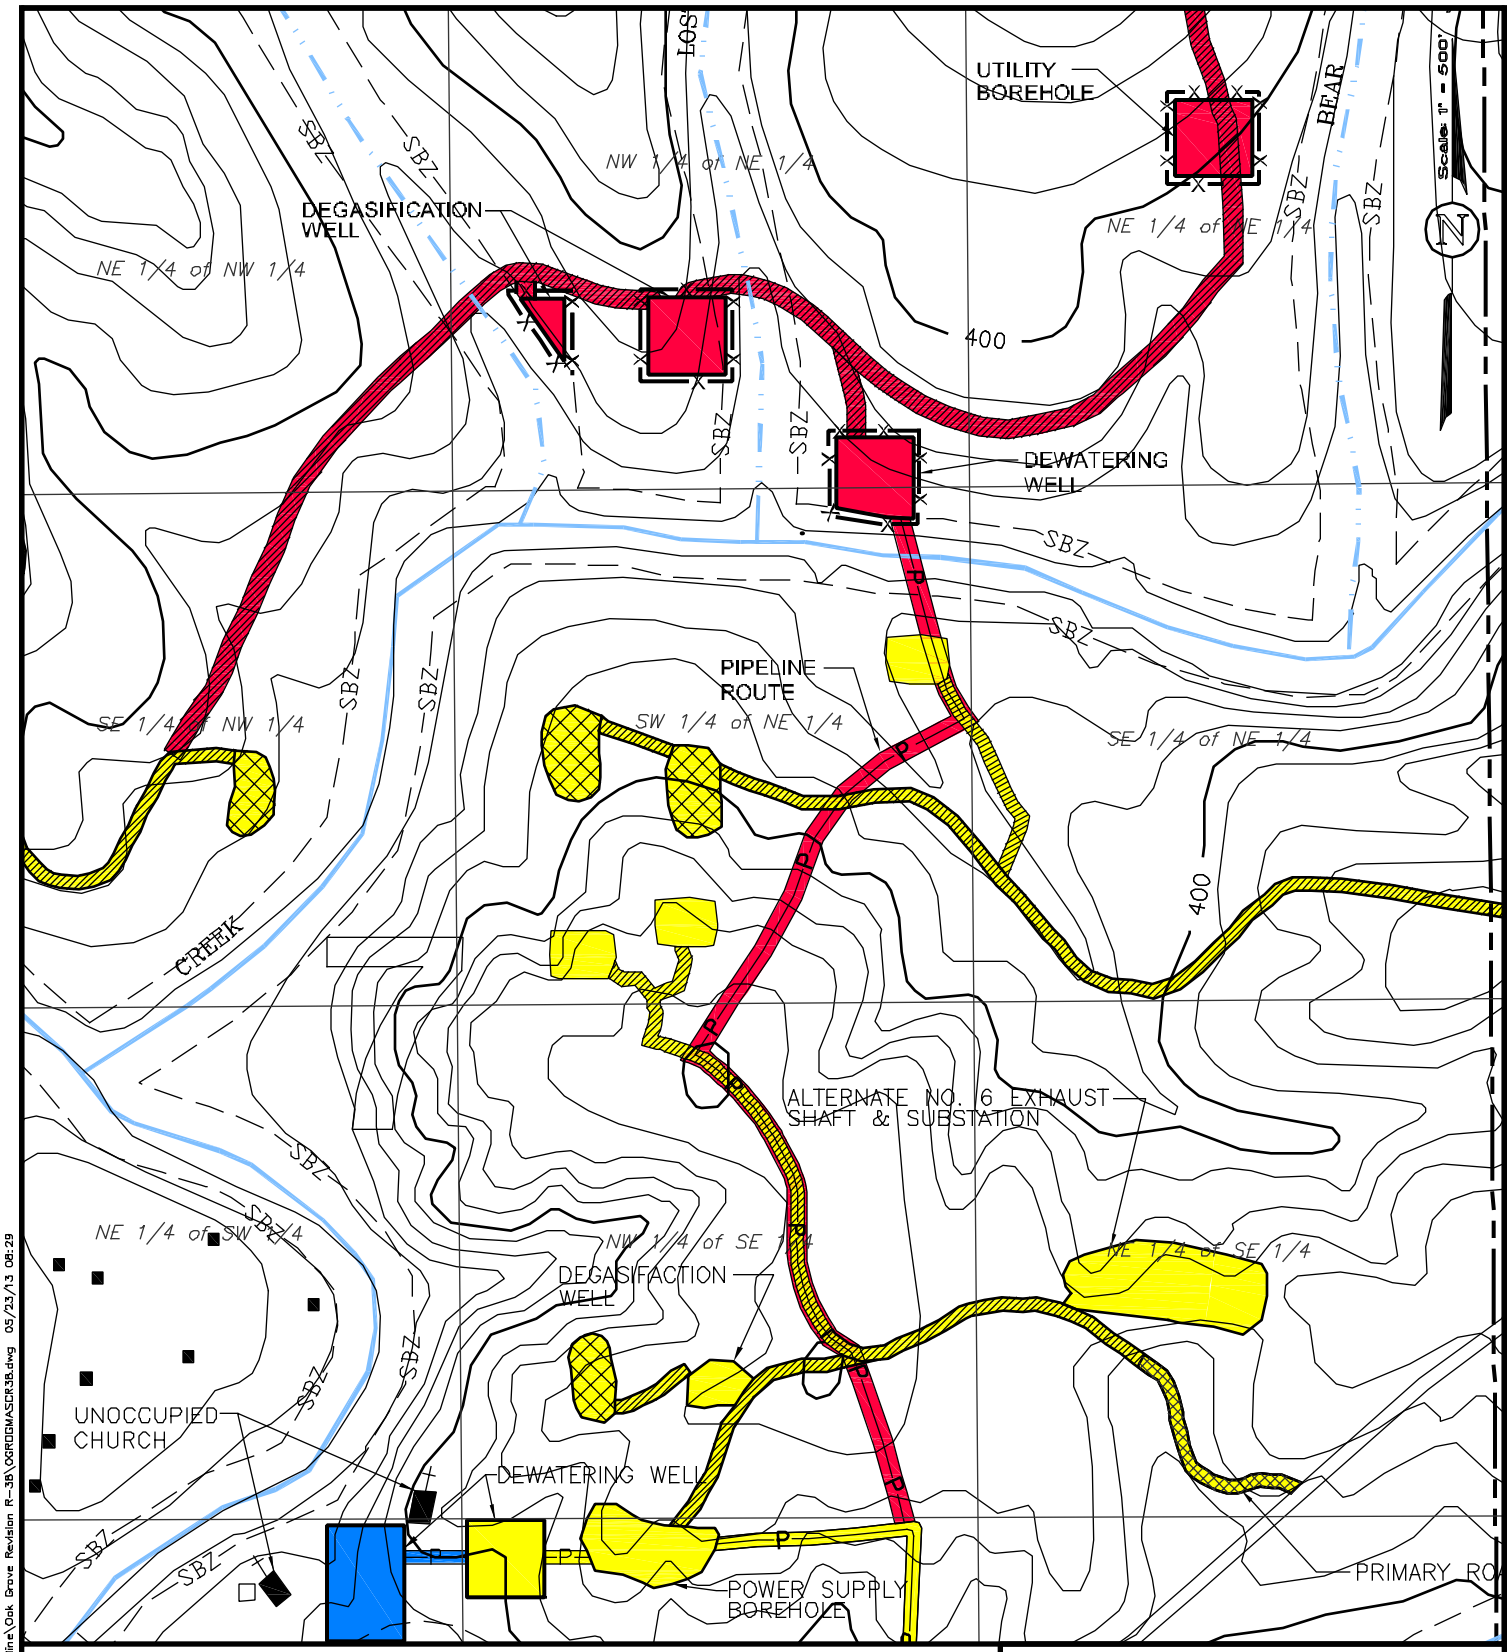

LEGEND

- Permit Boundary
- Increment No. 3 Area
- Revision R-38 Area
- Intermittent Stream
- Perennial Stream
- —X—X— Silt Fence
- — —SBZ— — Stream Buffer Zone 100' Setback

PERC ENGINEERING CO., INC.
1404 Highway 78 West Jasper, Alabama 35501
P.O. Box 1712 Jasper, Alabama 35502

Oak Grove Resources, L.L.C.
Oak Grove Mine
P-3232 / Revision R-38
Attachment III-B-2A
Alternate Sediment Control Plan

DRAWN BY:	G.O.R.	DATE:	2-21-2013
DWG. NAME:	OGROGMASCR38		
APPROVED BY:	J.H.F.	SCALE:	1"=500'

V:\Heath Franks\Mines\Oak Grove Resources\Oak Grove Mine\Oak Grove Revision R-38\OGROGMASCR38.dwg 05/23/13 08:29