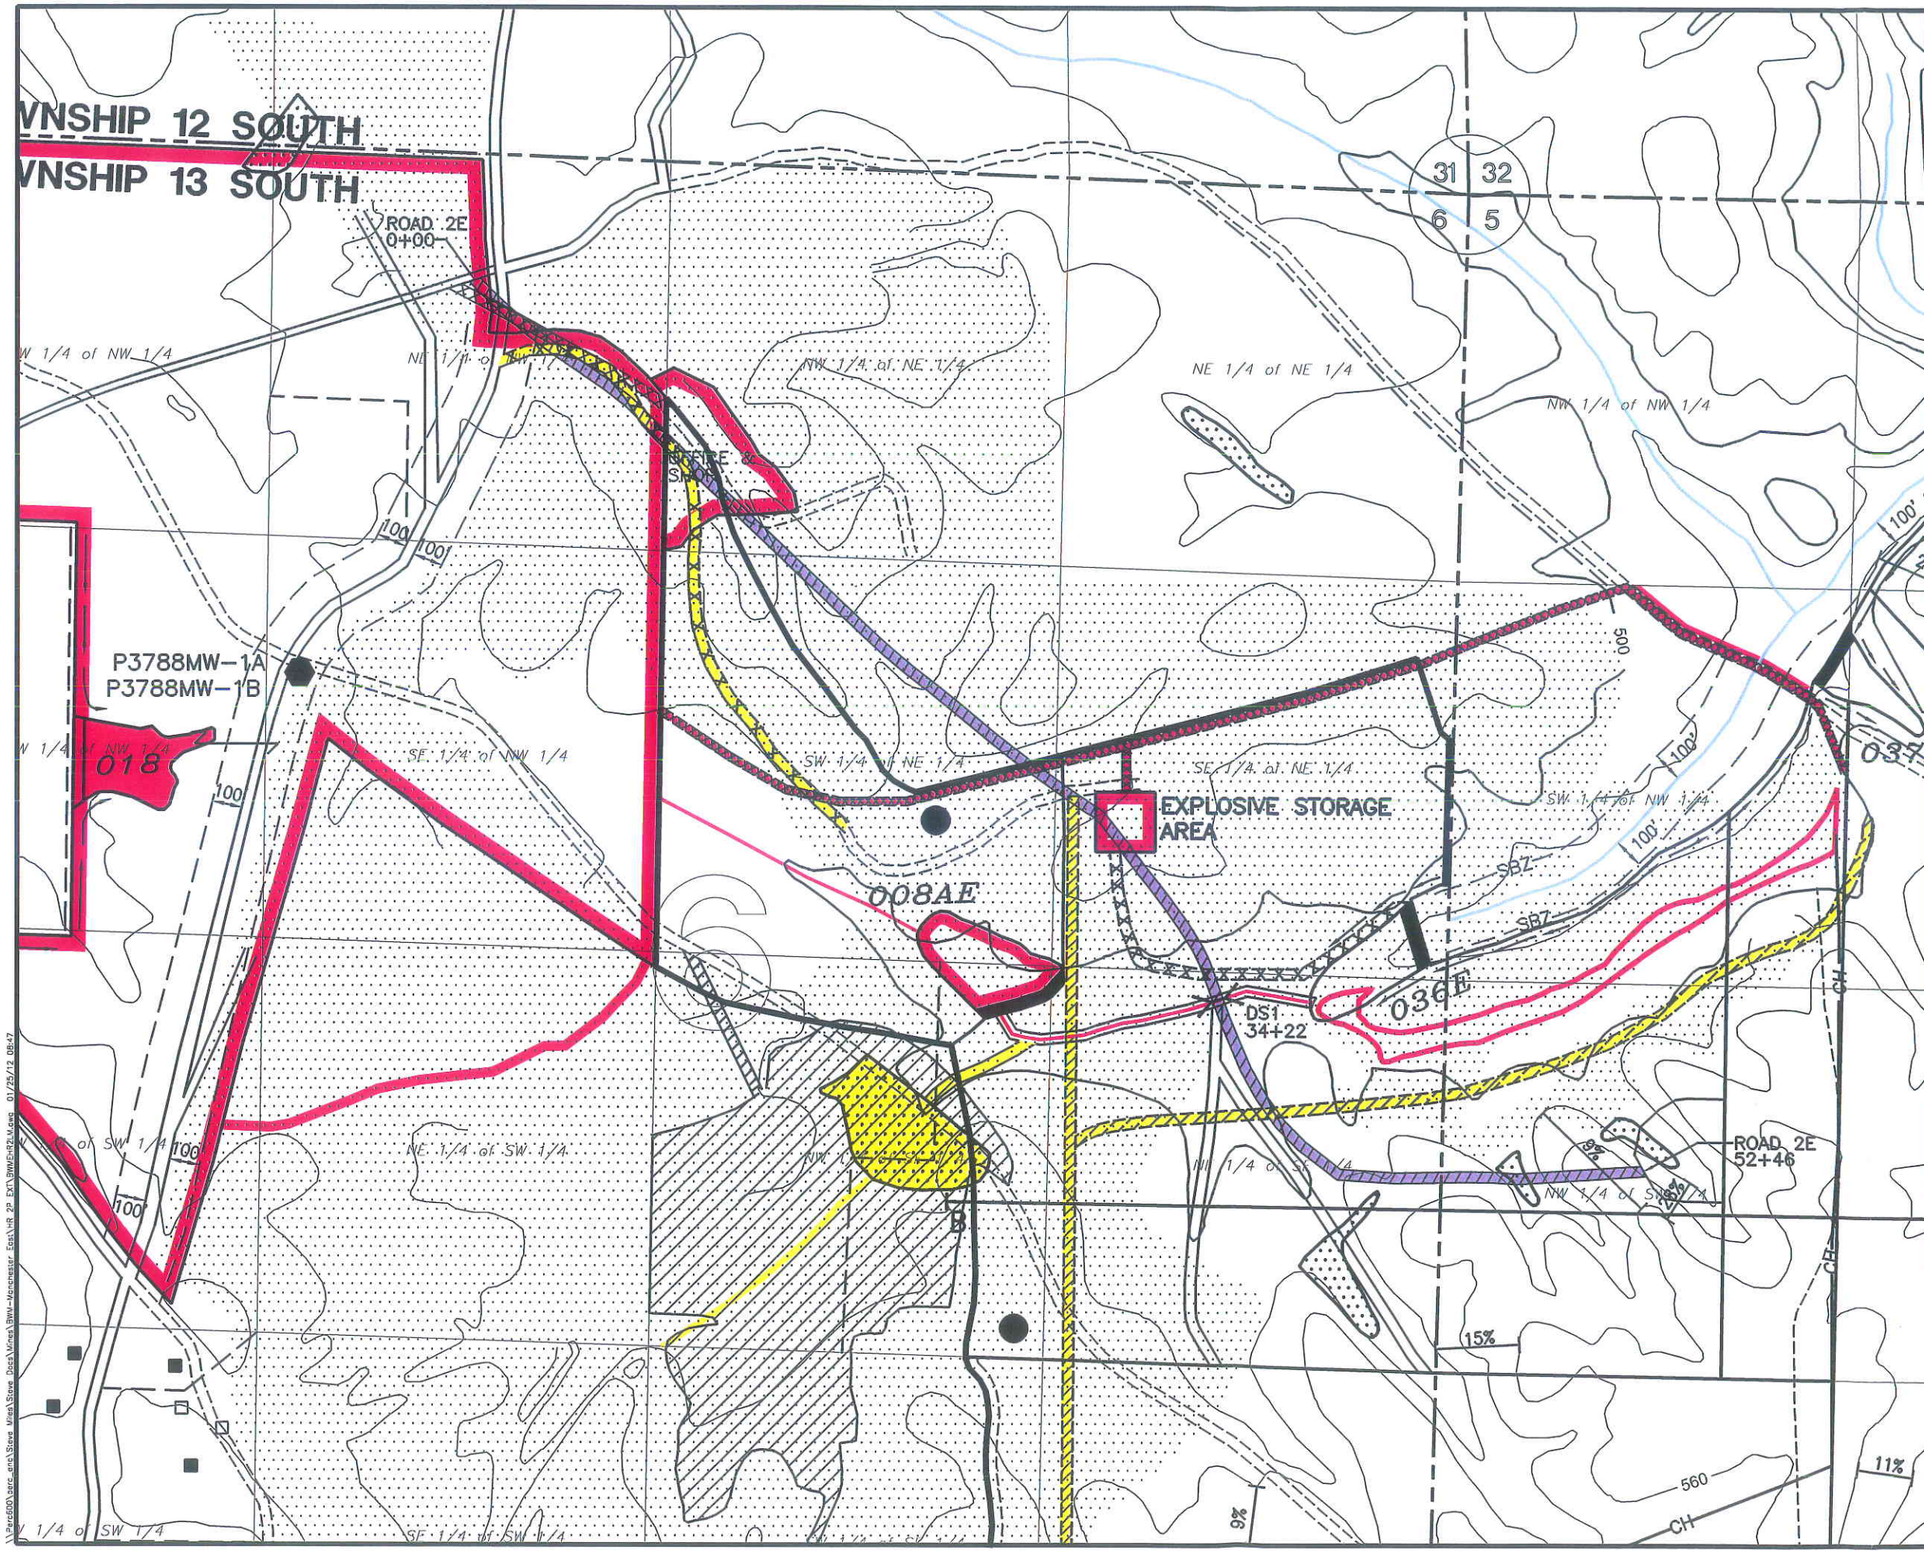

Scale: 1" = 500'

N

MAP LEGEND

- Permit Boundary
- ASMC Permit P-3788
- ASMC Permit P-3830
- 001P Sediment Basin
- Primary Road
- DS1 Drainage Structure
- Diversion Ditch
- Perennial Stream

PERC ENGINEERING CO., INC.
1600 Highway 78 West Jasper, Alabama 35501
P.O. Box 1712 Jasper, Alabama 35502
(205) 384-5583 Office (205) 384-9491 Fax

Attachment III-B-5
Haulroad Location Map
Black Warrior Minerals, inc.
Manchester East Mine
P-3922 / Revision R-3

DRAWN BY:	S.D.M.	DATE:	1/25/2012
DWG. NAME:	BWMEHR2LM		
APPROVED BY:	L.G.S.	SCALE:	1"=500'