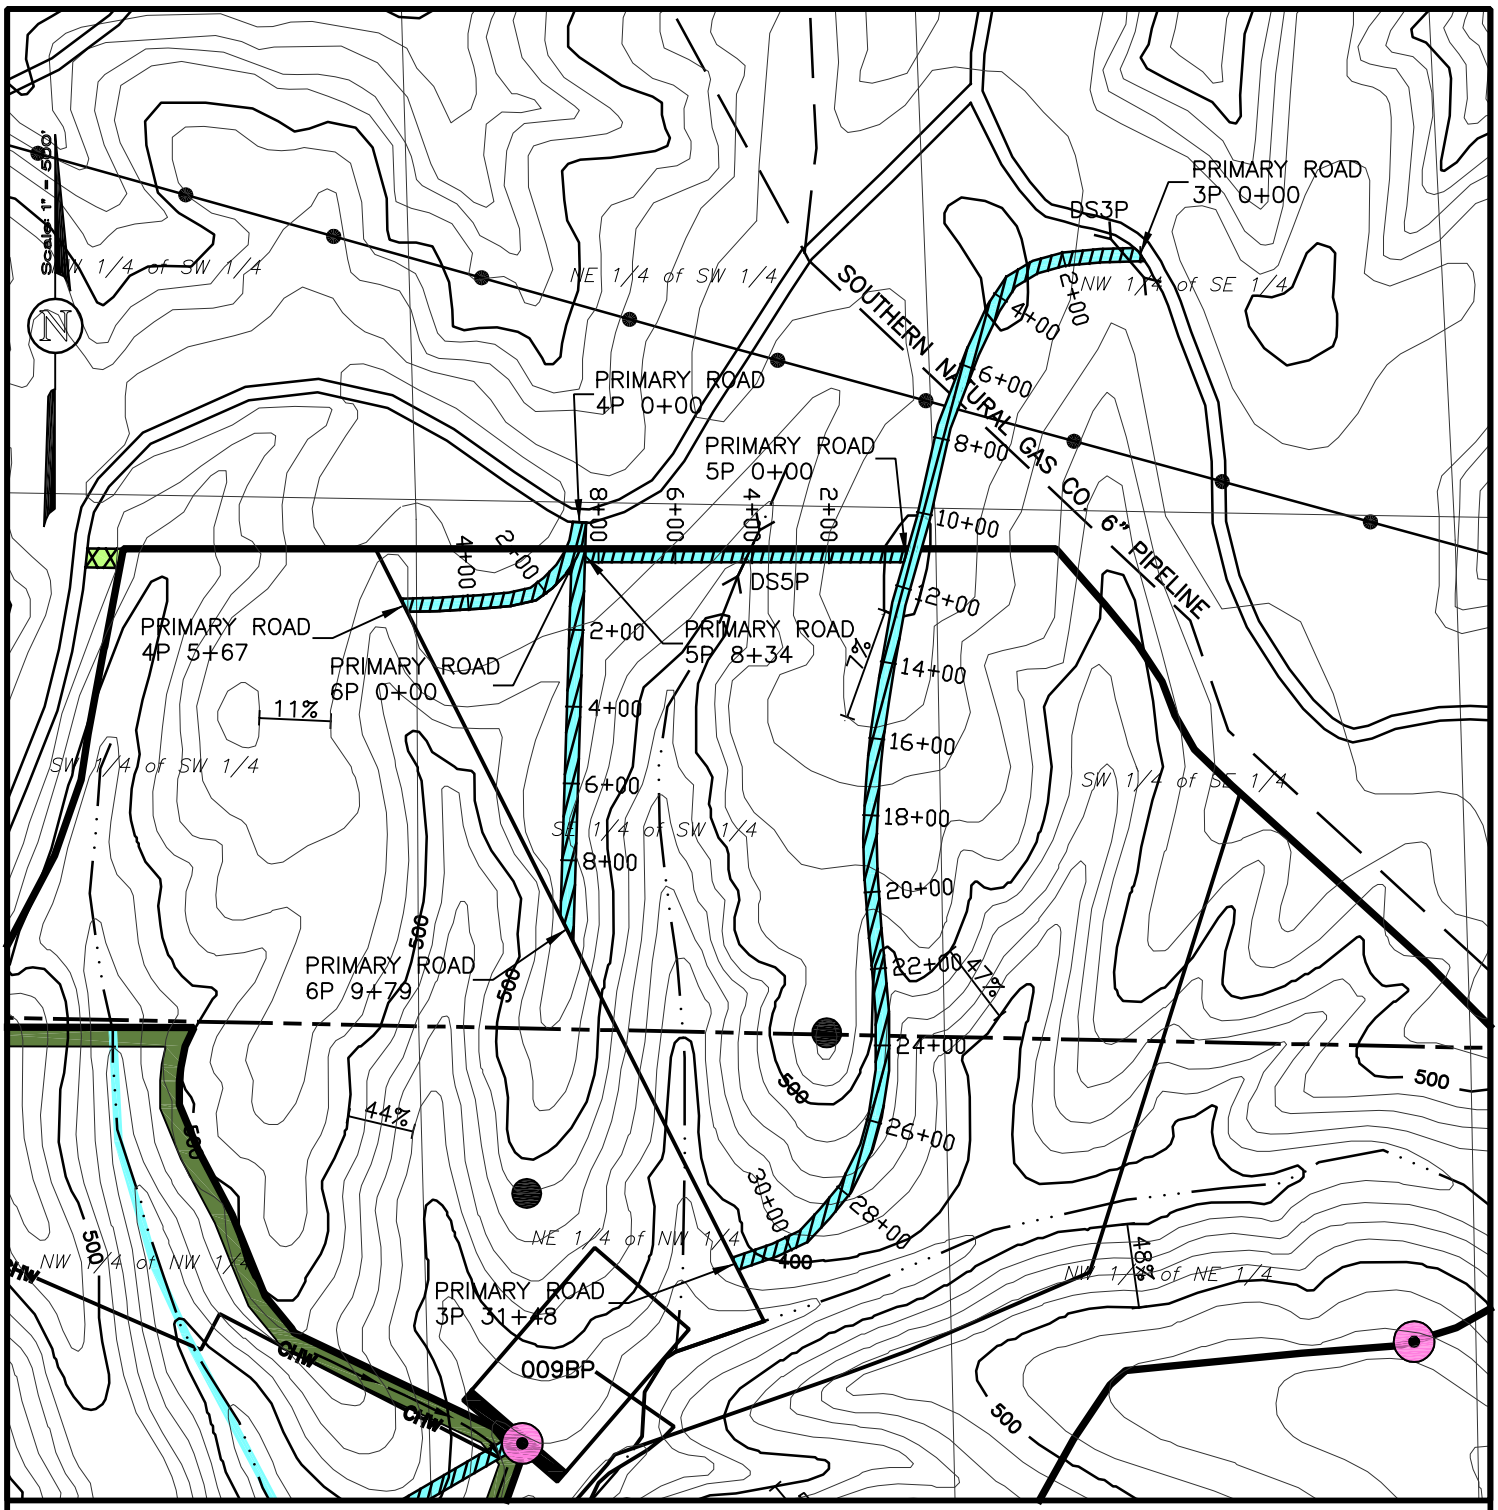

LEGEND

- Permit Boundary/Increment Boundary
- 600 Surface Contour
- Sediment Basin
- Drainage Course by ASMC Regulation Definition
- Intermittent Stream
- Perennial Stream
- County Road (Paved unless otherwise designated)
- Road (Private unless otherwise shown)
- Primary Road
- Ancillary Road
- P-3813
- Safety Berm
- Culvert/Drainage Structure

PERC ENGINEERING CO., INC.
1606 Highway 78 West Jasper, Alabama 35501
P.O. Box 1712 Jasper, Alabama 35502
(205) 384-6553 Office (205) 384-3114 Fax

Attachment III-B-5
WB Mining LLC
Fishtrap Mine No. 2
P-3930 / Revision R-1
Primary Road Location Map

DRAWN BY:	J.W.T.	DATE:	09/15/2011
DWG. NAME:	WBFTM2R1ARLM		
APPROVED BY:	L.G.S.	SCALE:	1"=500'

V:\Eng105\Mines\WB_MINING\R-1\WBFTM2R1PRLM.dwg 09/15/11 10:23