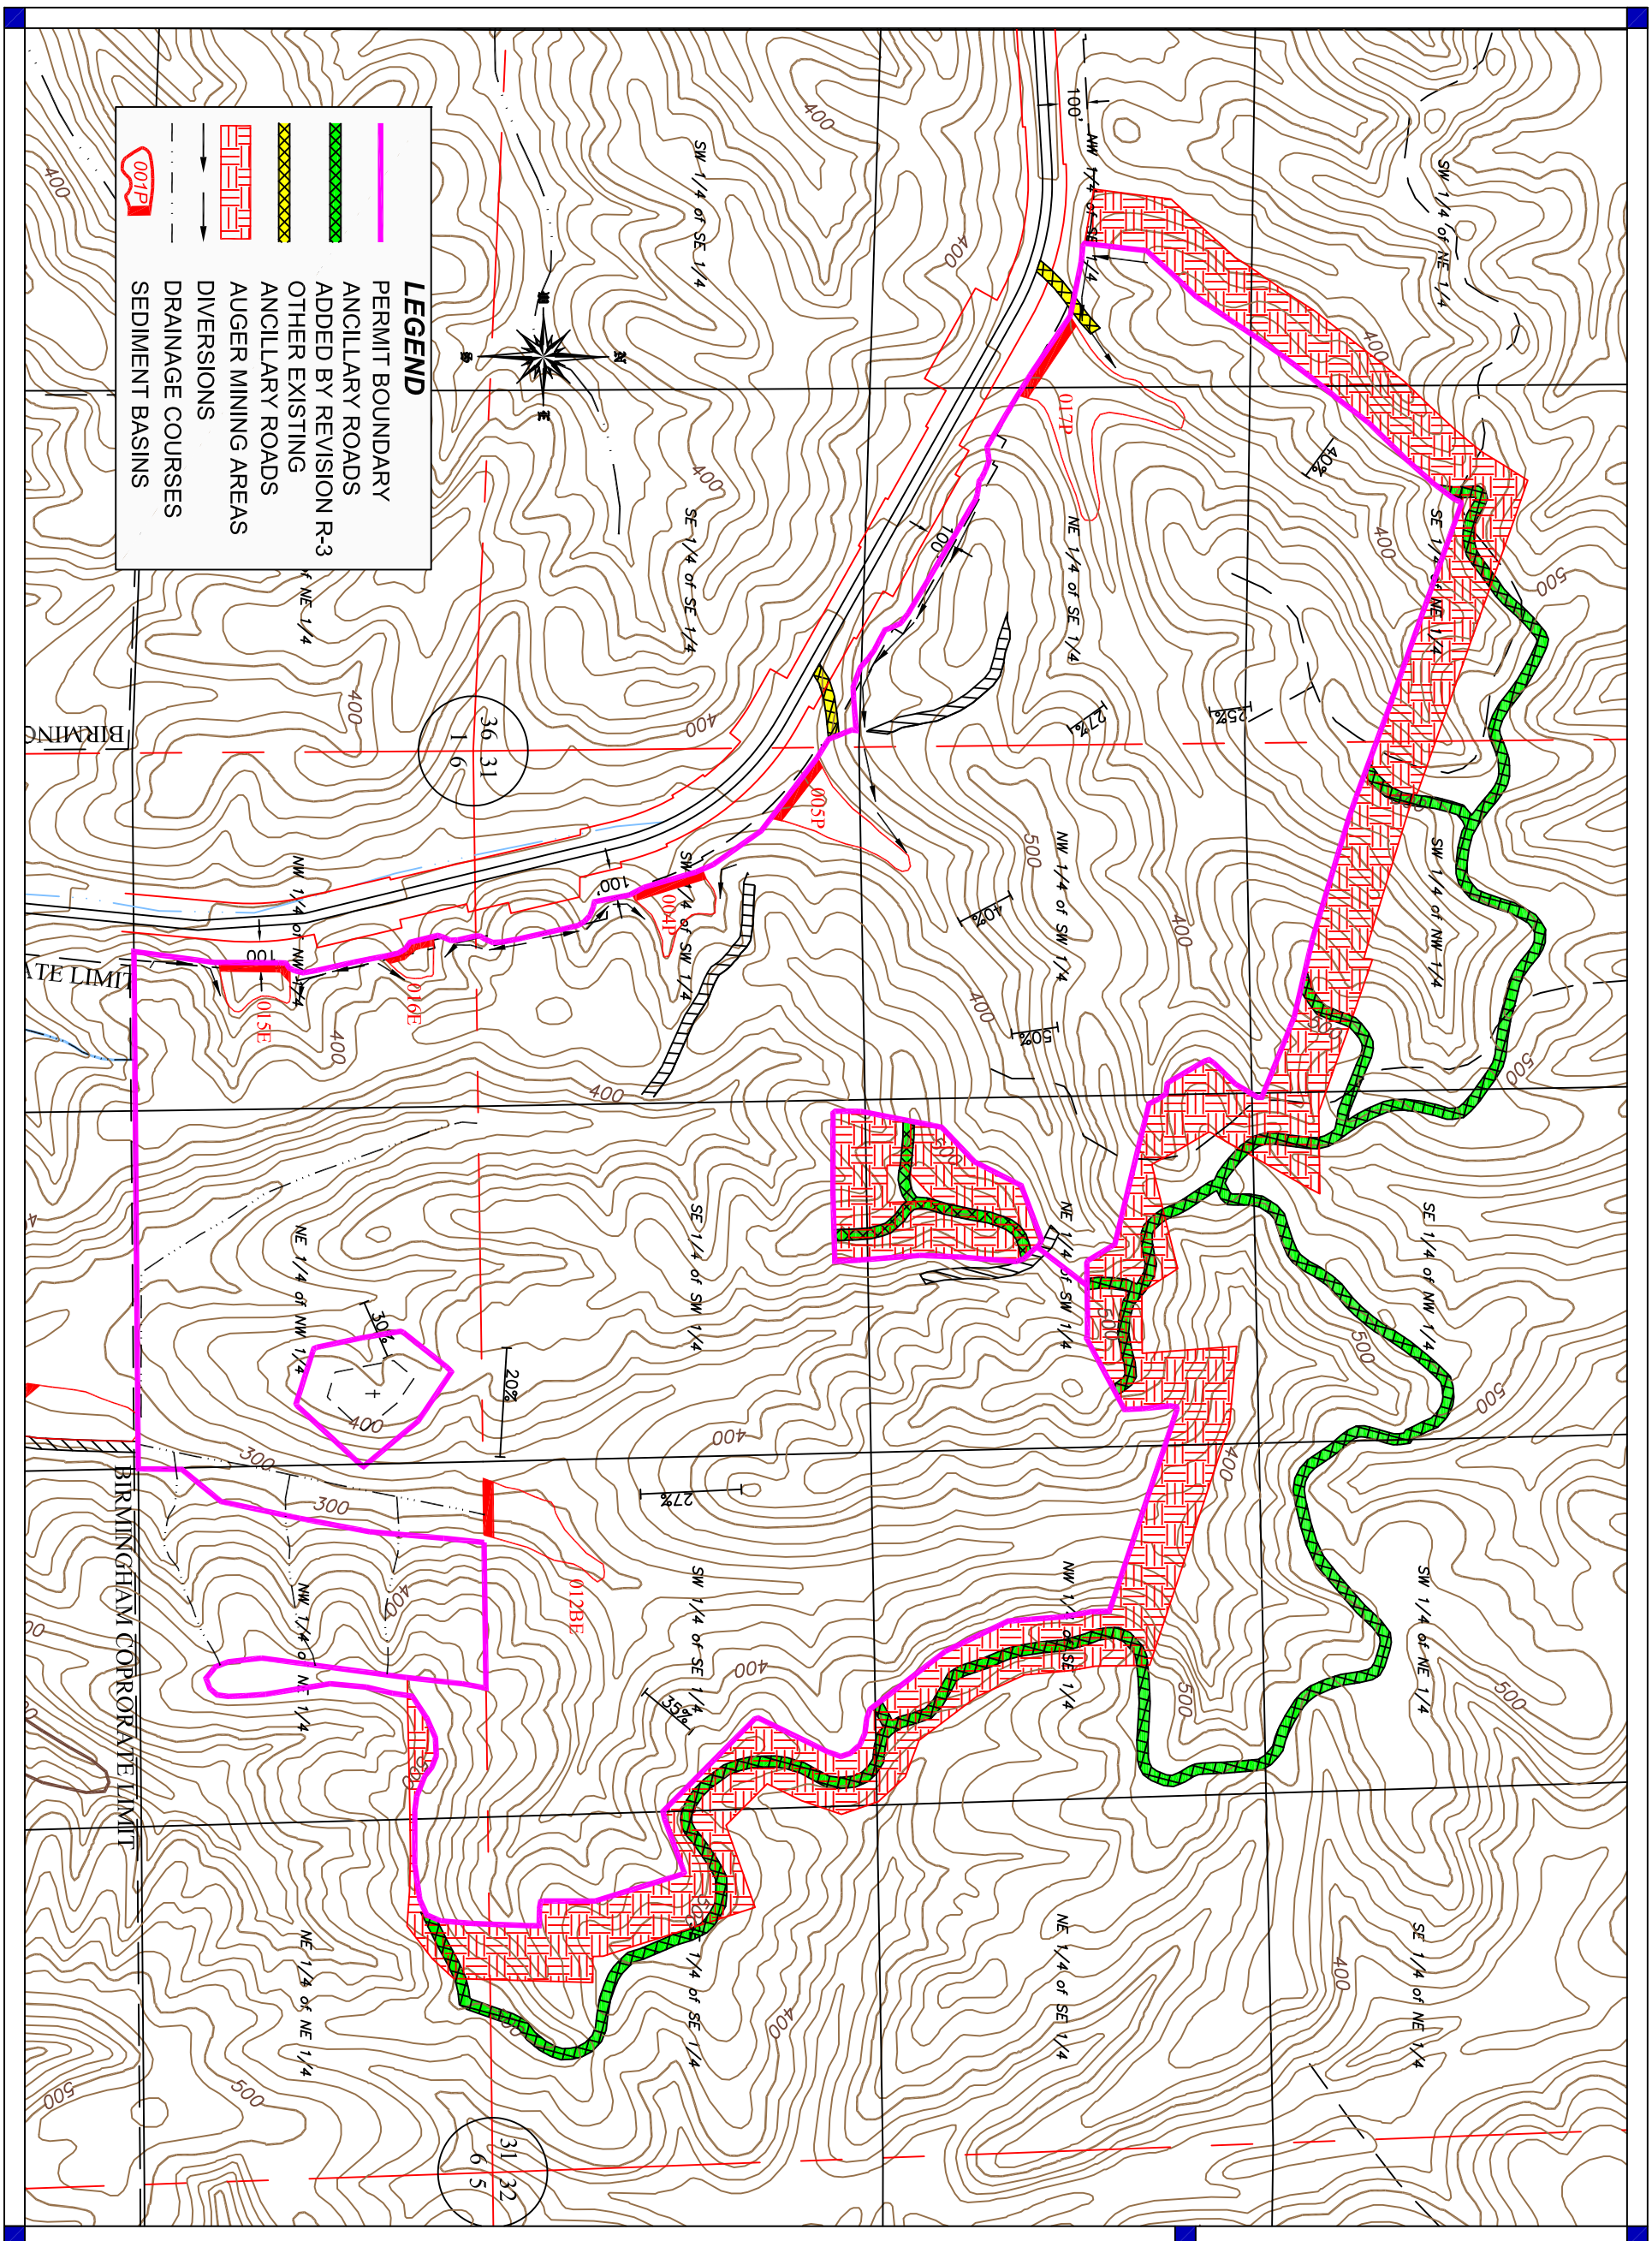

DRAWN BY: Z.B.W. 12/26/2012	RAC MINING, LLC POWHATAN MINE NO. 2, P-3933	DSM DESIGN GROUP, LLC ENGINEERING / SURVEYING 1400 VIKING DRIVE JASPER, ALABAMA 35501 TELEPHONE: (205) 221-6262
APPROVED BY: J.D.M. 12/26/2012		
SCALE: 1" = 600'	REVISION R-3 ANCILLARY ROAD MAP	
SHEET: 1 OF 1		