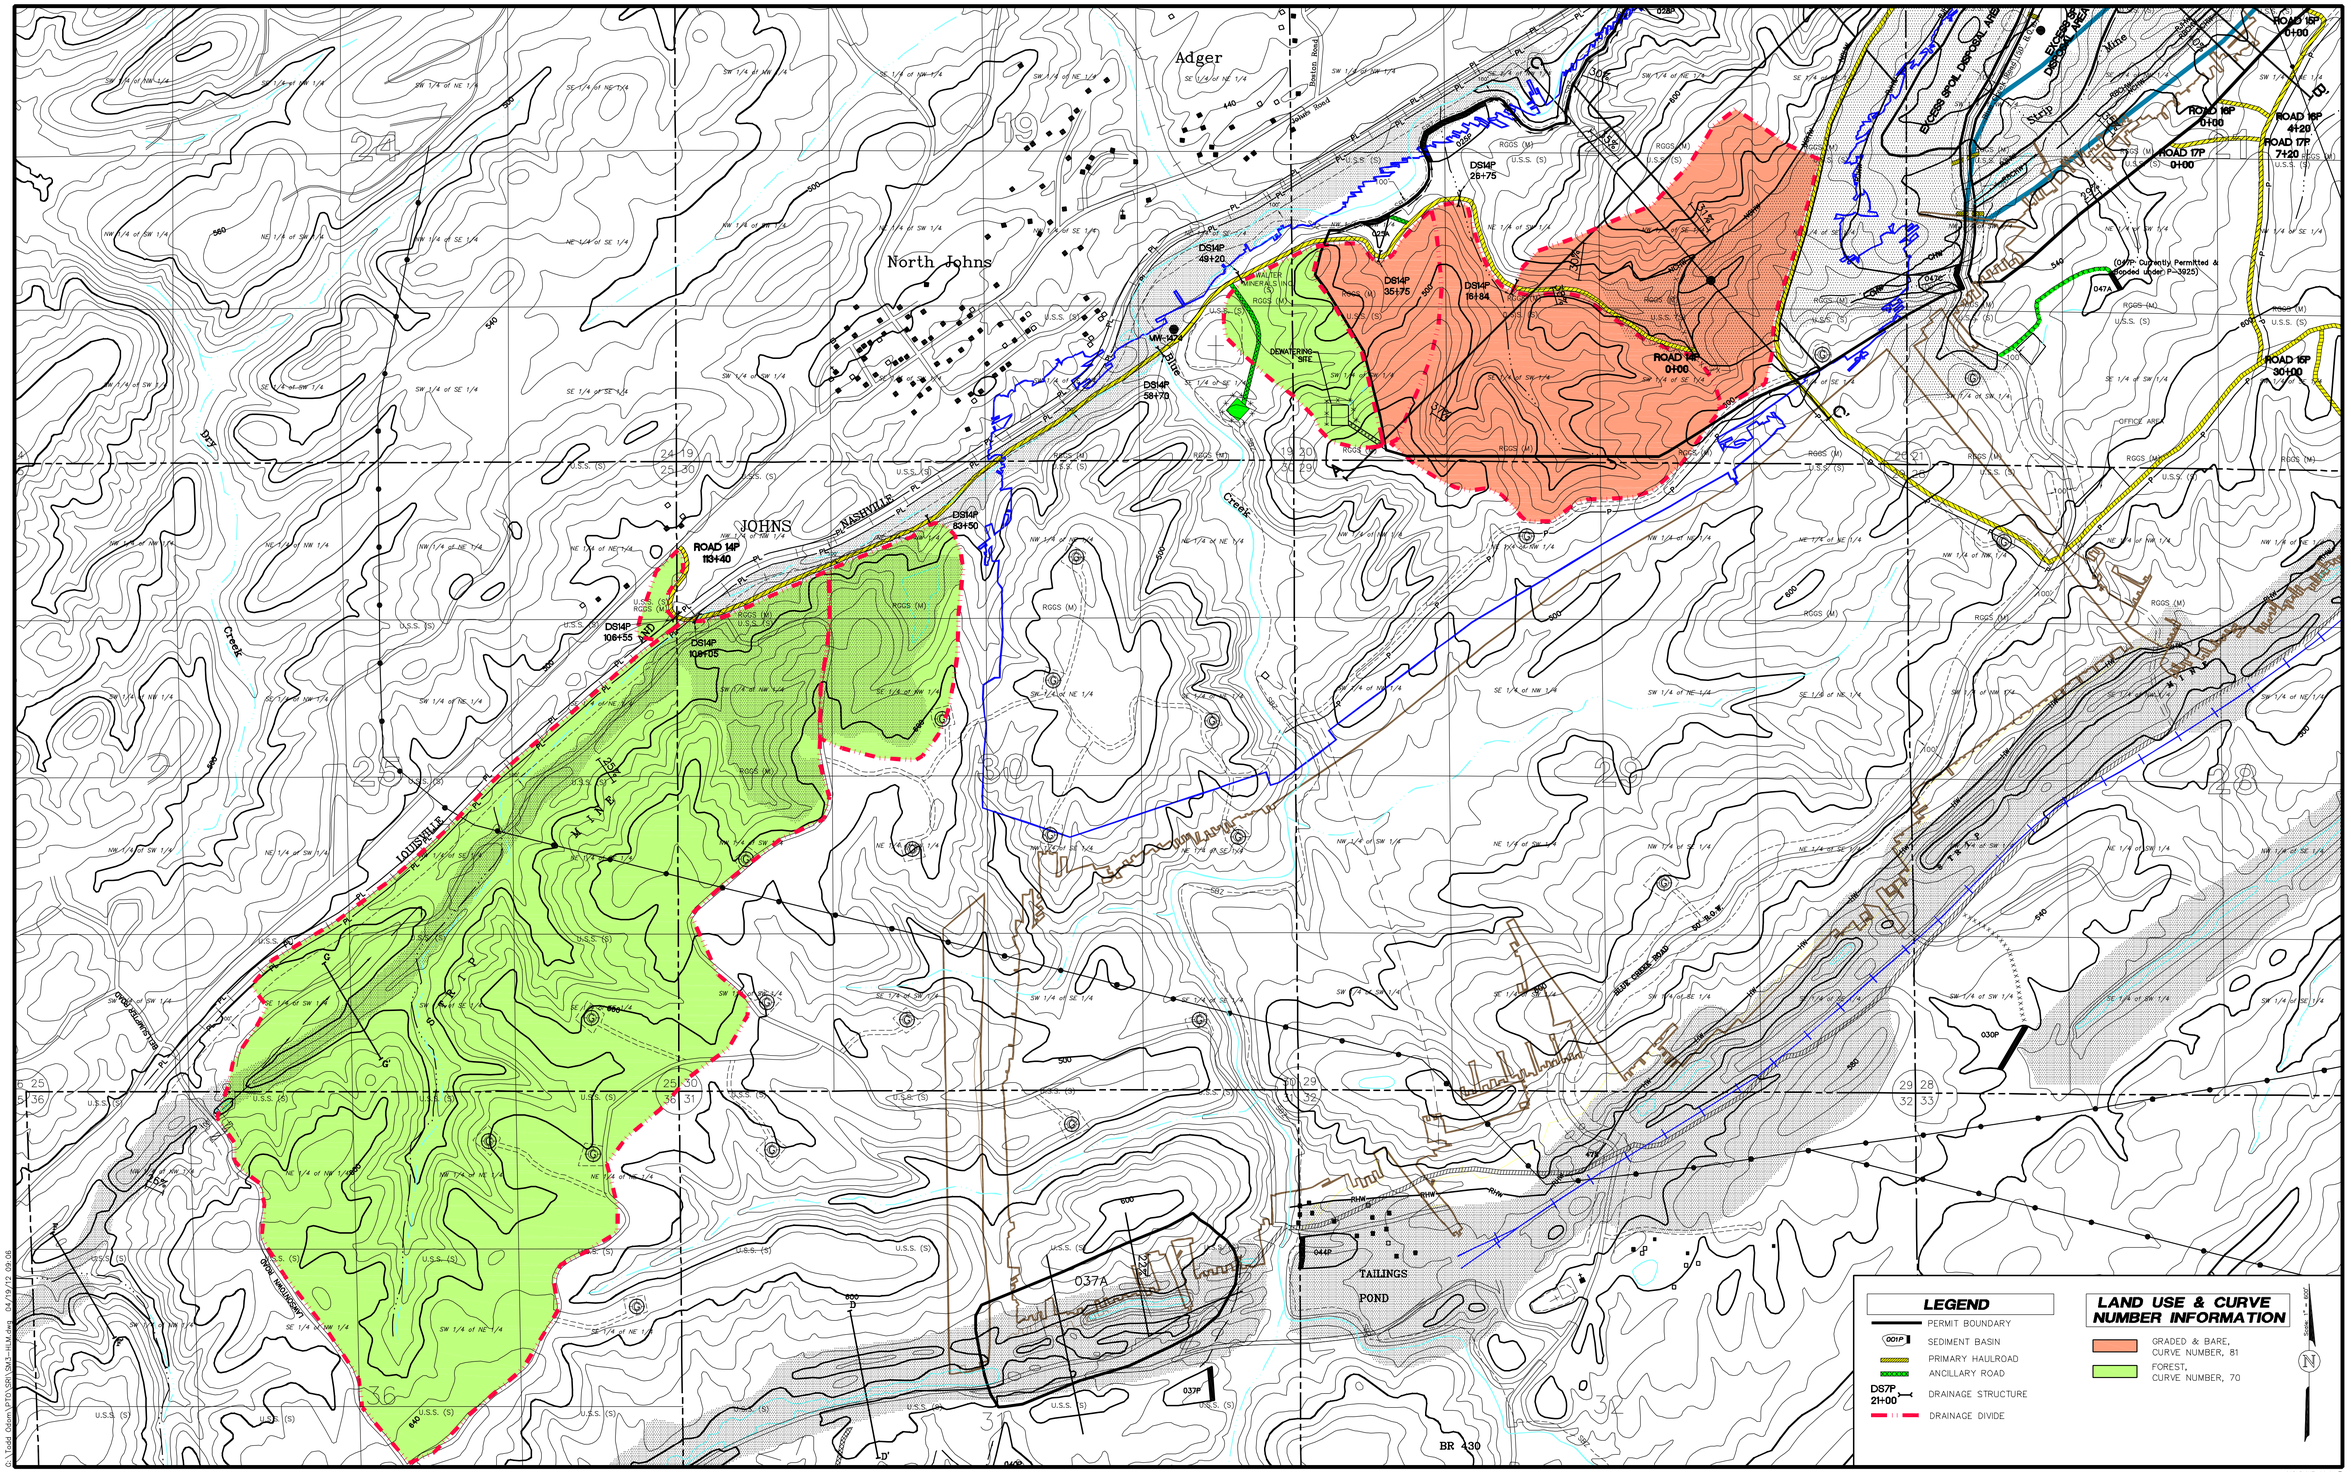

LEGEND

- PERMIT BOUNDARY
- 001P SEDIMENT BASIN
- PRIMARY HAULROAD
- ANCILLARY ROAD
- DS7P 21+00 DRAINAGE STRUCTURE
- DRAINAGE DIVIDE

LAND USE & CURVE NUMBER INFORMATION

- GRADED & BARE, CURVE NUMBER, 81
- FOREST, CURVE NUMBER, 70

N

COPYRIGHT, 2012 ©

DRUMMOND COMPANY, INC.
P.O. BOX 1549 JASPER, AL 35502
205-387-0501 OFFICE

drawn by:	HOCUTT	job number:	–
checked by:	S.R.I.	initial date:	
scale:	1"=600'	f.b./page:	–
diskette no:	–	dwg name:	SM3–HLM
rev no./date:	–	rev no./date:	4–19–12

Shannon, LLC
Shannon Mine No. 3
P-3948
Haulroad Location Map