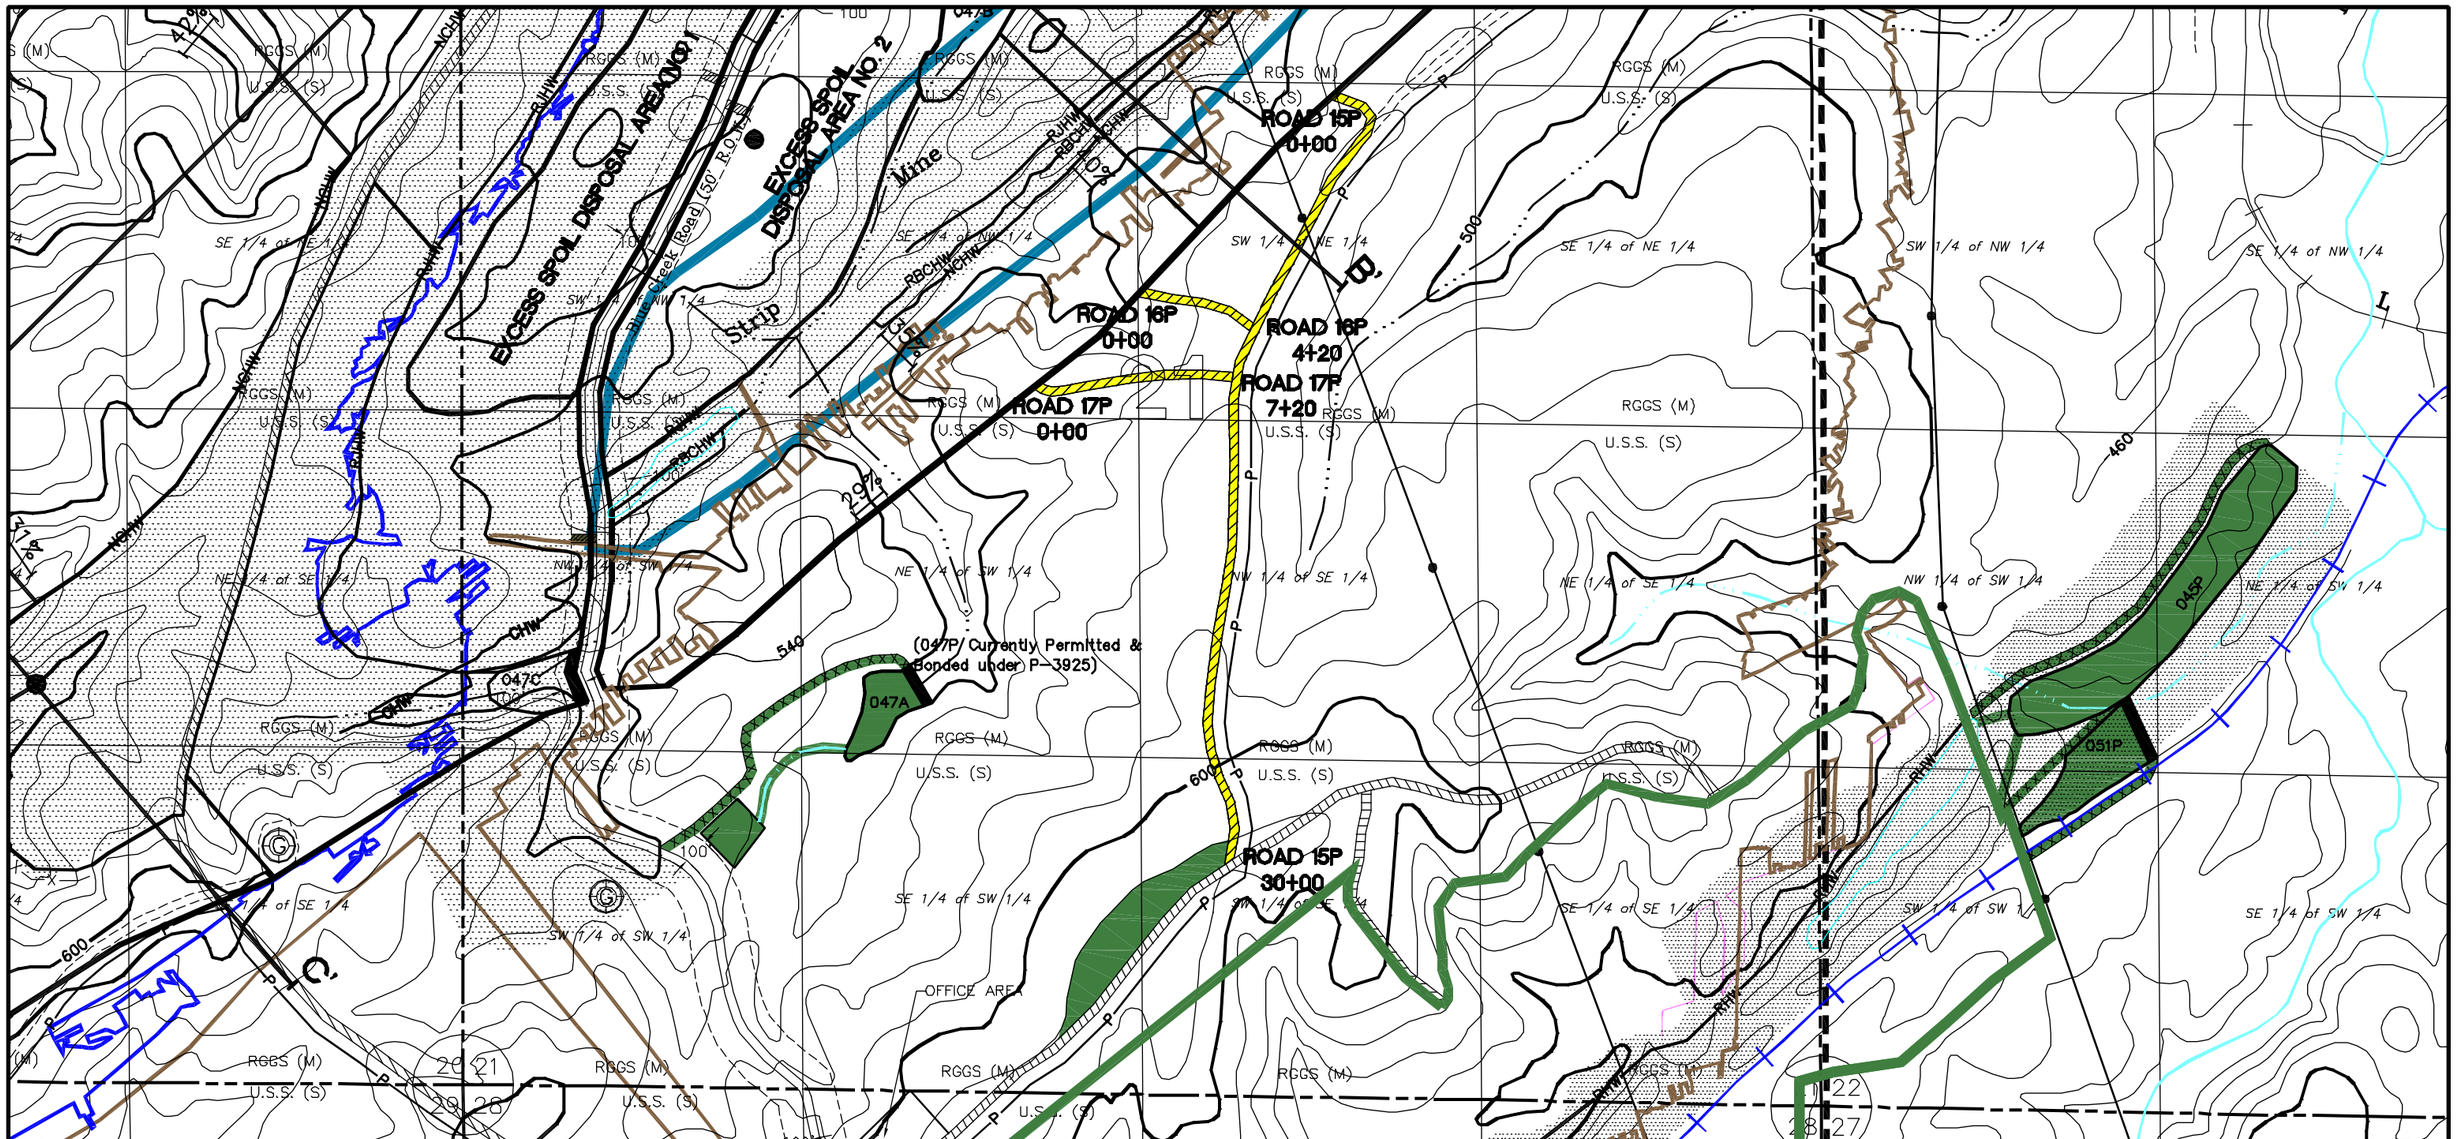

LEGEND

- Permit Boundary
- 001P — Sediment Basin
- Primary Haulroad
- Ancillary Road
- DS7P 21+00 — Drainage Structure
- ASMC Permit P-3925

Scale: 1" = 600'

N

DRUMMOND COMPANY, INC.
P.O. BOX 1549 JASPER, AL 35502
205-387-0501 OFFICE

Shannon, LLC
Shannon Mine No. 3
P-3948
Haulroad Location Map
Map 2 of 2

DRAWN BY:	HOCUTT	DATE:	12-22-11
DWG. NAME:	TPSM3HRL5		
APPROVED BY:	S.R.I.	SCALE:	1"=600'

G:\Todd Odom\PTO\SRI\SHANNON\TPSM3HRL5.dwg 12/22/11 07:49