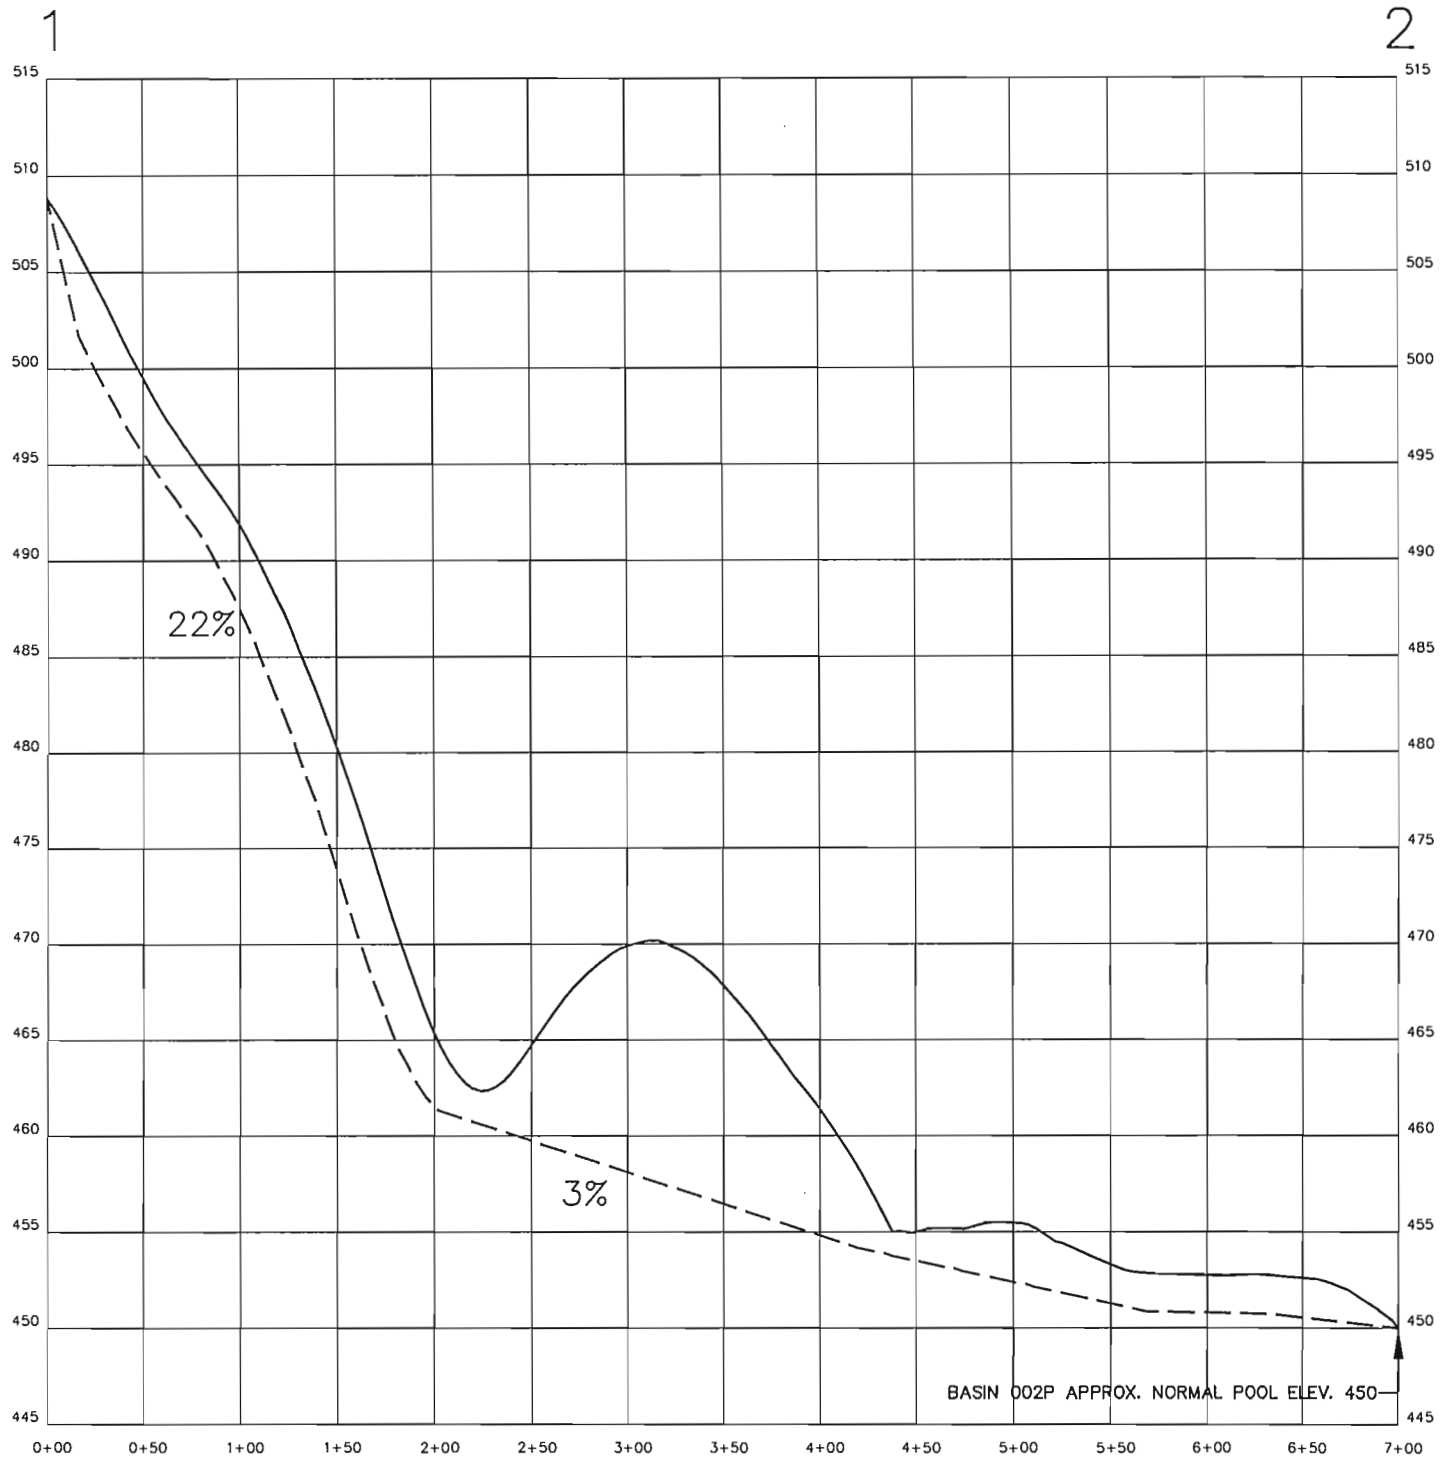

EXISTING GRADE

PROPOSED FINISHED GRADE

PERC ENGINEERING CO., INC.
1606 Highway 78 West Jasper, Alabama 35501
P.O. Box 1712 Jasper, Alabama 35502
(205) 384-3553 Office (205) 381-9481 Fax

ATTACHMENT III-B-3
WARRIOR 282 LLC
WARRIOR MINE NO. 1
P-3953
DIVERSION PROFILE 1-2

DRAWN BY: S.D.M. DWG. NAME: W282WMDP	DATE: 10/4/2012
APPROVED BY: L.G.S.	SCALE: H: 1"=100' V: 1"=10'

V:\Steve Mea\Steve Docs\Mines\HR Cook\W282WMDP.dwg 10/04/12 10:18