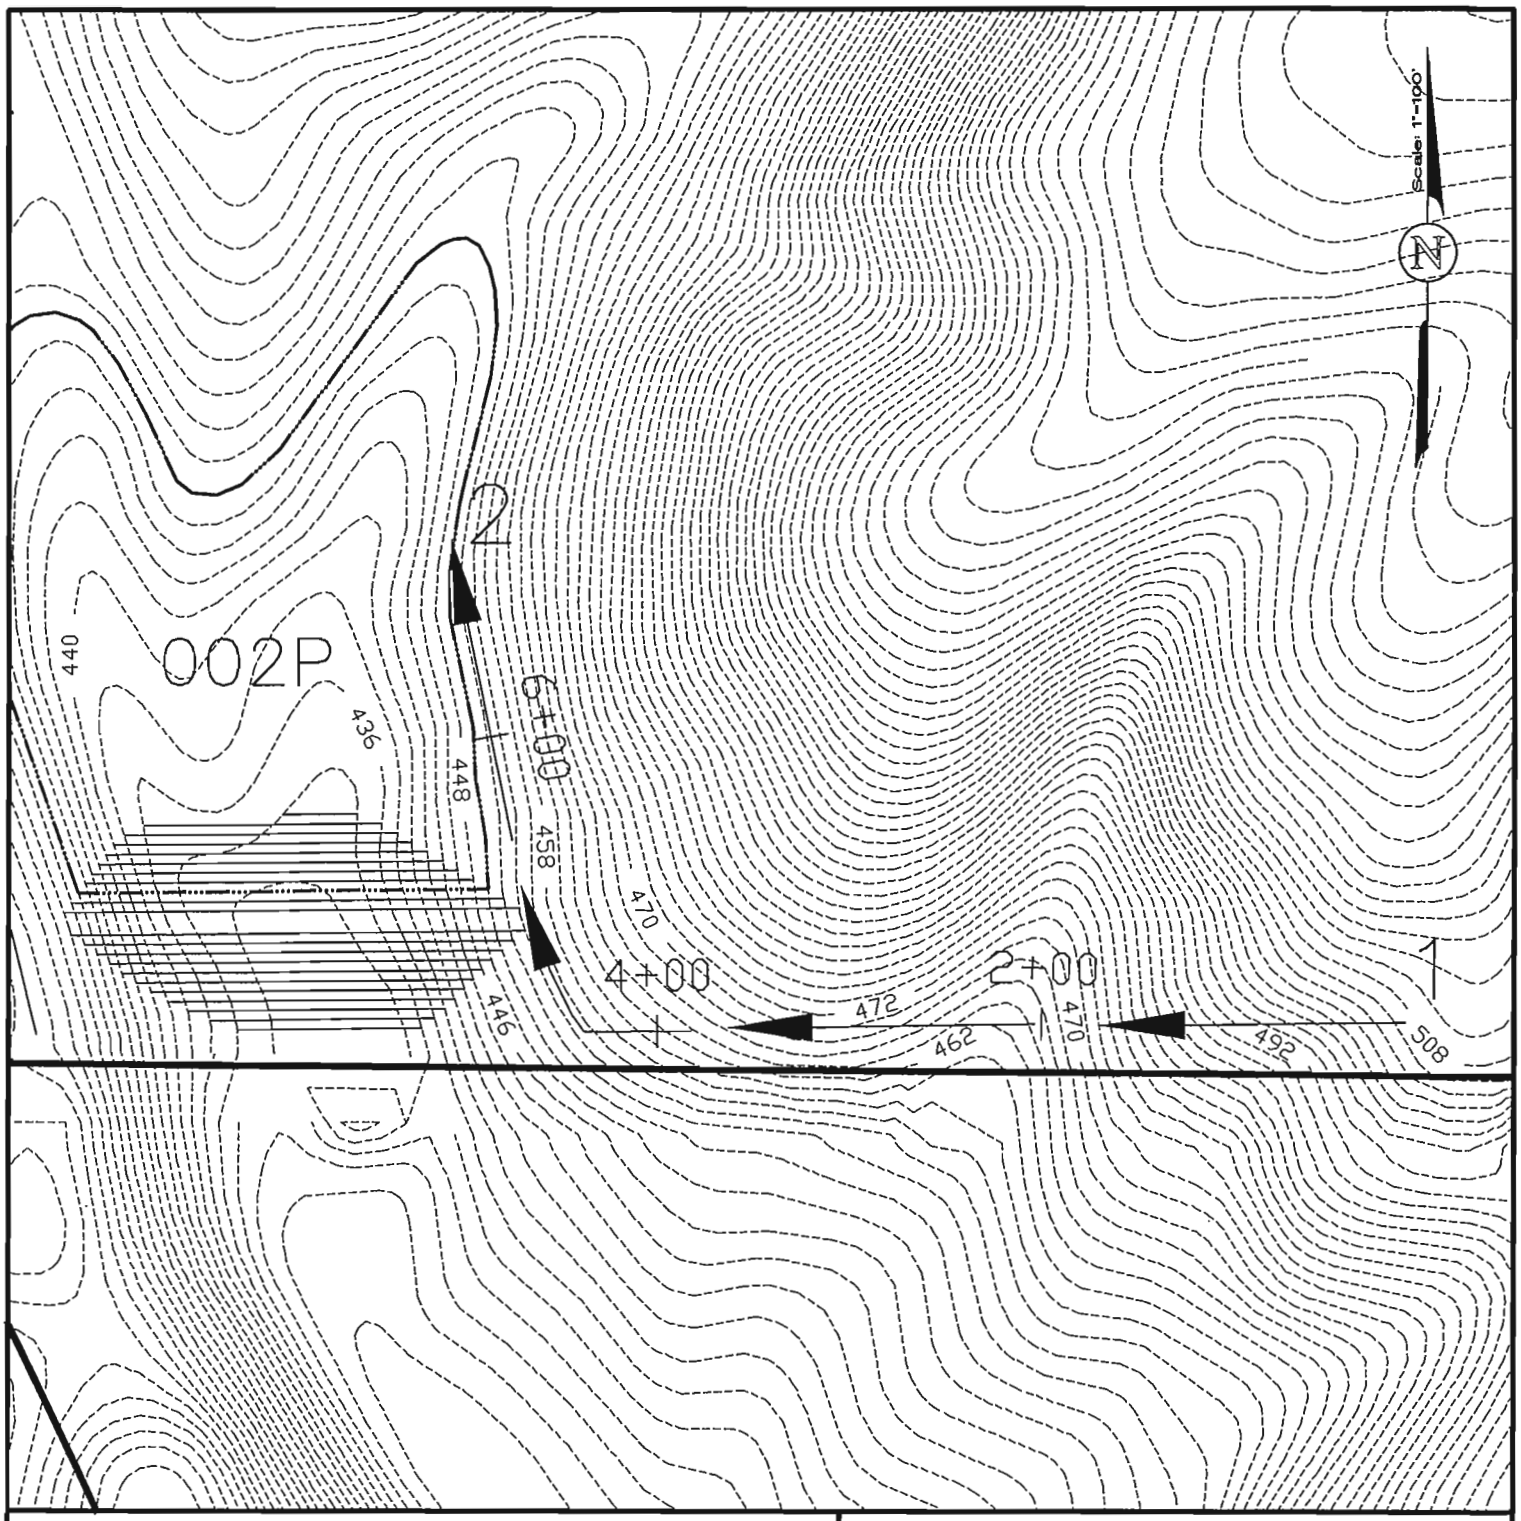

LEGEND

- DIVERSION
- APPROX. NORMAL POOL LEVEL ELEV. 450
- 440 APPROX. PROPOSED CONTOURS
- 430 EXISTING CONTOURS
- PERMIT BOUNDARY

PERC ENGINEERING CO., INC.
1506 Highway 78 West Jasper, Alabama 35501
P.O. Box 1712 Jasper, Alabama 35502
(205) 384-5553 Office (205) 295-3114 Fax

ATTACHMENT III-B-3
WARRIOR 282 LLC
WARRIOR MINE NO. 1 P-3953
DIVERSION PROFILE 1-2 PLANVIEW

DRAWN BY: S.D.M. DWG. NAME: W282WMDLM	DATE: 10/4/2012
APPROVED BY: L.G.S.	SCALE: 1" = 100'

V:\Steve Mies\Steve Docs\Mines\HR Cook\W282WMDLM.dwg 10/04/12 09:54