DIVERSION/BERM DETAIL

DIVERSION A–A'

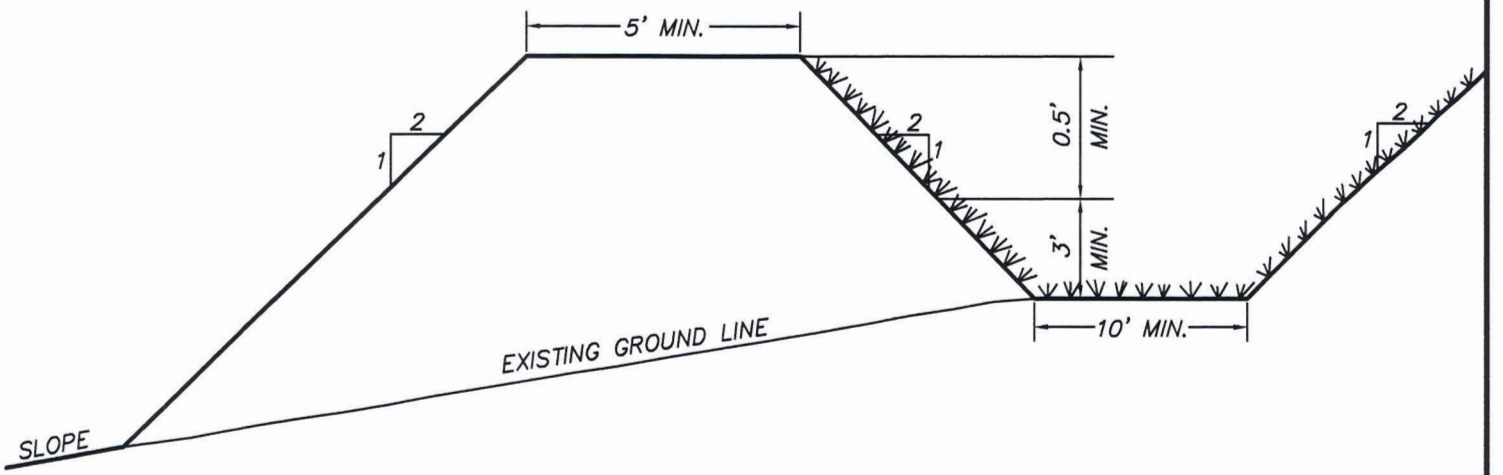

TYPICAL DIVERSION/BERM CROSS SECTION

CHANNEL LINING TO CONSIST OF A MIXTURE OF BERMUDA AND FESCUE GRASSES

ATTACHMENT III–B–3

Note: The berm material is to consist of a clay material. The Material will be placed in 6 inch lifts and compacted to 95% of the standard proctor density. The standard proctor density will be determined prior to the placement of the material.

Twin Pines, LLC
74 Industrial Parkway
P.O. Box 621 Jasper, Alabama 35502
(205) 295–0995 Office (205) 295–0799 Fax

Typical Diversion
Berm Detail

DRAWN BY:	J.J.H.	DATE:	1–23–97
DWG. NAME:	BRMTYP1		
APPROVED BY:	S.R.I.	SCALE:	NONE

J:\JJH\SRI\BRMTYP1 01/23/97 07:55

DIVERSION DITCH

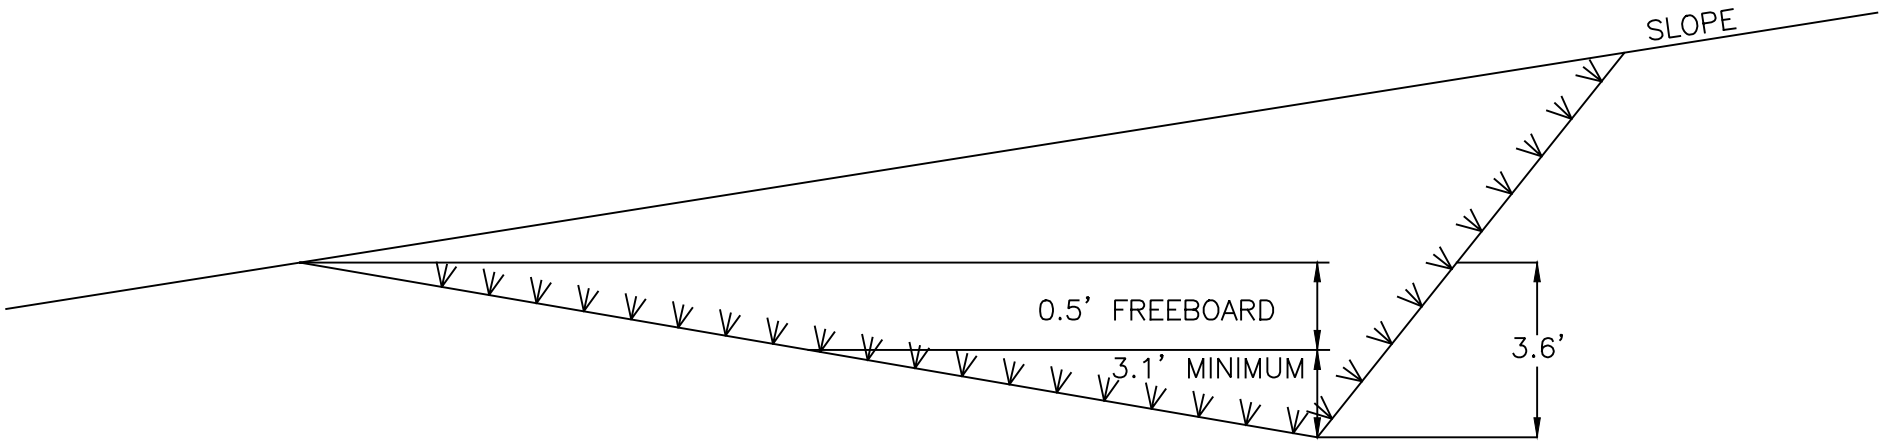

GRASS LINING TO CONSIST OF A MIXTURE OF FESCUE, BERMUDA AND SERICEA GRASSES.

Twin Pines, LLC
74 Industrial Parkway
P.O. Box 621 Jasper, Alabama 35502
(205) 295-0995 Office (205) 295-0799 Fax

TYPICAL DIVERSION CROSS-SECTION

DRAWN BY:	P.T.O.	DATE:	11-06-02
DWG. NAME:	TYPDIVDITCH		
APPROVED BY:	S.R.I.	SCALE:	NONE

ATTACHMENT III-B-3