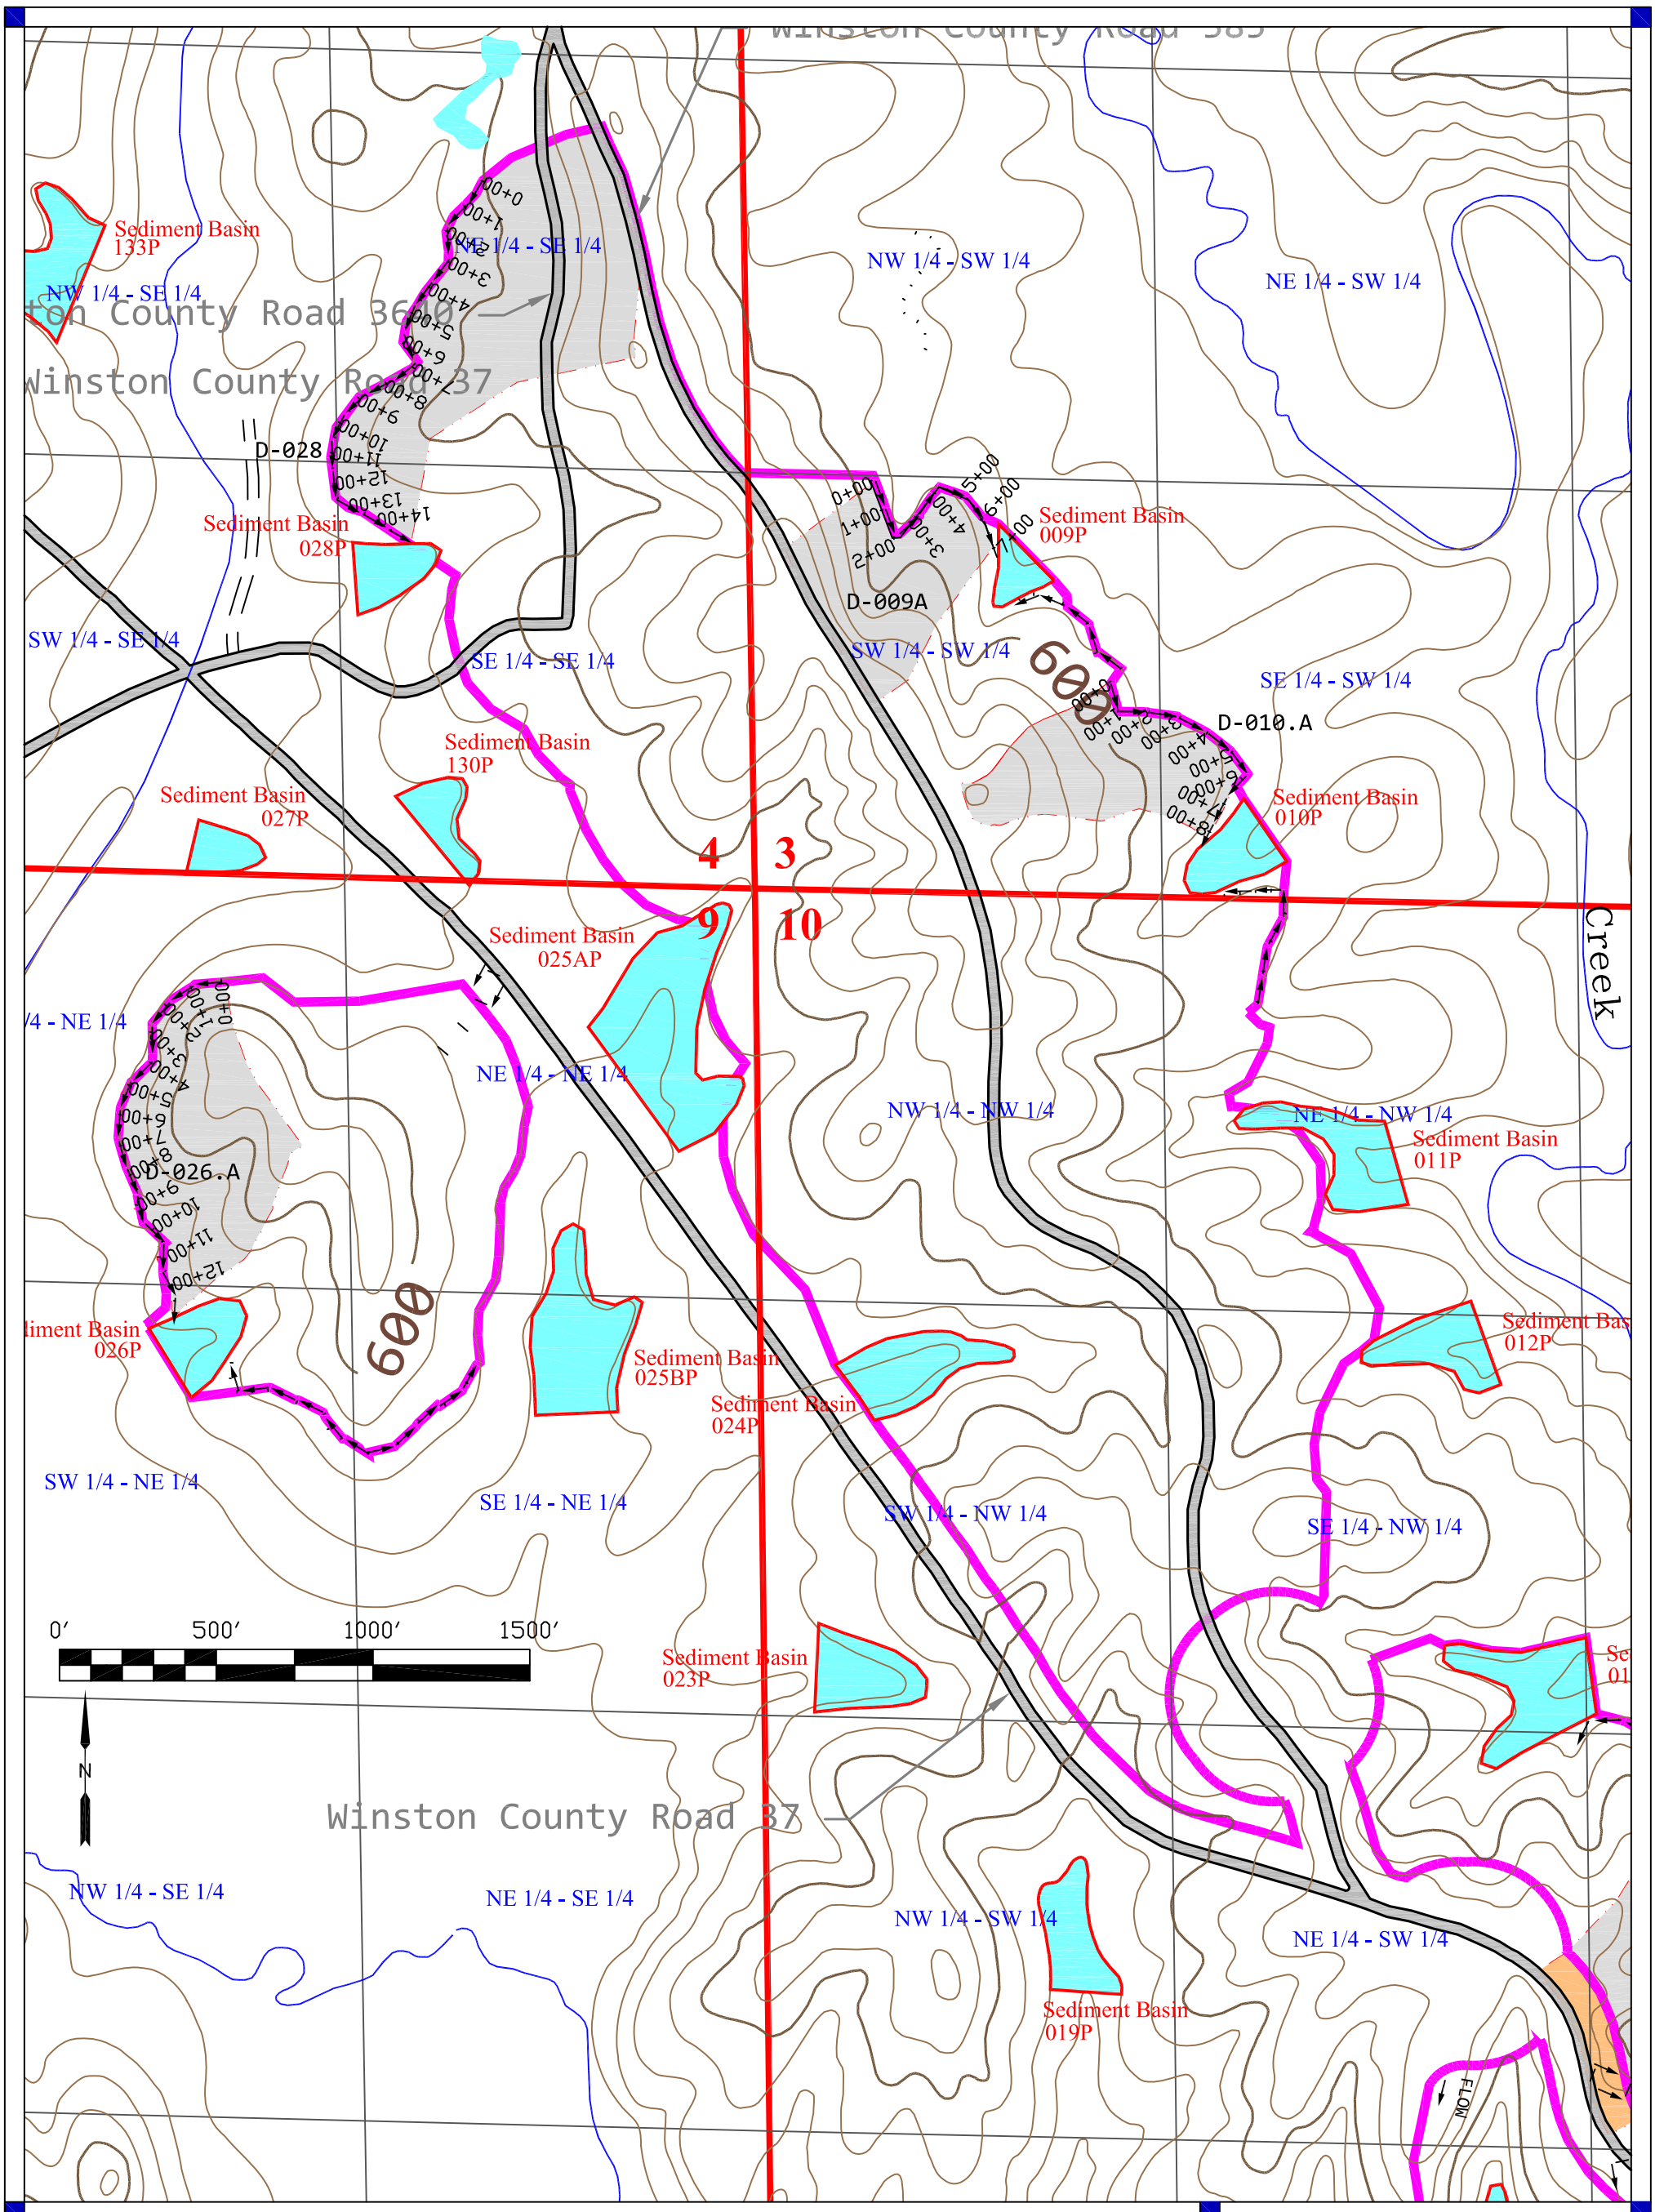

DRAWN BY:
J.R.W.
04/23/2012

APPROVED BY:
J.D.M.
04/23/2012

SCALE:
1" = 500'

SHEET:
1 OF 1

BIRMINGHAM COAL & COKE, INC
OLD UNION NO. 2 MINE, P-3962

WATERSHED MAP LEGEND

- PUBLIC ROAD
- SEDIMENT BASIN
- DRAINAGE DIVIDE
- DIVERSION DITCH
- DRAINAGE COURSE
- PERMIT BOUNDARY
- PREVIOUSLY DISTURBED, CN 75
- FOREST, GOOD COVER, CN 70
- PASTURE, GOOD COVER, CN 74
- GRADE & BARE, CN 81

DSM
DESIGN GROUP, LLC
ENGINEERING / SURVEYING
1400 VIKING DRIVE
JASPER, ALABAMA 35501
TELEPHONE: (205) 221-6262