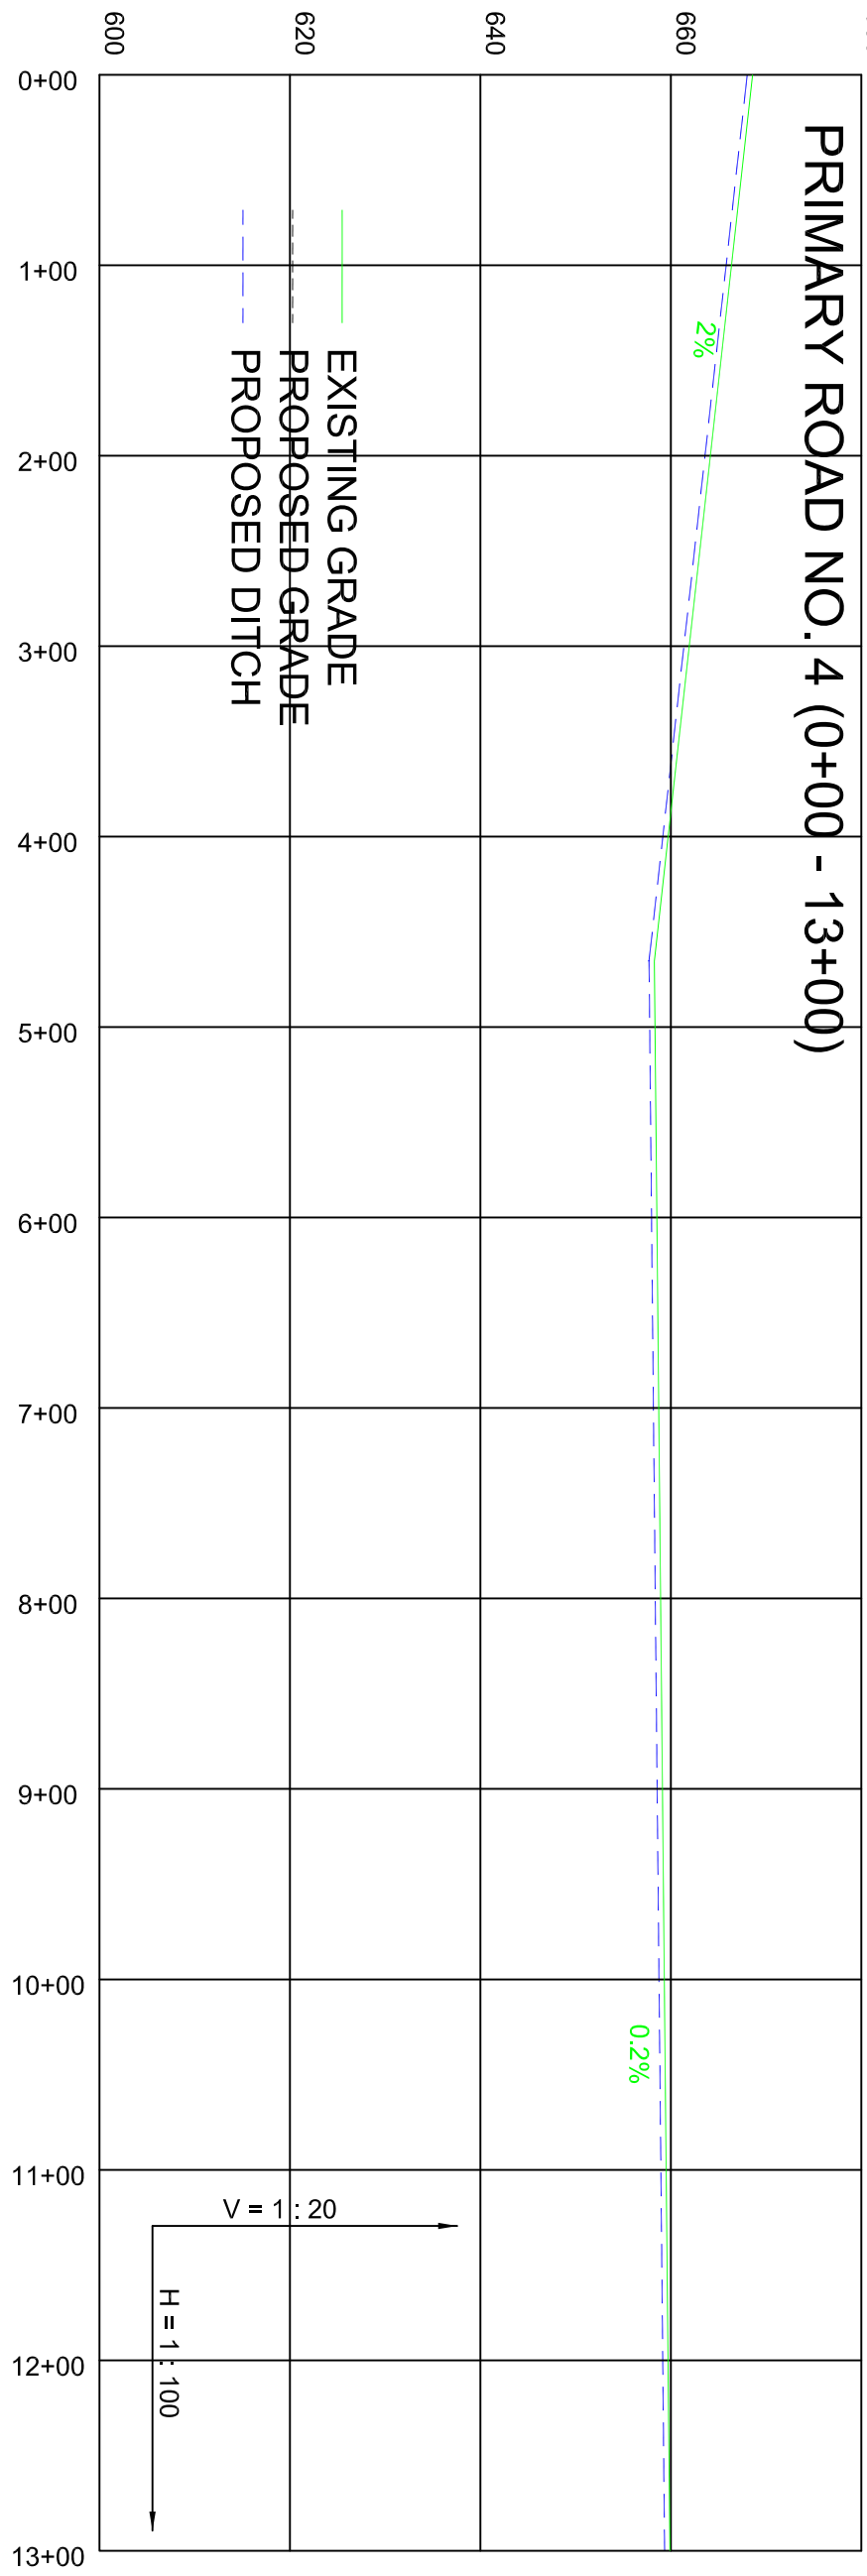

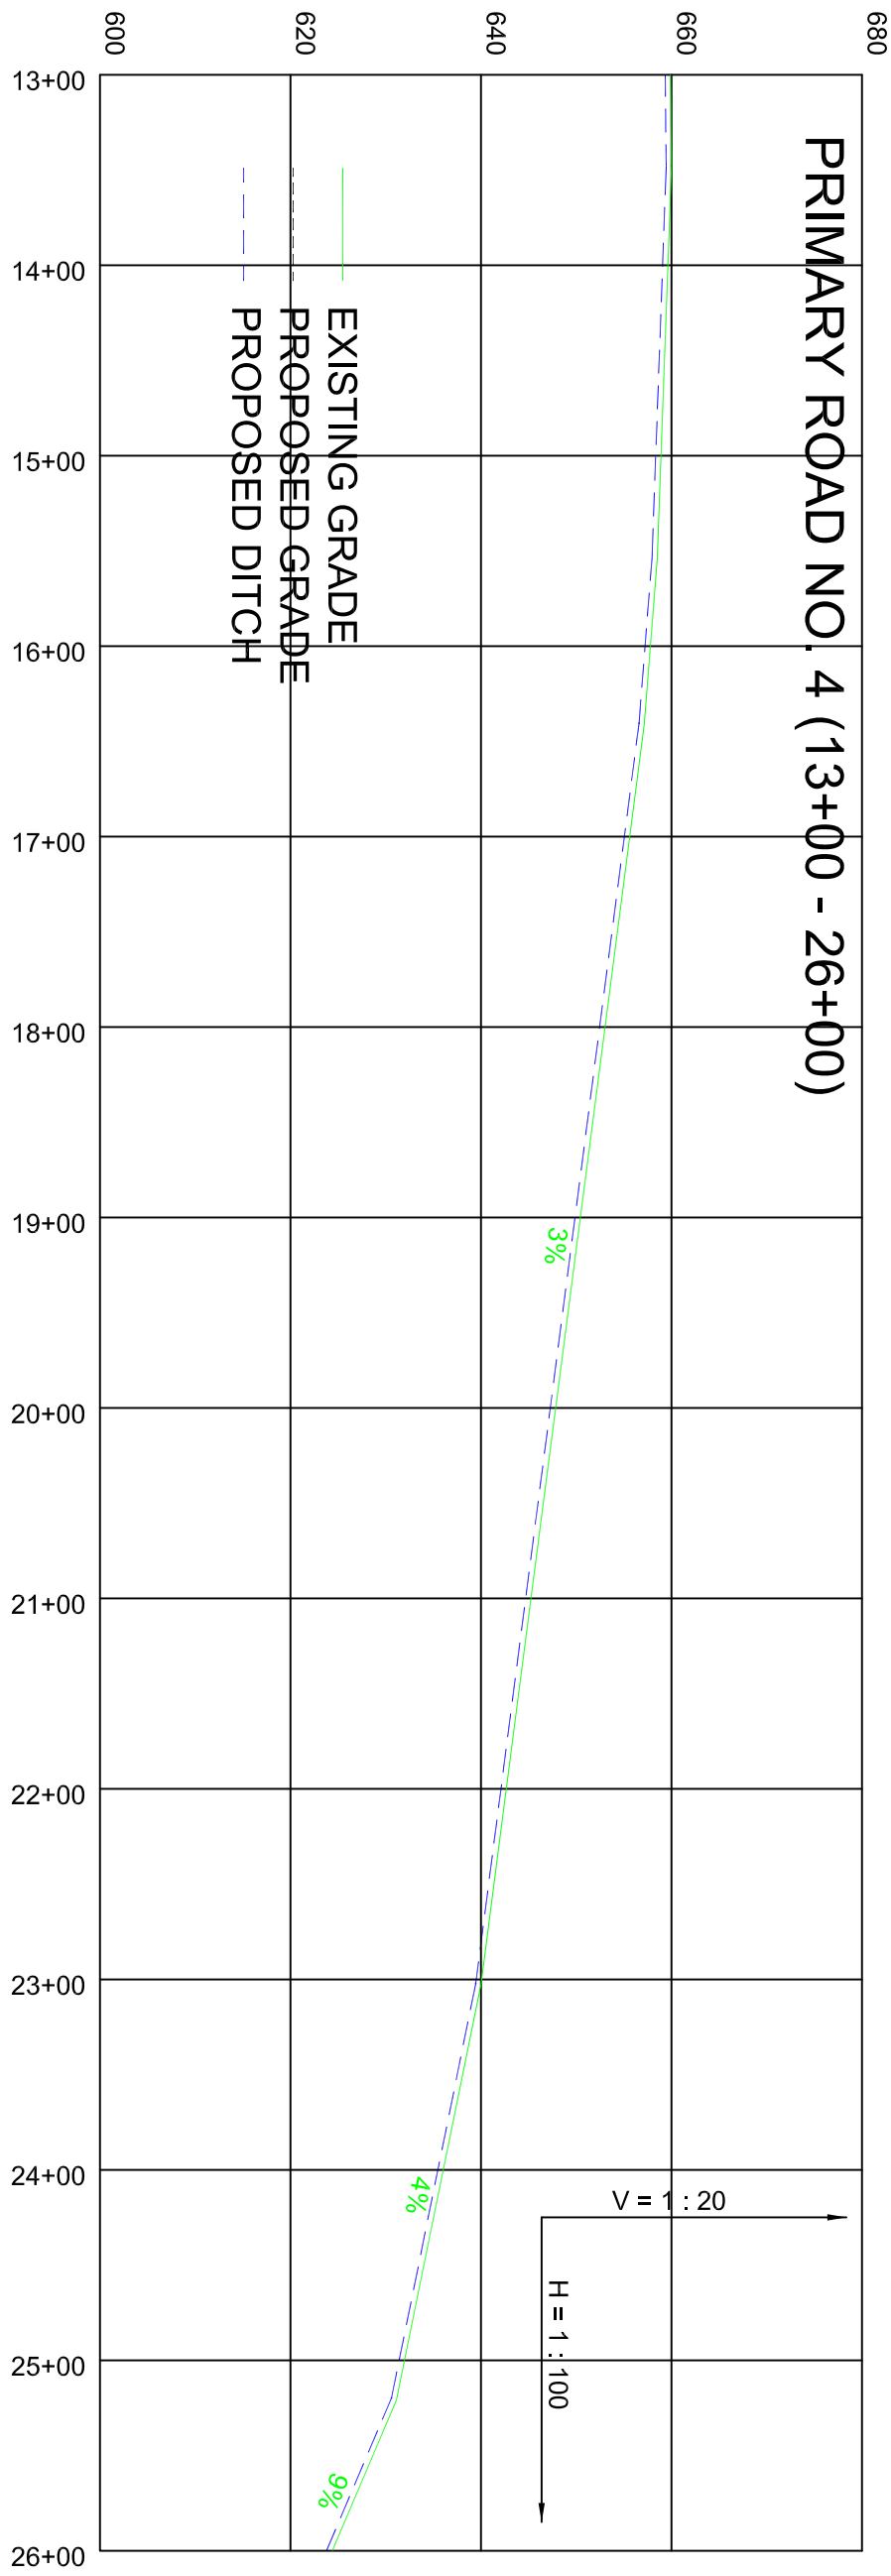

DRAWN BY: Z.B.W. 04/16/2012	BIRMINGHAM COAL & COKE CO., INC. OLD UNION NO. 2 MINE, P-3962	DSM DESIGN GROUP, LLC ENGINEERING / SURVEYING 1400 VIKING DRIVE JASPER, ALABAMA 35501 TELEPHONE: (205) 221-6262
APPROVED BY: J.D.M. 04/16/2012	ATTACHMENT III-B-5 PRIMARY ROAD NO. 4 PROFILE VIEW (STA 0+00 - 26+00) WINSTON CO., AL	
SCALE: H: 1" = 100' V: 1" = 20'		
SHEET: 1 OF 1		

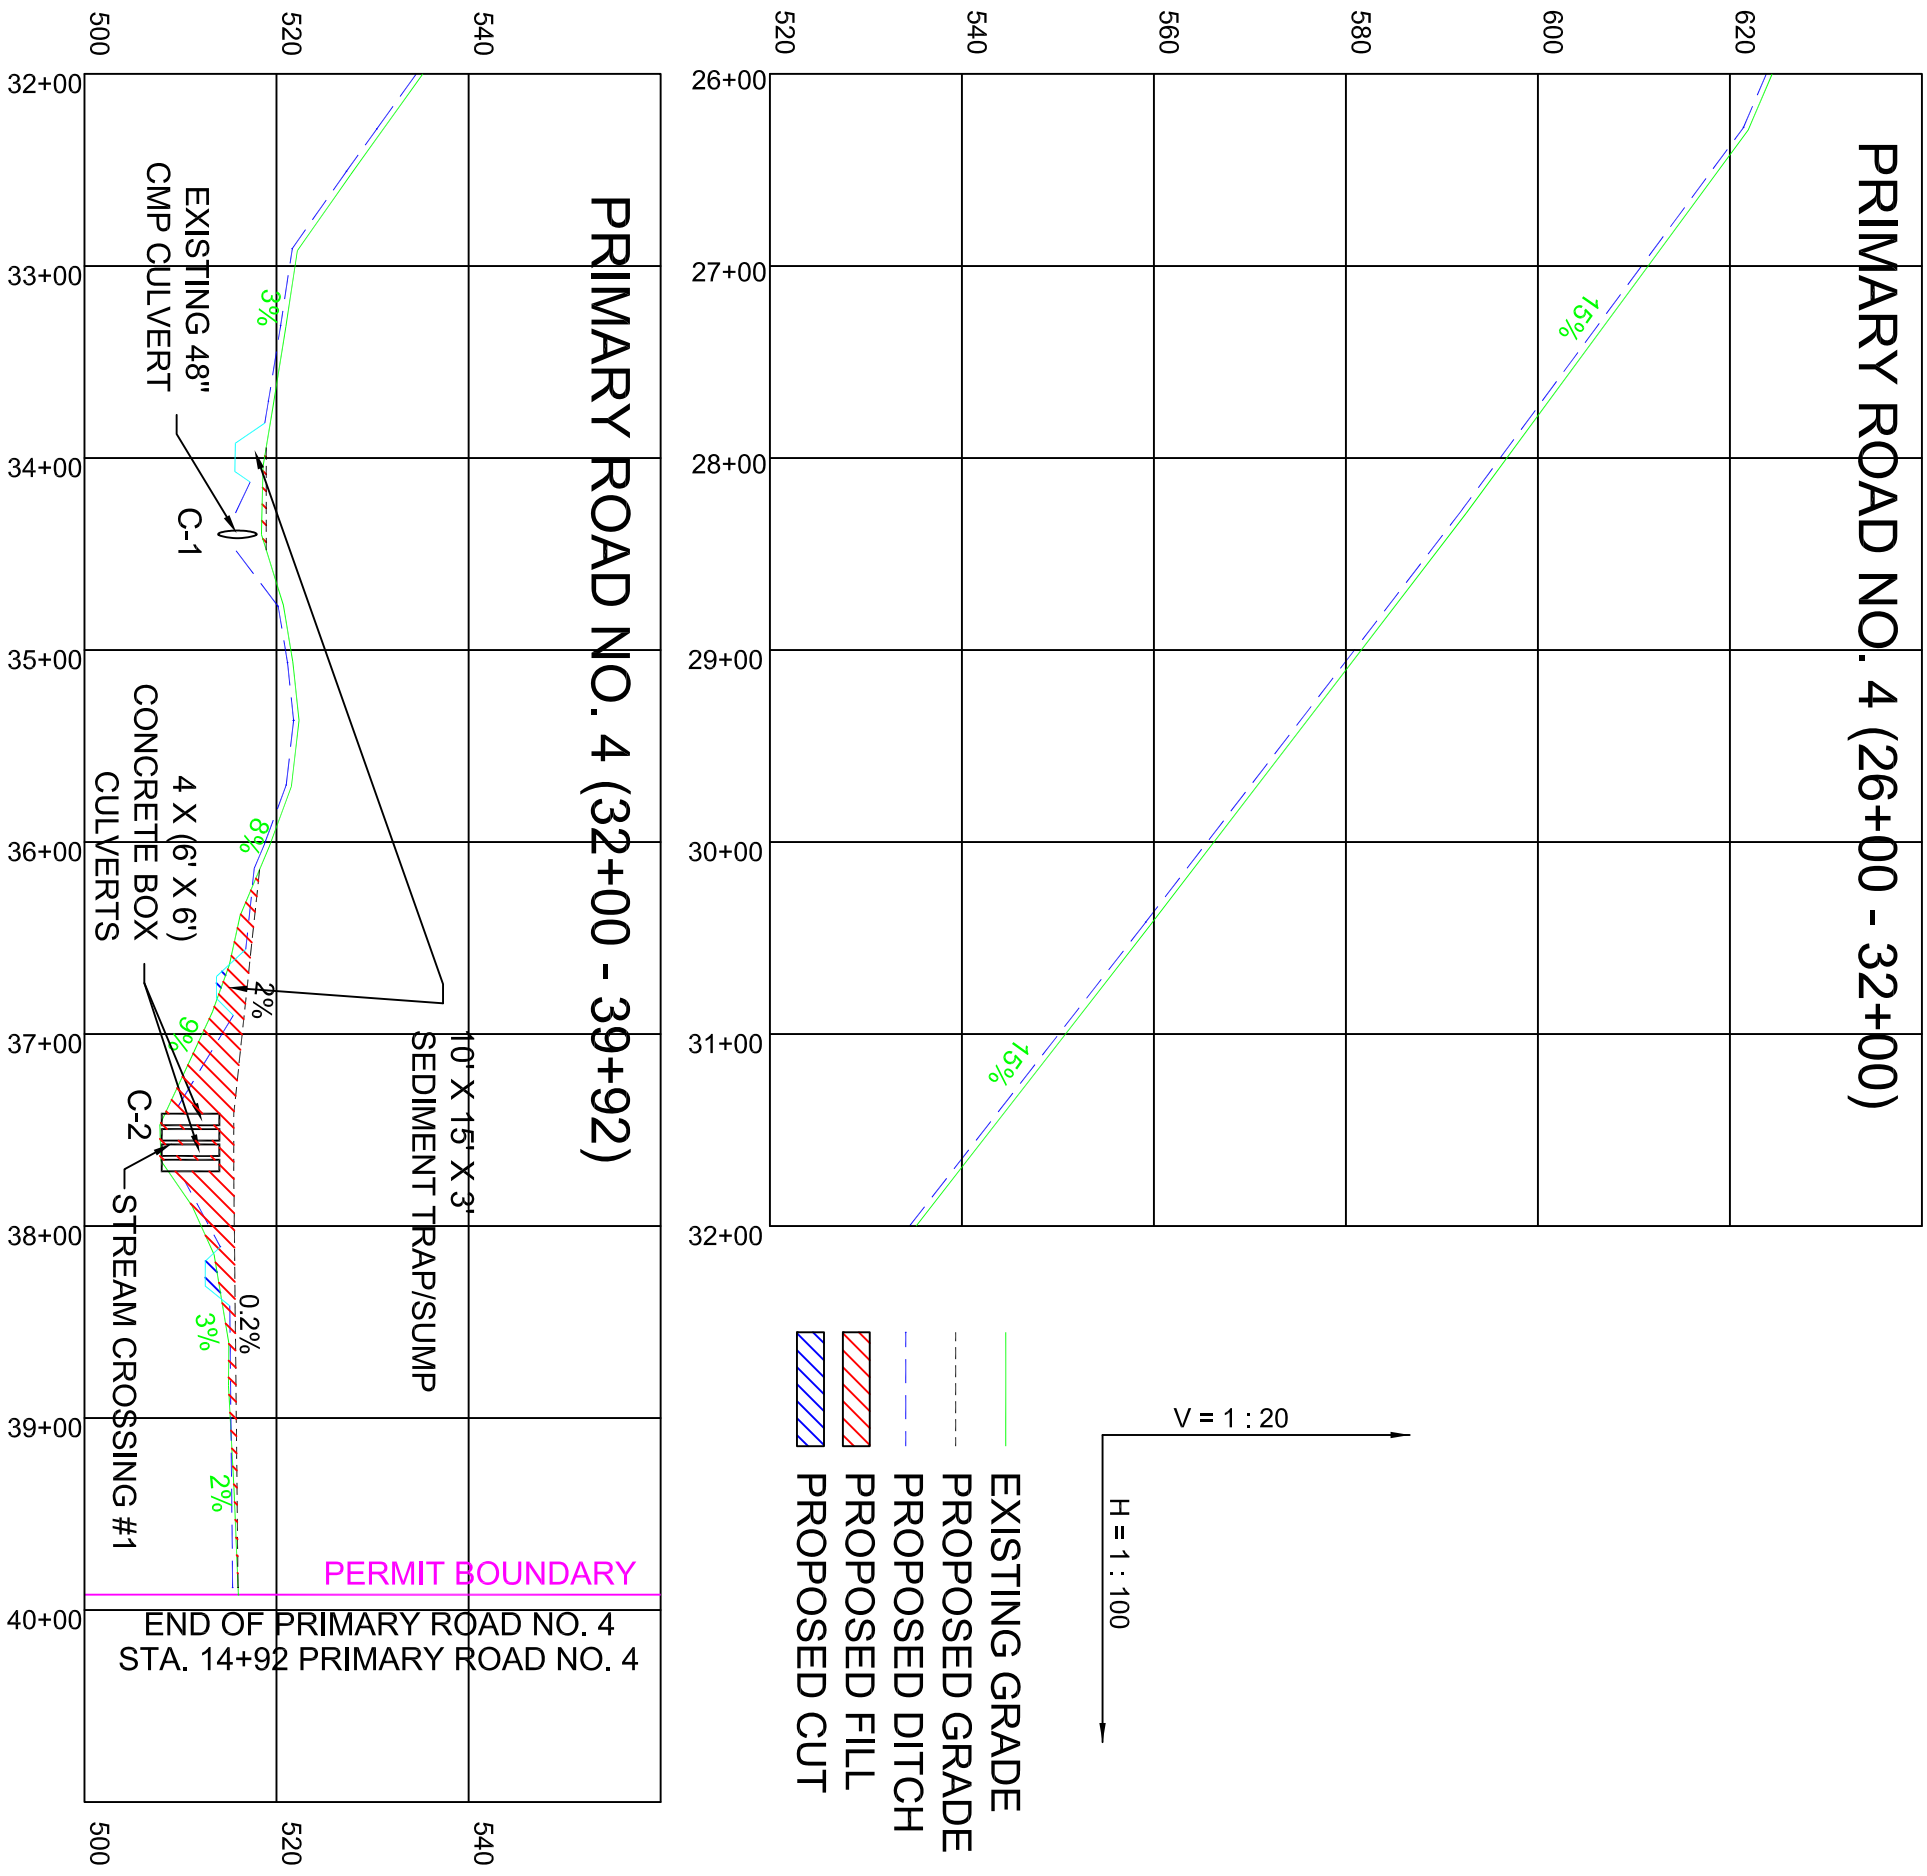

DRAWN BY:
Z.B.W.
04/16/2012

APPROVED BY:
J.D.M.
04/16/2012

SCALE:
H: 1" = 100'
V: 1" = 20'

SHEET:
1 OF 1

BIRMINGHAM COAL & COKE CO., INC.
OLD UNION NO. 2 MINE, P-3962

ATTACHMENT III-B-5
PRIMARY ROAD NO. 4
PROFILE VIEW (STA 26+00 - 39+92)
WINSTON CO., AL

DSM
DESIGN GROUP, LLC
ENGINEERING / SURVEYING
1400 VIKING DRIVE
JASPER, ALABAMA 35501
TELEPHONE: (205) 221-6262