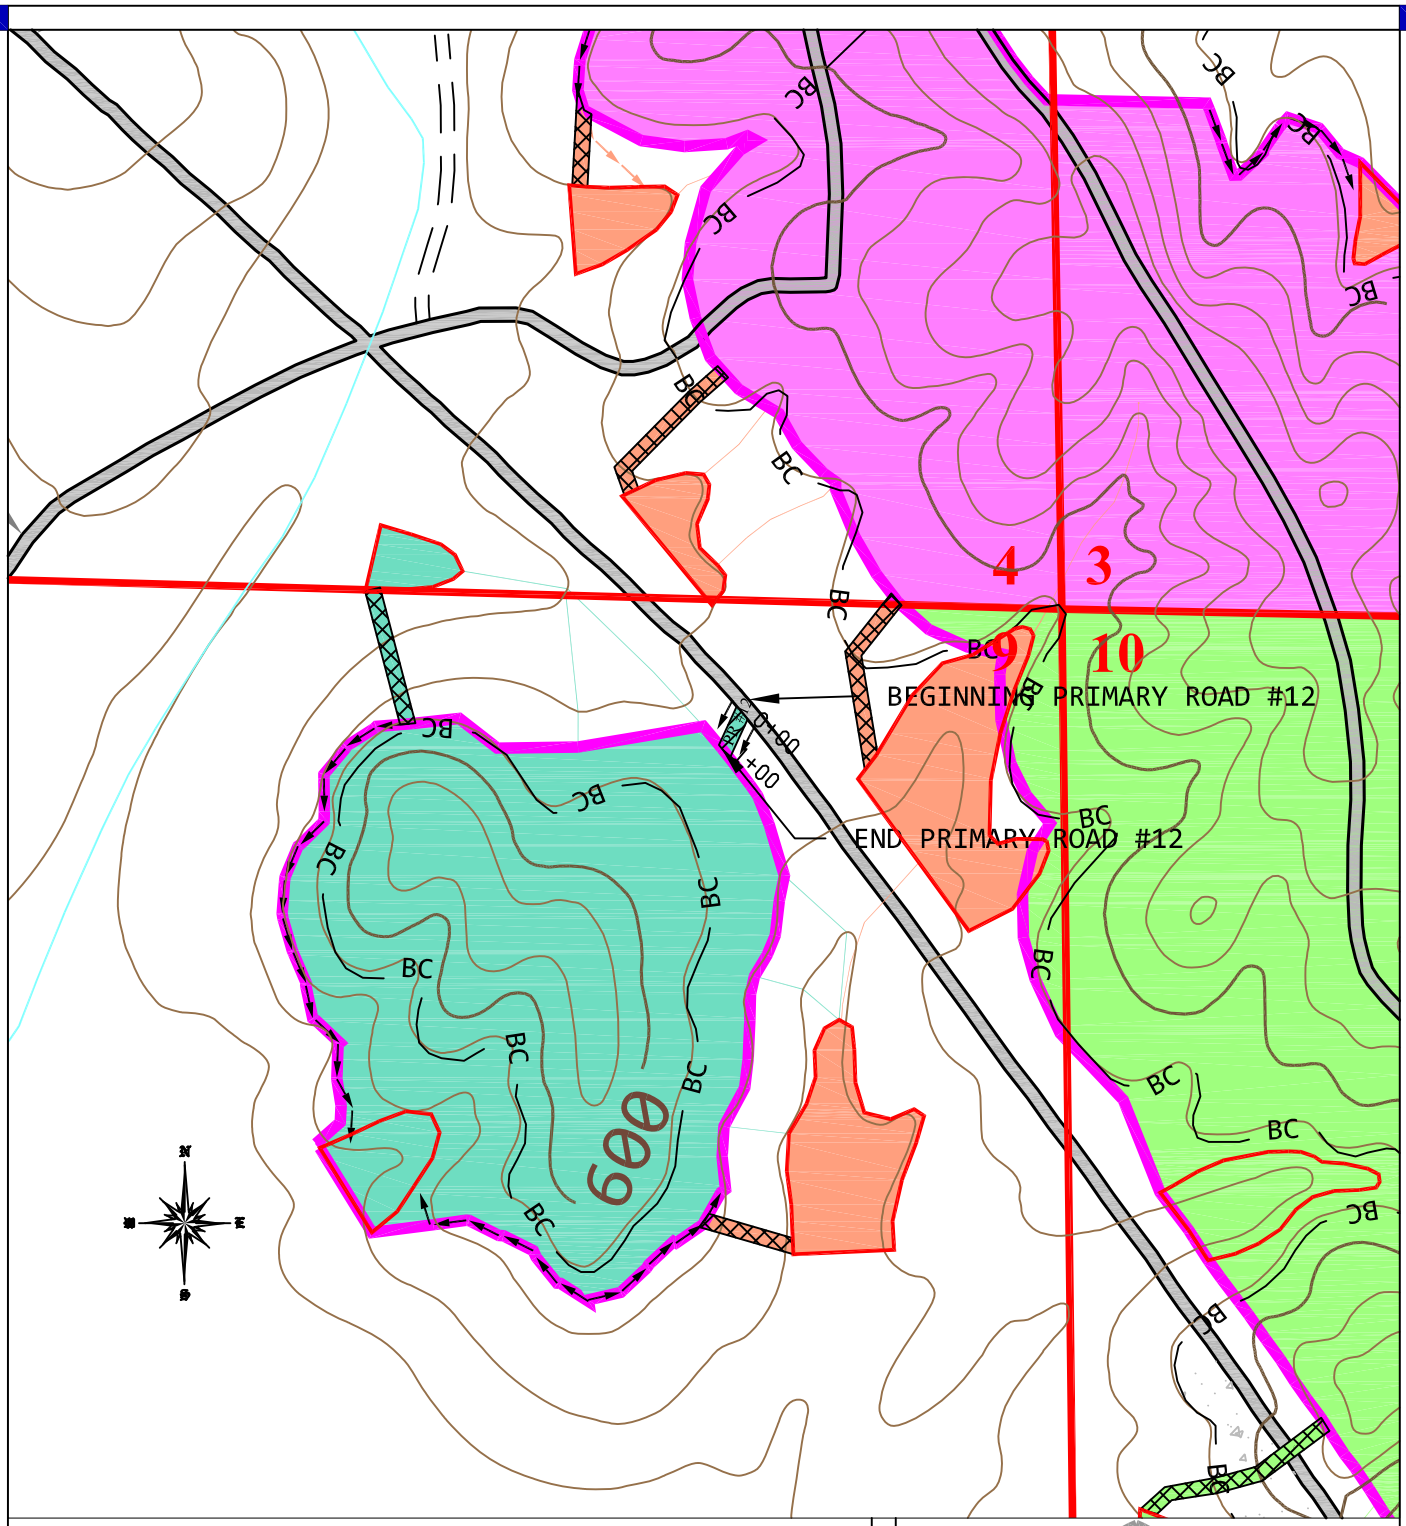

Plan View of Primary Road 12

ROAD SIDE DITCHES

Birmingham Coal & Coke, Inc
Old Union #2 Mine, P-3962

SCALE:	SHEET:	LYNN & POPLAR SPRINGS USGS QUADRANGLES
1" = 500'	1 OF 1	

DSM
DESIGN GROUP, LLC
ENGINEERING / SURVEYING
1400 VIKING DRIVE
JASPER, ALABAMA 35501
TELEPHONE: (205) 221-6262