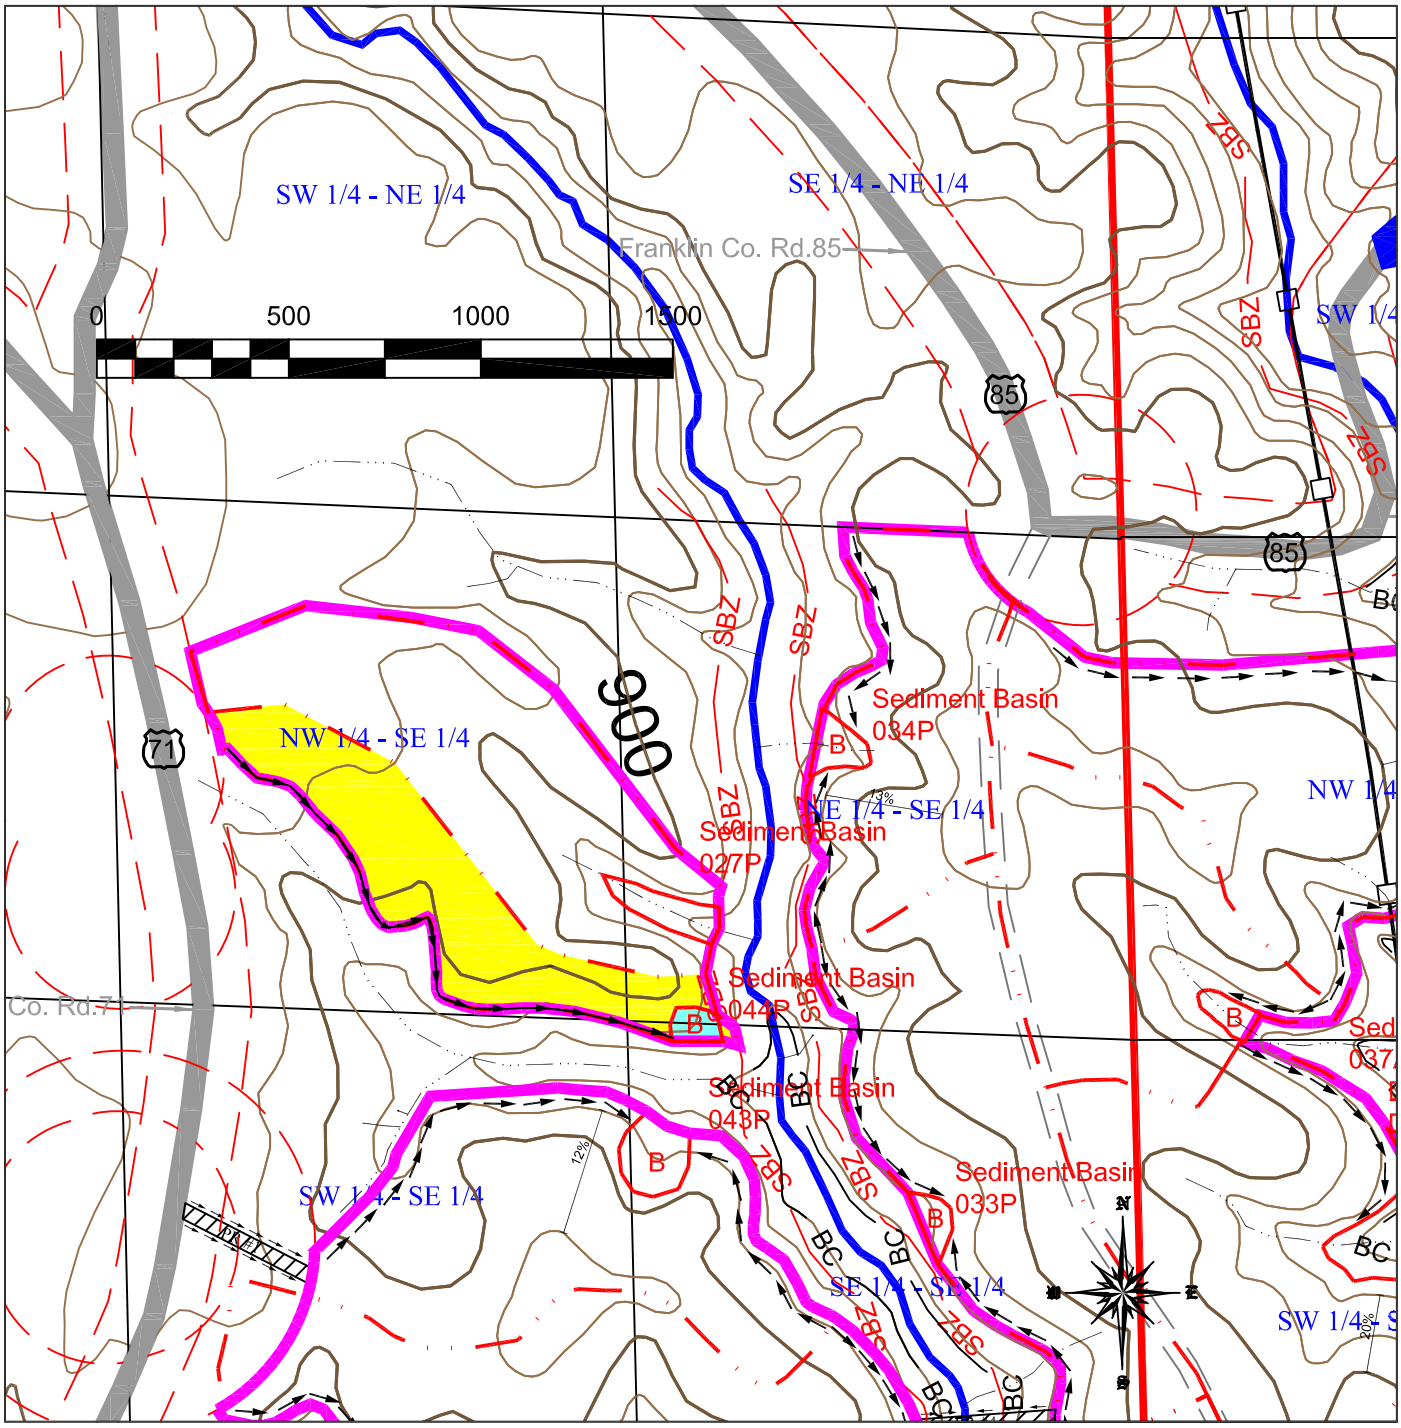

BIRMINGHAM COAL AND COKE CO., INC.
KNIGHT MINE, P-3970

DRAWN BY: J.R.W.	DATE: 05/11/15	WATERSHED MAP DIVERSION DITCH D-044A
APPROVED BY: J.R.W.	DATE: 05/11/15	PERMIT BOUNDARY DRAINAGE DIVIDE DIVERSION DITCH PREVIOUSLY MINED BARE & GRADE AREA (CN 81) SEDIMENT BASIN (CN 100) PASTURE, GOOD COVER (CN 74)
PAGE 1 OF 1	SCALE: 1" = 500'	