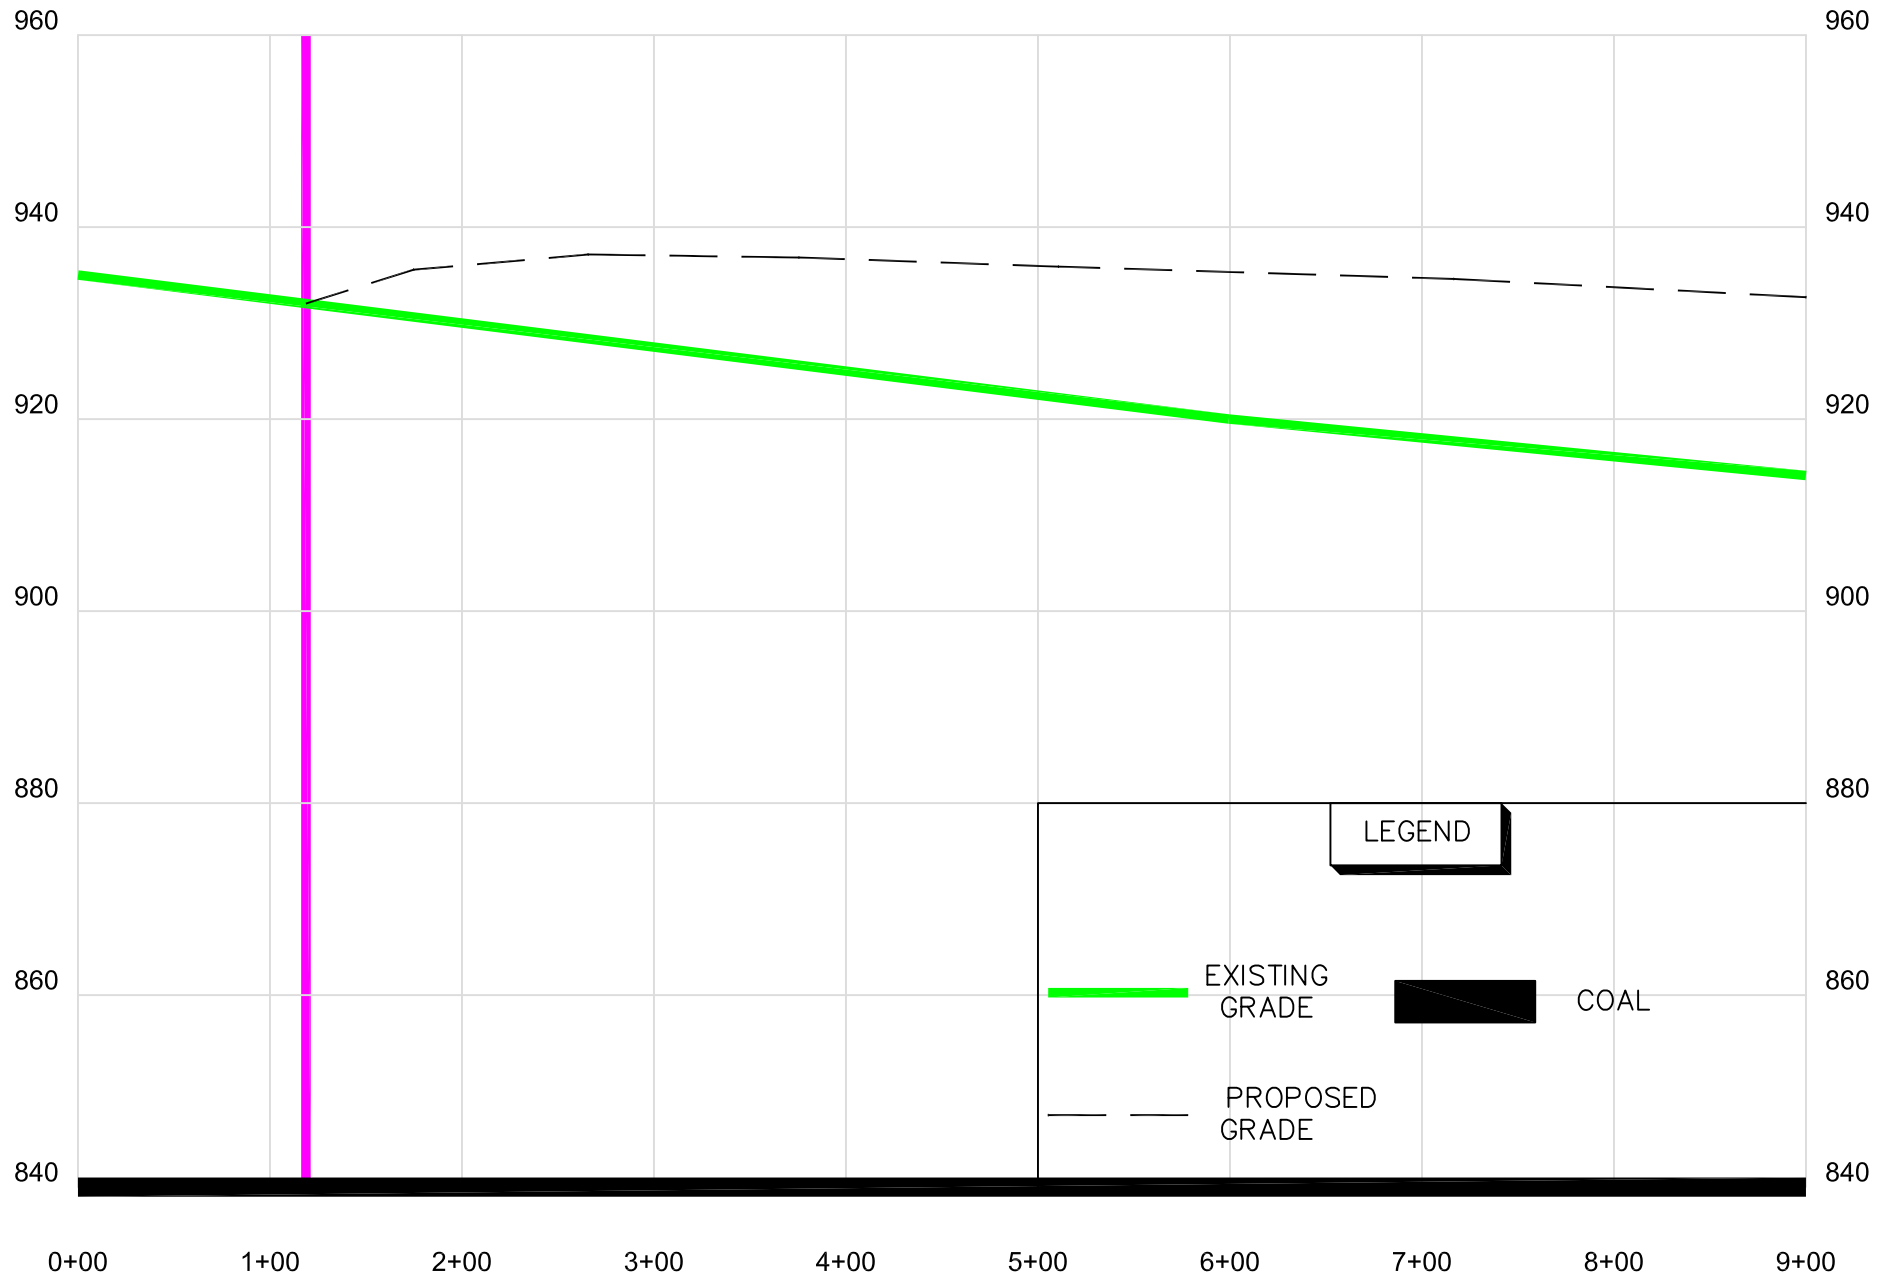

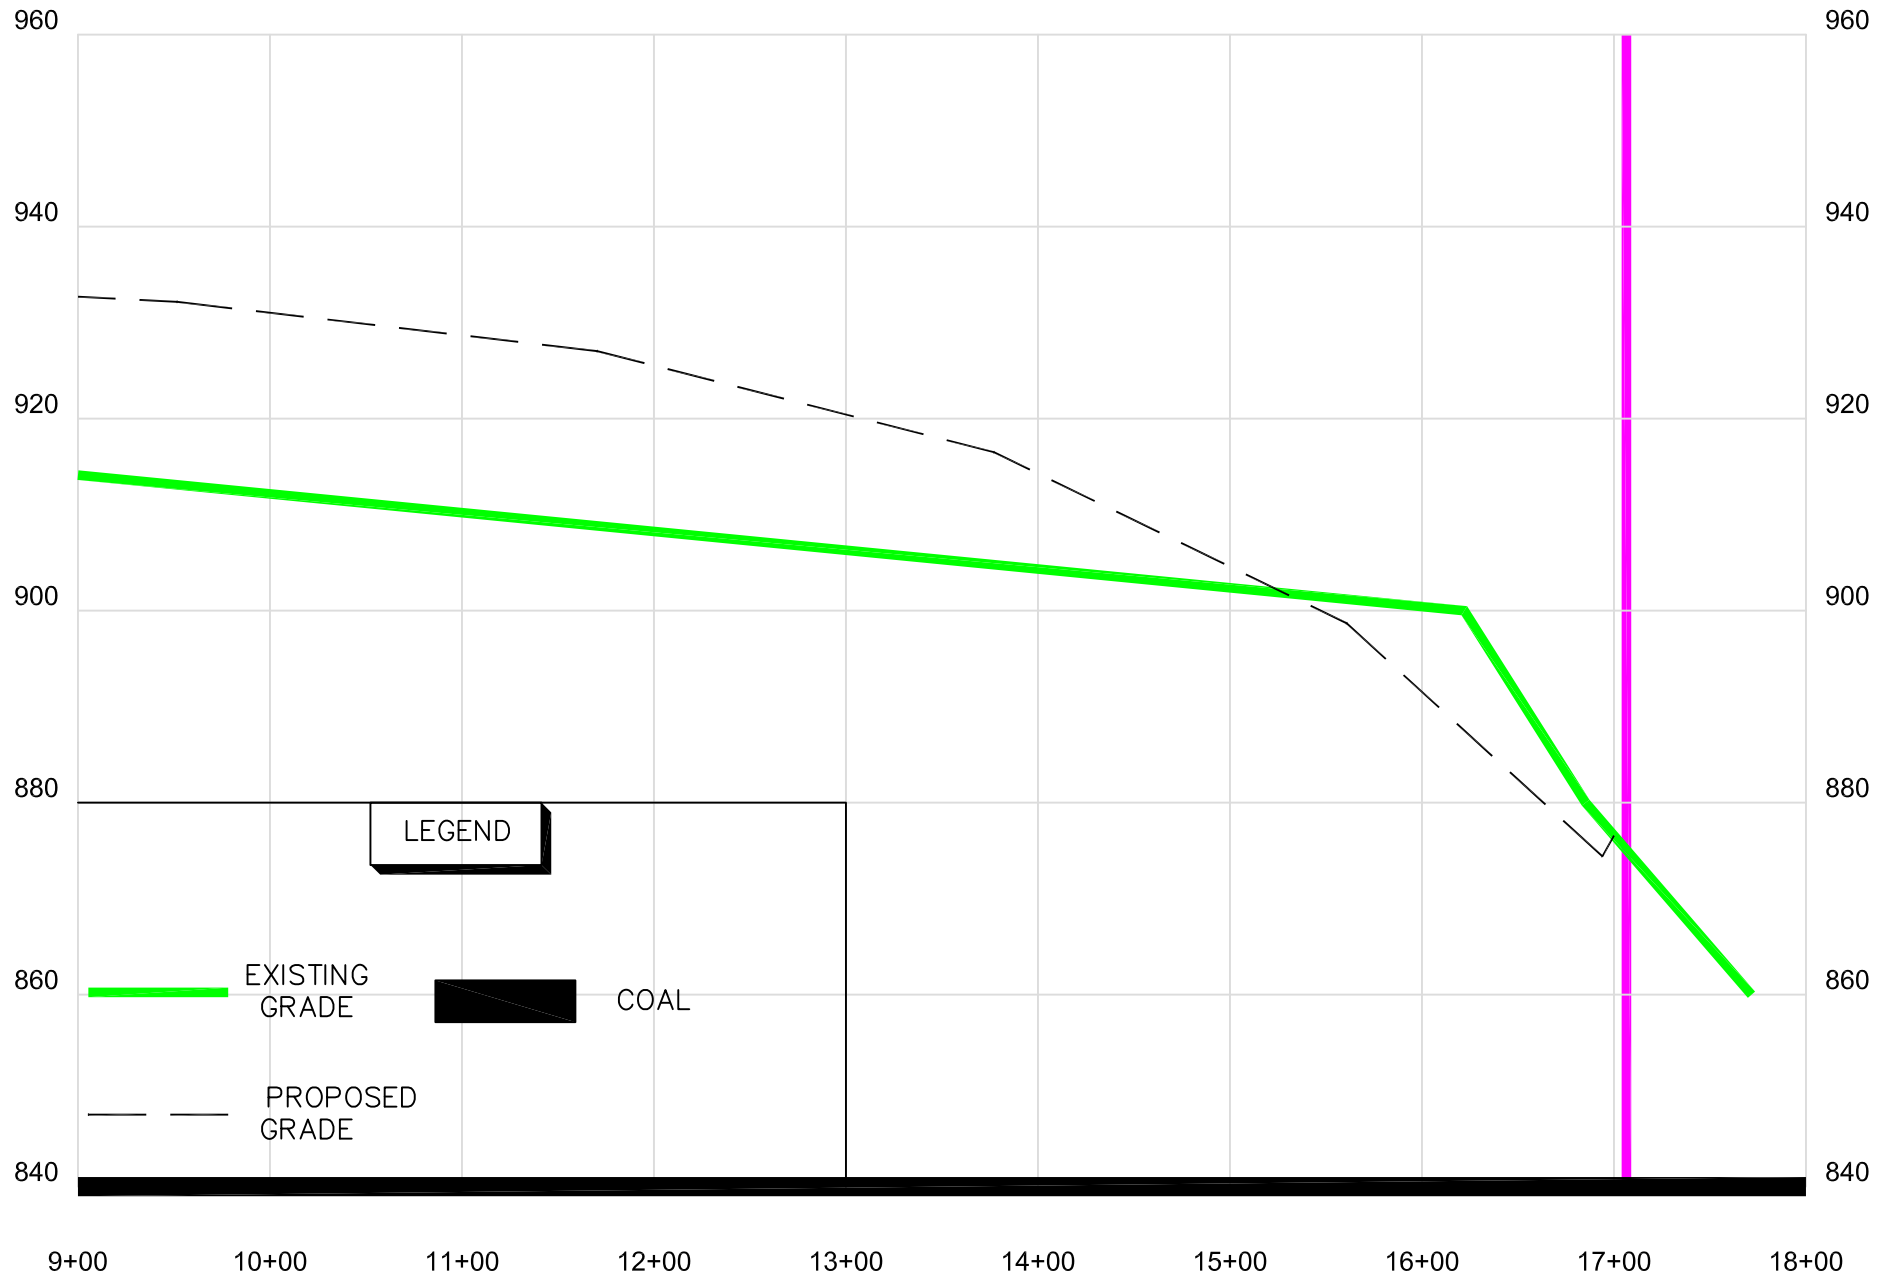

DRAWN BY:
J.R.W.
5/08/2015

APPROVED BY:
J.R.W.
5/08/2015

SCALE:
H: 1" = 100'
V: 1" = 20'

Birmingham Coal & Coke Co., Inc.
Knight Mine, P-3970, R-4
RECLAMATION CROSS-SECTION C-C'

SECTION 31 TOWNSHIP 8 SOUTH RANGE 10 WEST
FRANKLIN COUNTY, ALABAMA
BASE MAP: PHIL CAMPBELL & KINLOCK SPRINGS USGS QUAD

I HEREBY CERTIFY THIS MAP TO BE TRUE AND CORRECT TO THE BEST OF MY KNOWLEDGE AND BELIEF.

PROFESSIONAL ENGINEER

DATE