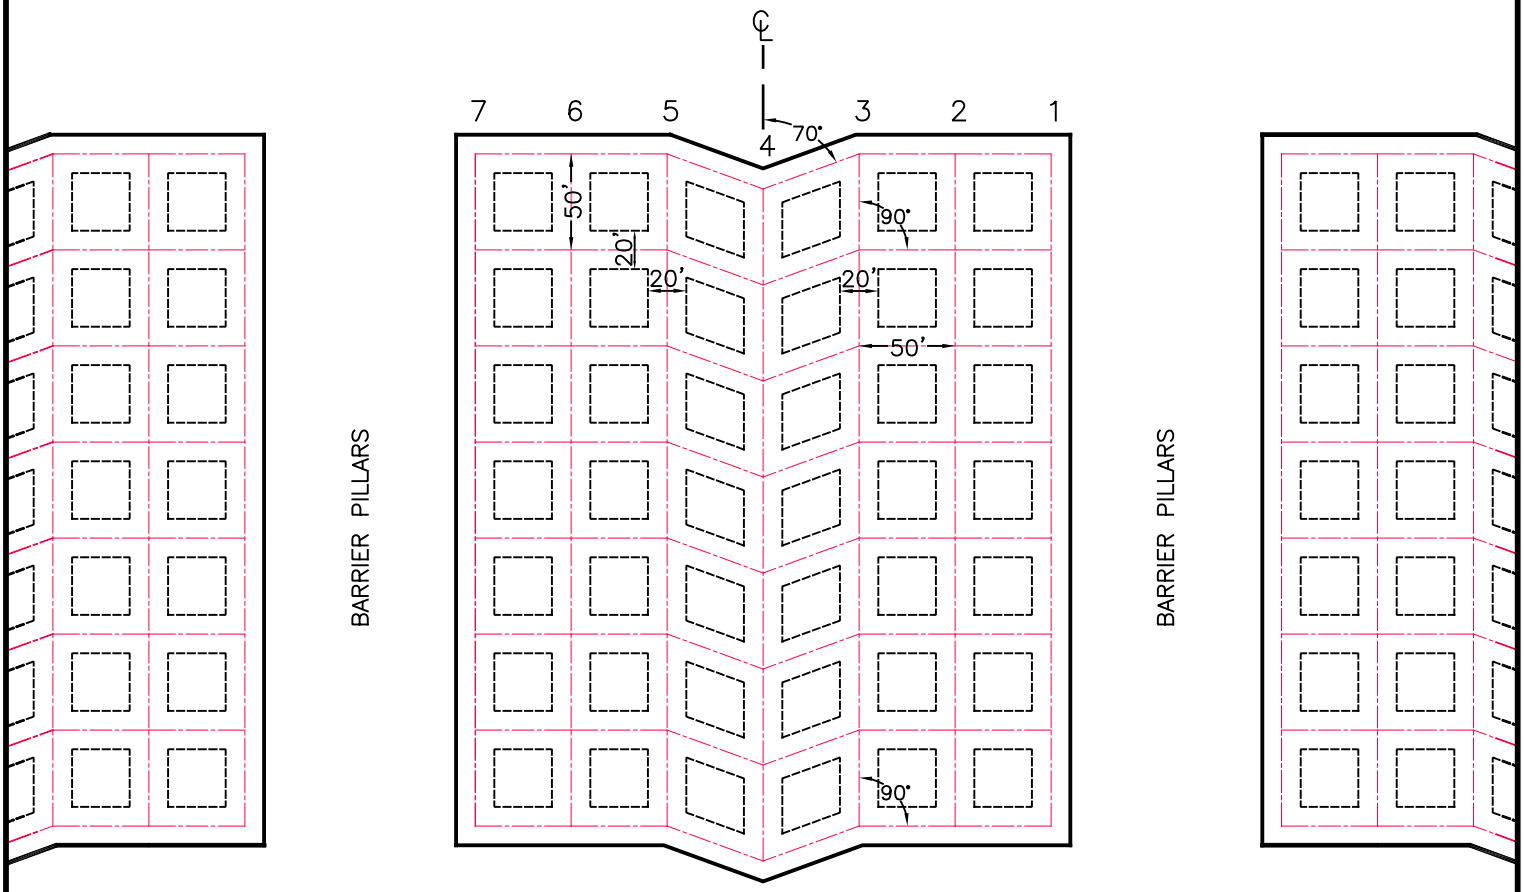

PERC
ENGINEERING CO., INC.
1608 Highway 78 West Jasper, Alabama 35501
P.O. Box 1712 Jasper, Alabama 35502
(205) 384-5553 Office (205) 295-3114 Fax

ATTACHMENT III-H-2(b)
NORTH PRATT MINING
PRATT NO. 1 MINE
TYPICAL 7 ENTRY MINE LAYOUT
50' CENTERS

DRAWN BY: C.M.O. DWG. NAME: NPMP1T7E50	DATE: 4-17-13
APPROVED BY: R.E.P.	SCALE: 1"=100'

Y:\CMO\REP\NPMP1T7E50.dwg 04/18/13 18:04