Y:\CMO\REP\ATTACHMENTIII-B-3.dwg 06/12/08 17:24

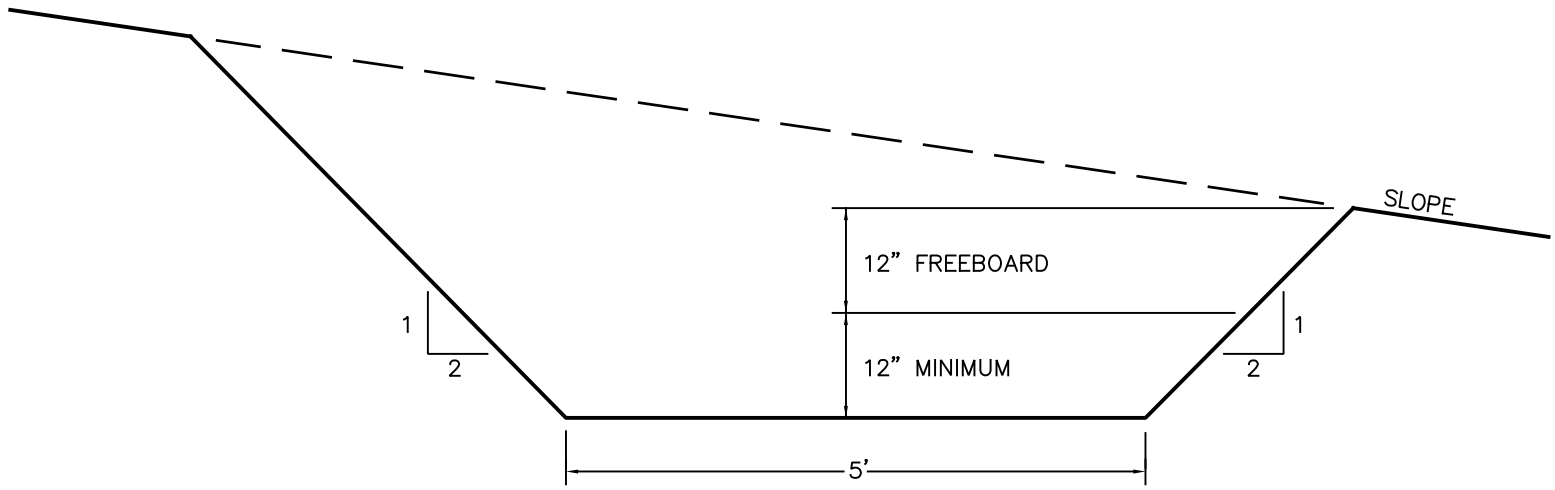

DIVERSION DITCH

TYPICAL DIVERSION CROSS-SECTION
NO SCALE
CHANNEL LINING TO CONSIST OF A MIXTURE OF FESCUE AND BERMUDA GRASS

ATTACHMENT III-B-3
DIVERSION CROSS-SECTION