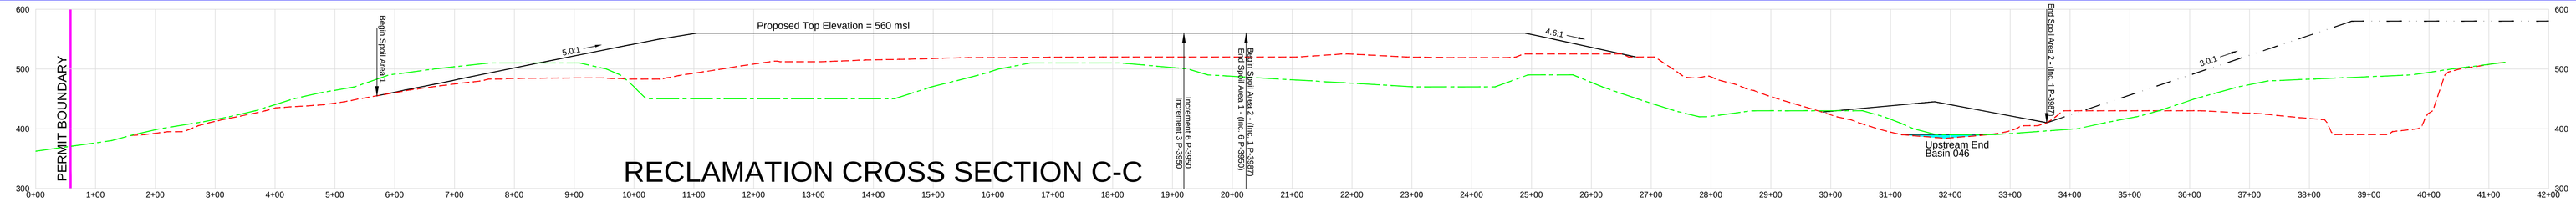

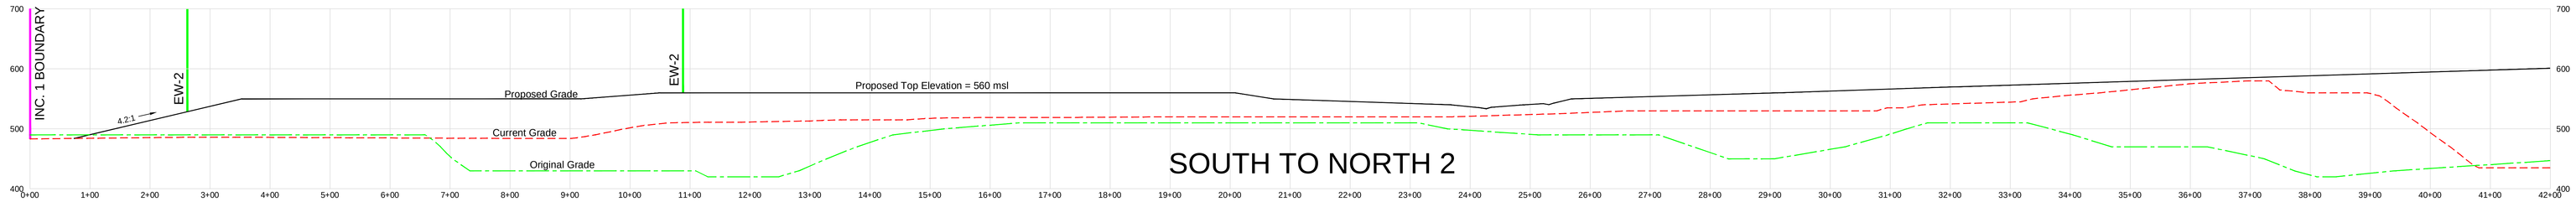

EXISTING GRADE
ORIGINAL GRADE
FINAL GRADE

CROSS SECTION SCALE: 1"Horz. = 100' / 1" Vert. = 100'

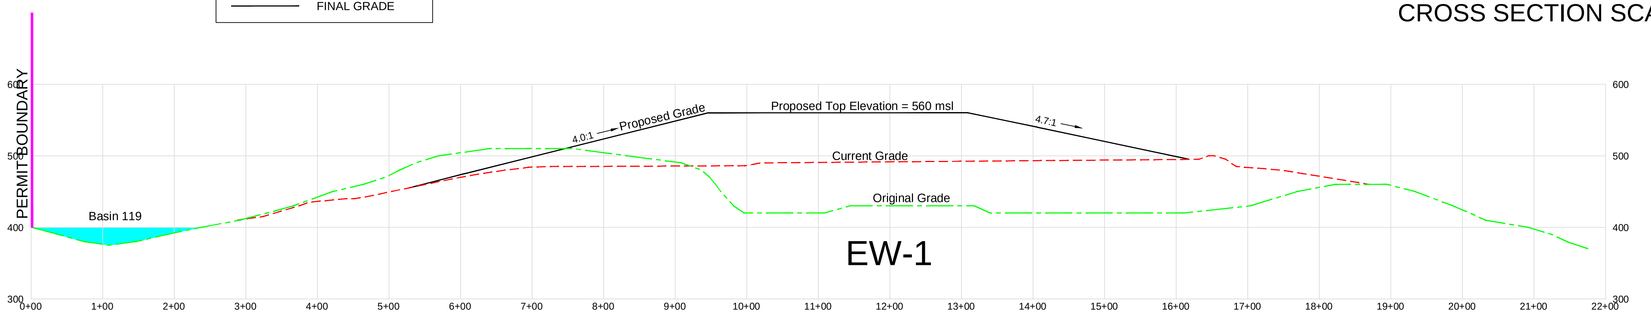

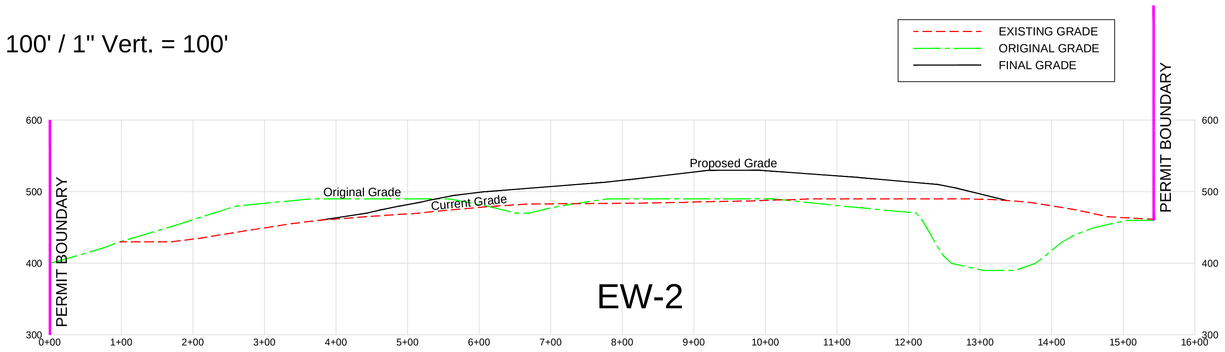

EXISTING GRADE
ORIGINAL GRADE
FINAL GRADE

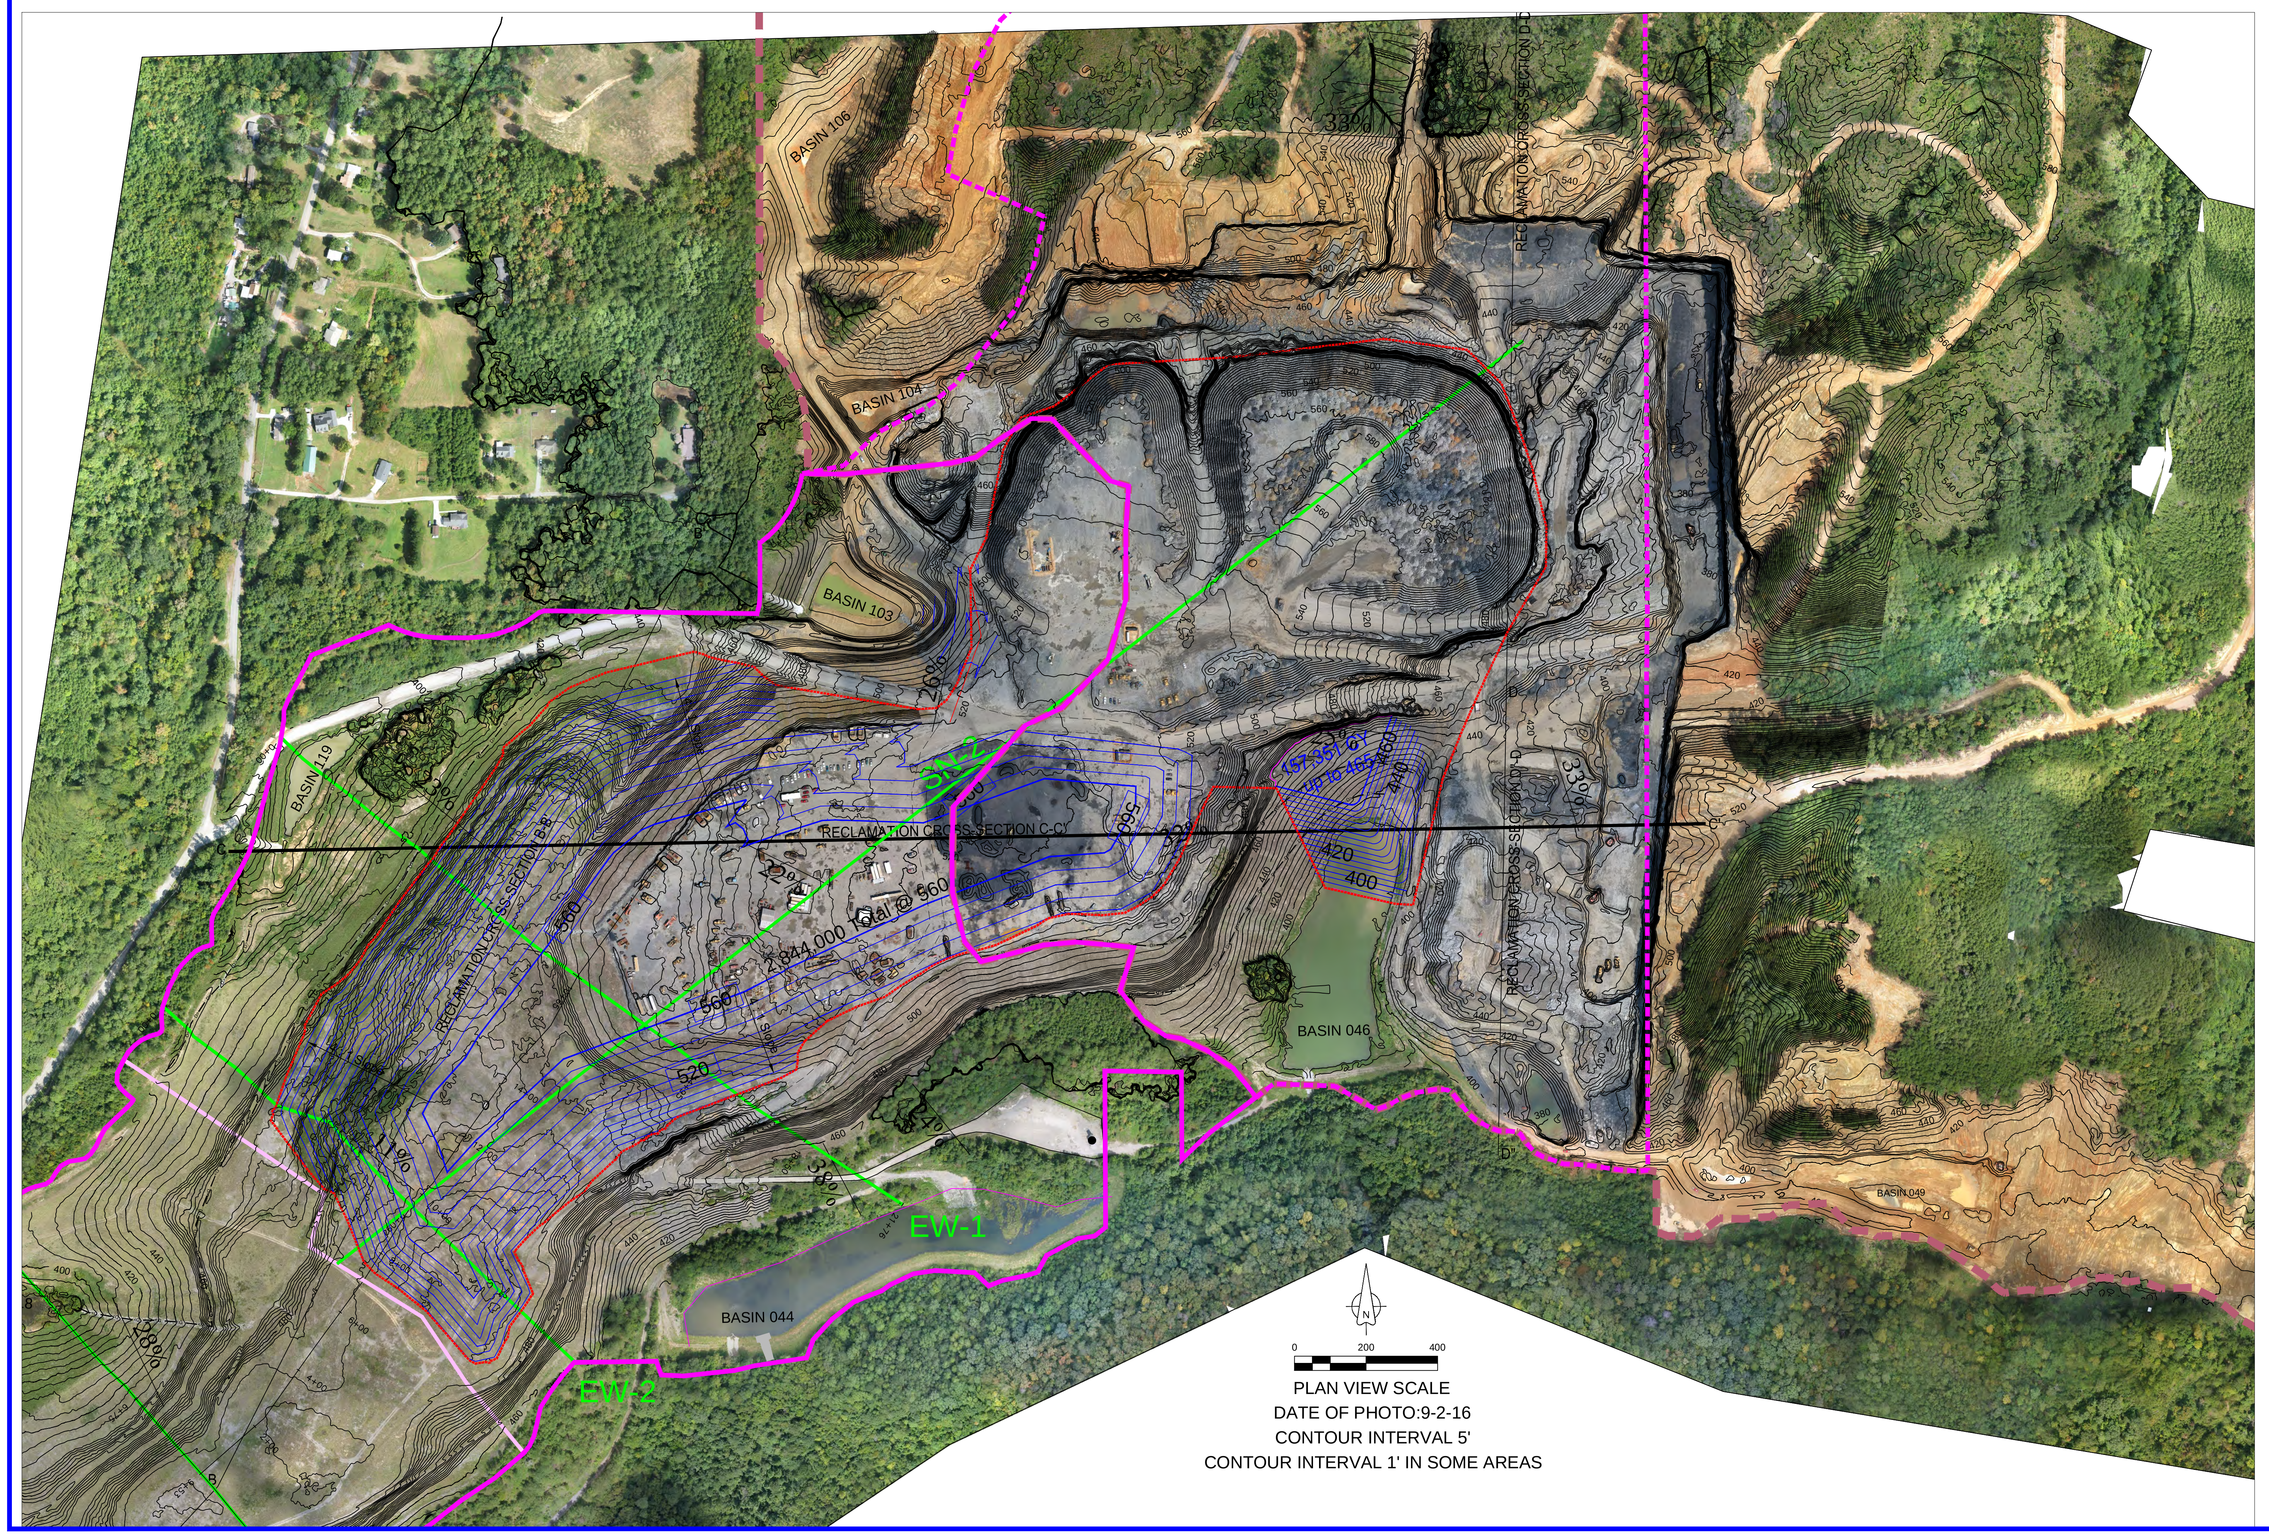

P-3987 PERMT BOUNDARY

P-3950 PERMT BOUNDARY

AREA DELETED FROM P-3950

DESIGNATED SPOIL AREA

SUPPLEMENTAL CROSS SECTION

EXISTING 5 FOOT CONTOUR

EXISTING 1 FOOT CONTOUR

PROPOSED 20 FOOT CONTOUR

PROPOSED 5 FOOT CONTOUR

EXISTING DIVERSION DITCH

I HEREBY CERTIFY THIS MAP TO BE TRUE AND CORRECT TO THE BEST OF MY KNOWLEDGE AND BELIEF.

PROFESSIONAL ENGINEER DATE

BLACK WARRIOR MINERALS, INC.

MINE NO. 2, P-3987, R-2

Supplemental Rec. X-Sections

FILE: RecSectR-7	SCALE: As Shown	JOB NO.:
APPROVED BY: C.W.M.	DATE: 09-21-16	SHEET NO.: 1 OF 1