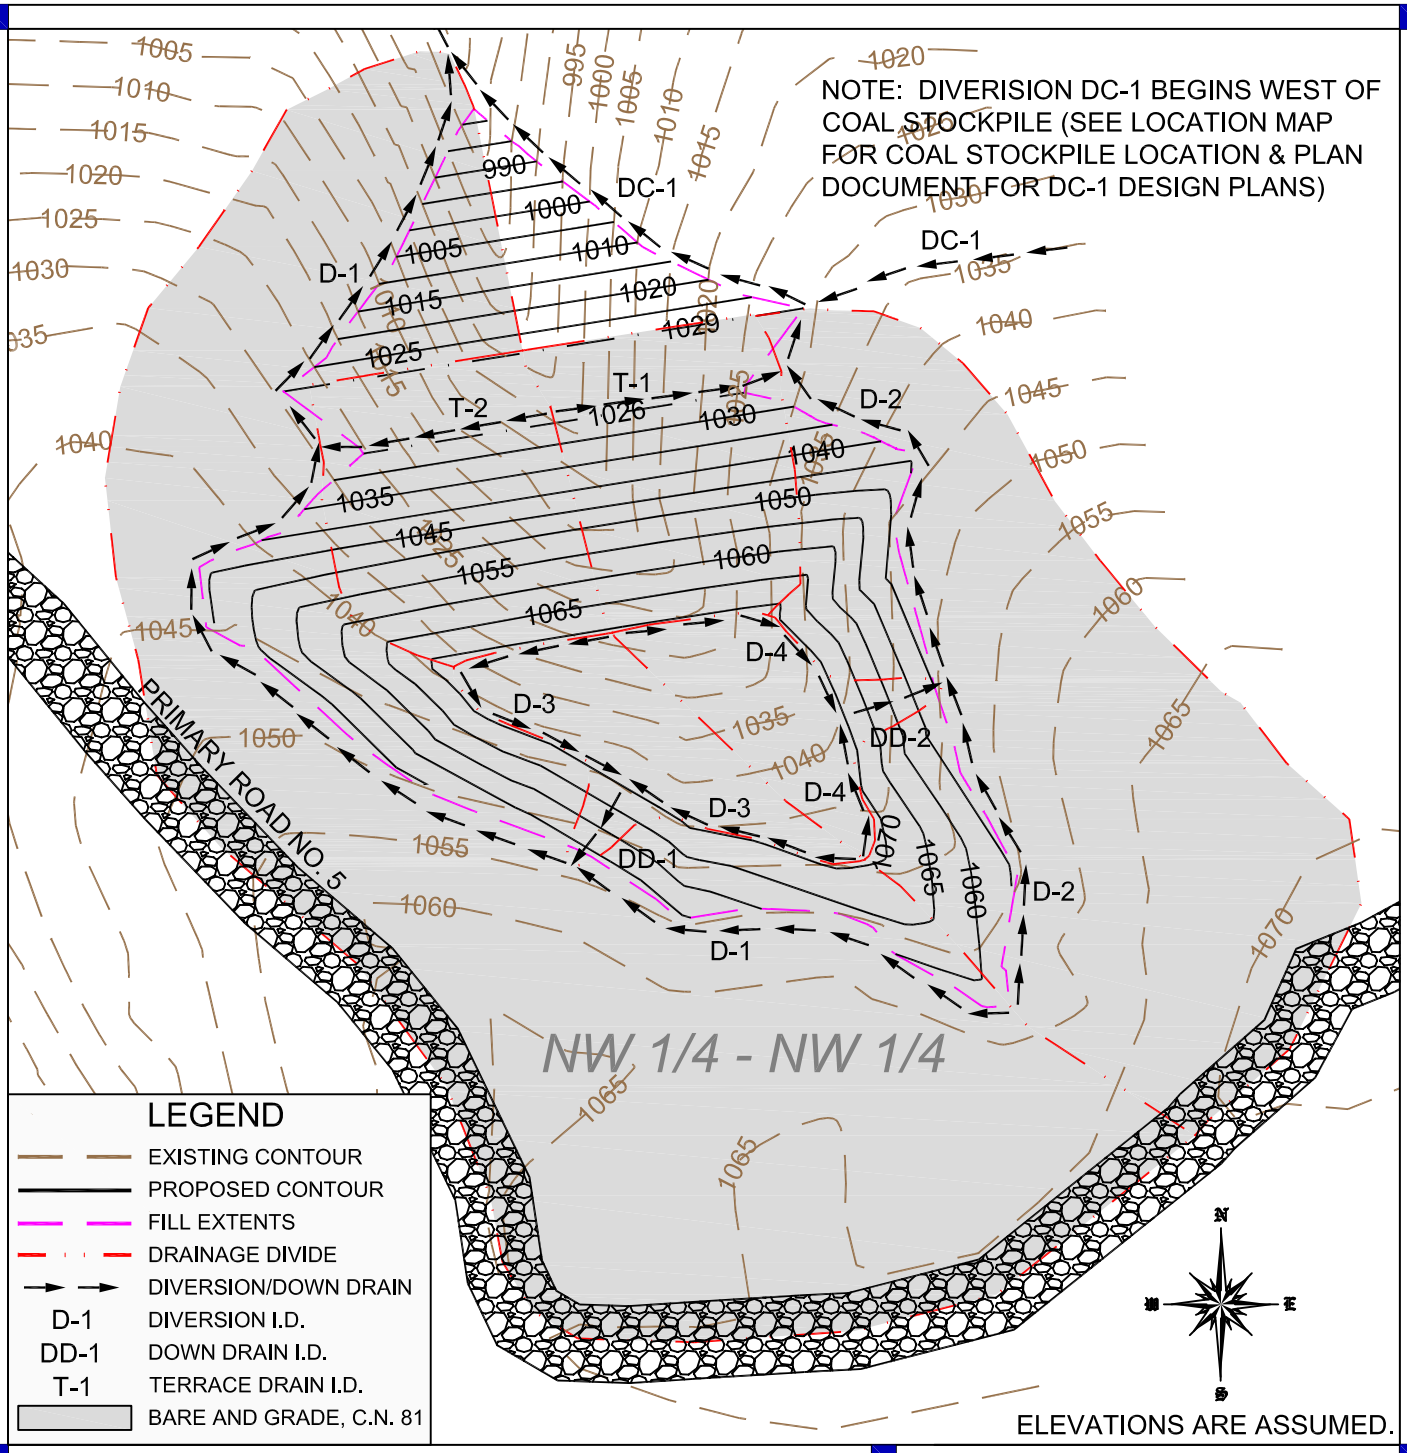

EXCESS SPOIL DISPOSAL AREA NO. 1 DRAINAGE MAP

DRAWN BY: Z.B.W.	DATE: 12/03/12	BIRMINGHAM COAL AND COKE CO., INC. OLD UNION NO. 2 MINE, P-3962, REVISION R-2
APPROVED BY: J.D.M.	DATE: 12/03/12	
SCALE: 1" = 100'	SHEET: 1 OF 1	PLAN VIEW

DSM
DESIGN GROUP, LLC
ENGINEERING / SURVEYING
1400 VIKING DRIVE
JASPER, ALABAMA 35501
TELEPHONE: (205) 221-6262