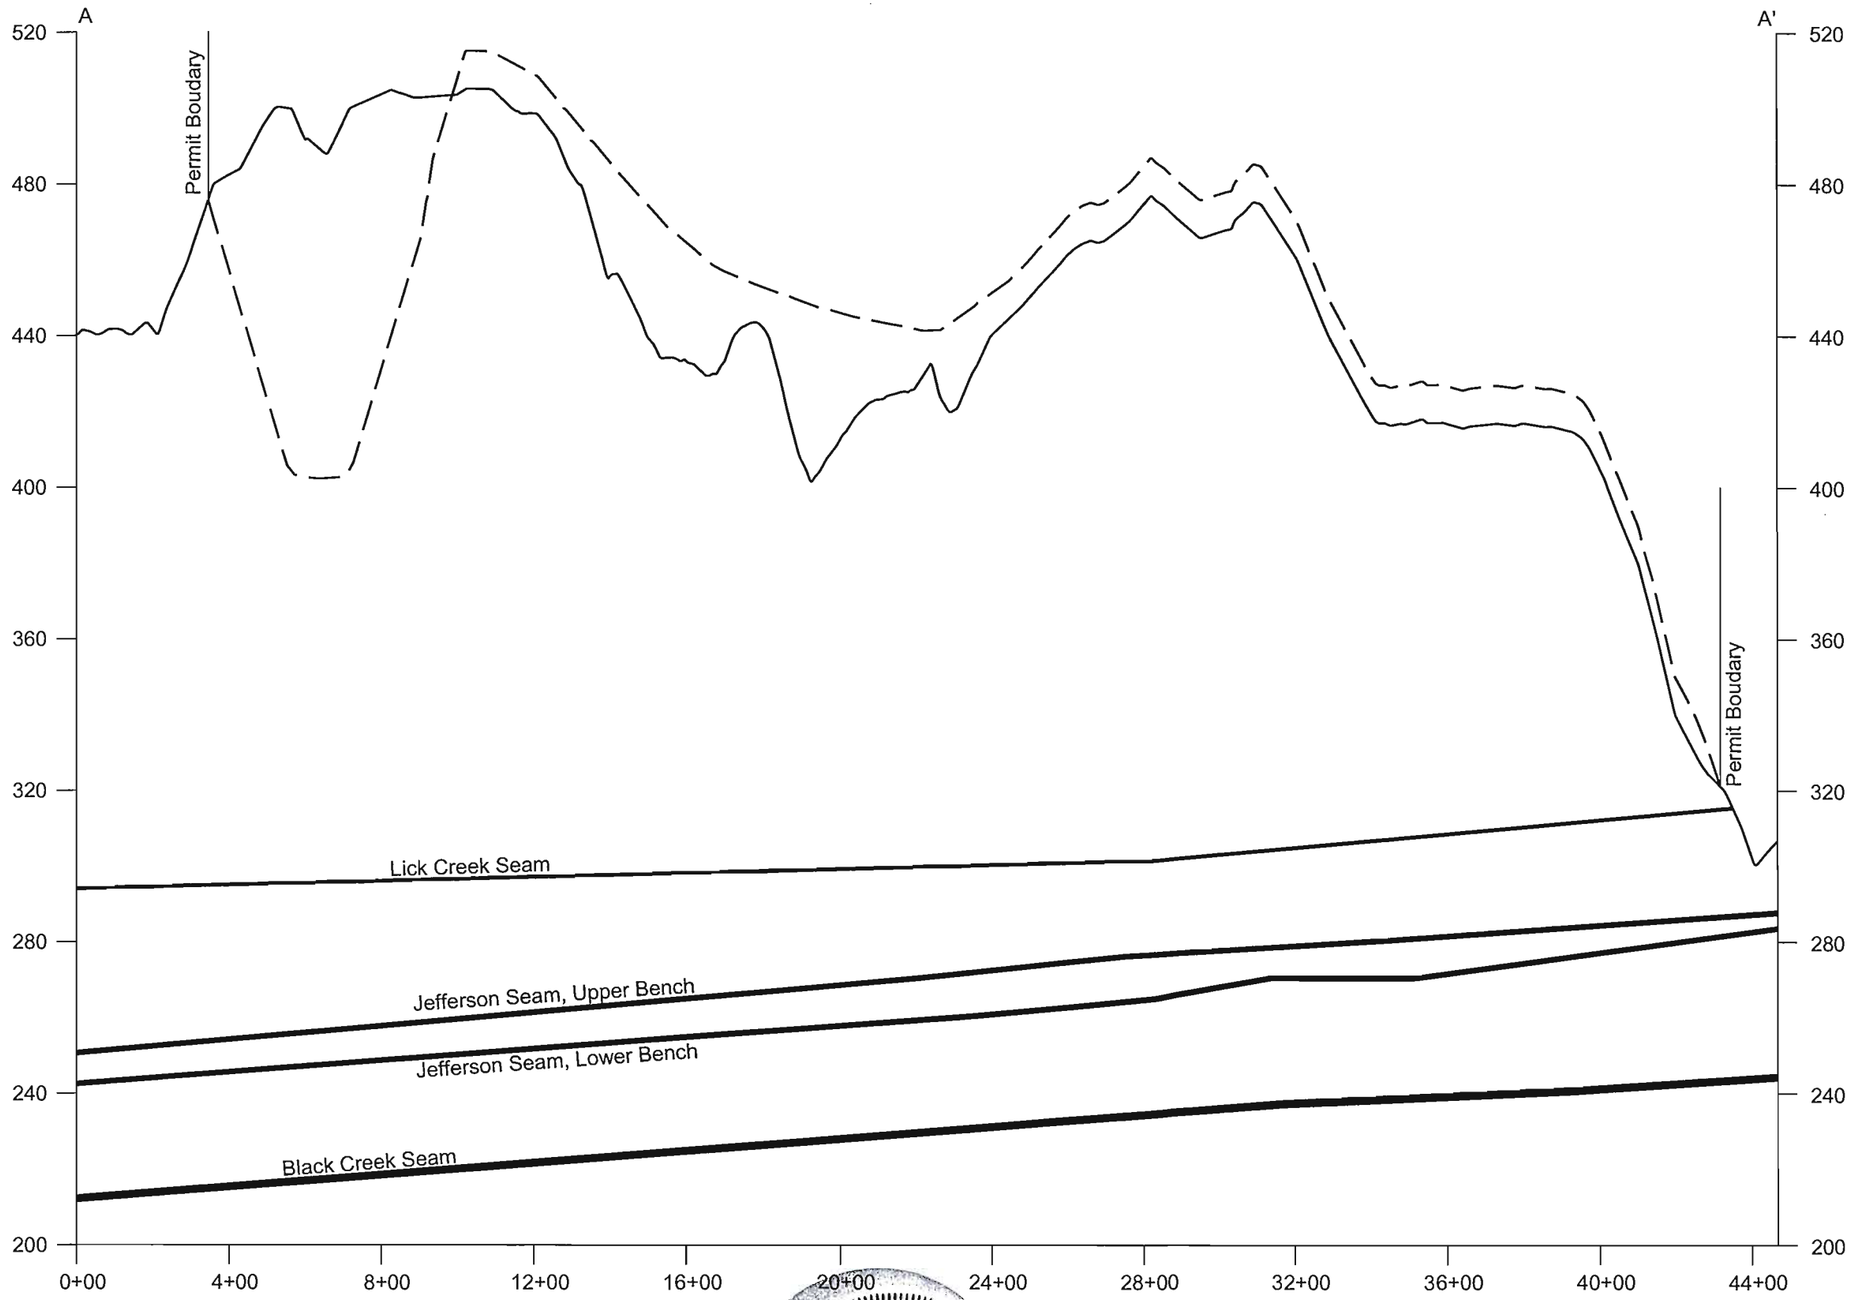

EXISTING GRADE
PROPOSED FINISH GRADE

1"=400' HORZ.
1"=40' VERT.

Leslie G. Stephens, a Registered Professional Engineer and Land Surveyor, hereby certify the foregoing to be a true and correct drawing to the best of my knowledge, information, and belief.

Leslie G. Stephens, P.L.S. & P.E.
AL Reg. No. 14117-E

9/14/2012

PERC ENGINEERING CO., INC.
1608 Highway 78 West Jasper, Alabama 35501
P.O. Box 1712 Jasper, Alabama 35502
(205) 384-5553 Office (205) 295-3114 Fax

Global Met Coal Corp.
Black Creek Mine
Reclamation Cross-Section A - A'

DRAWN BY: JNG DWG. NAME: GMCBCx_sec	DATE: 9-12-12
APPROVED BY: LGS	SCALE: as noted

V:\Jackie Grace\black_creek\GMCBCx_sec.dwg 09/13/12 16:20

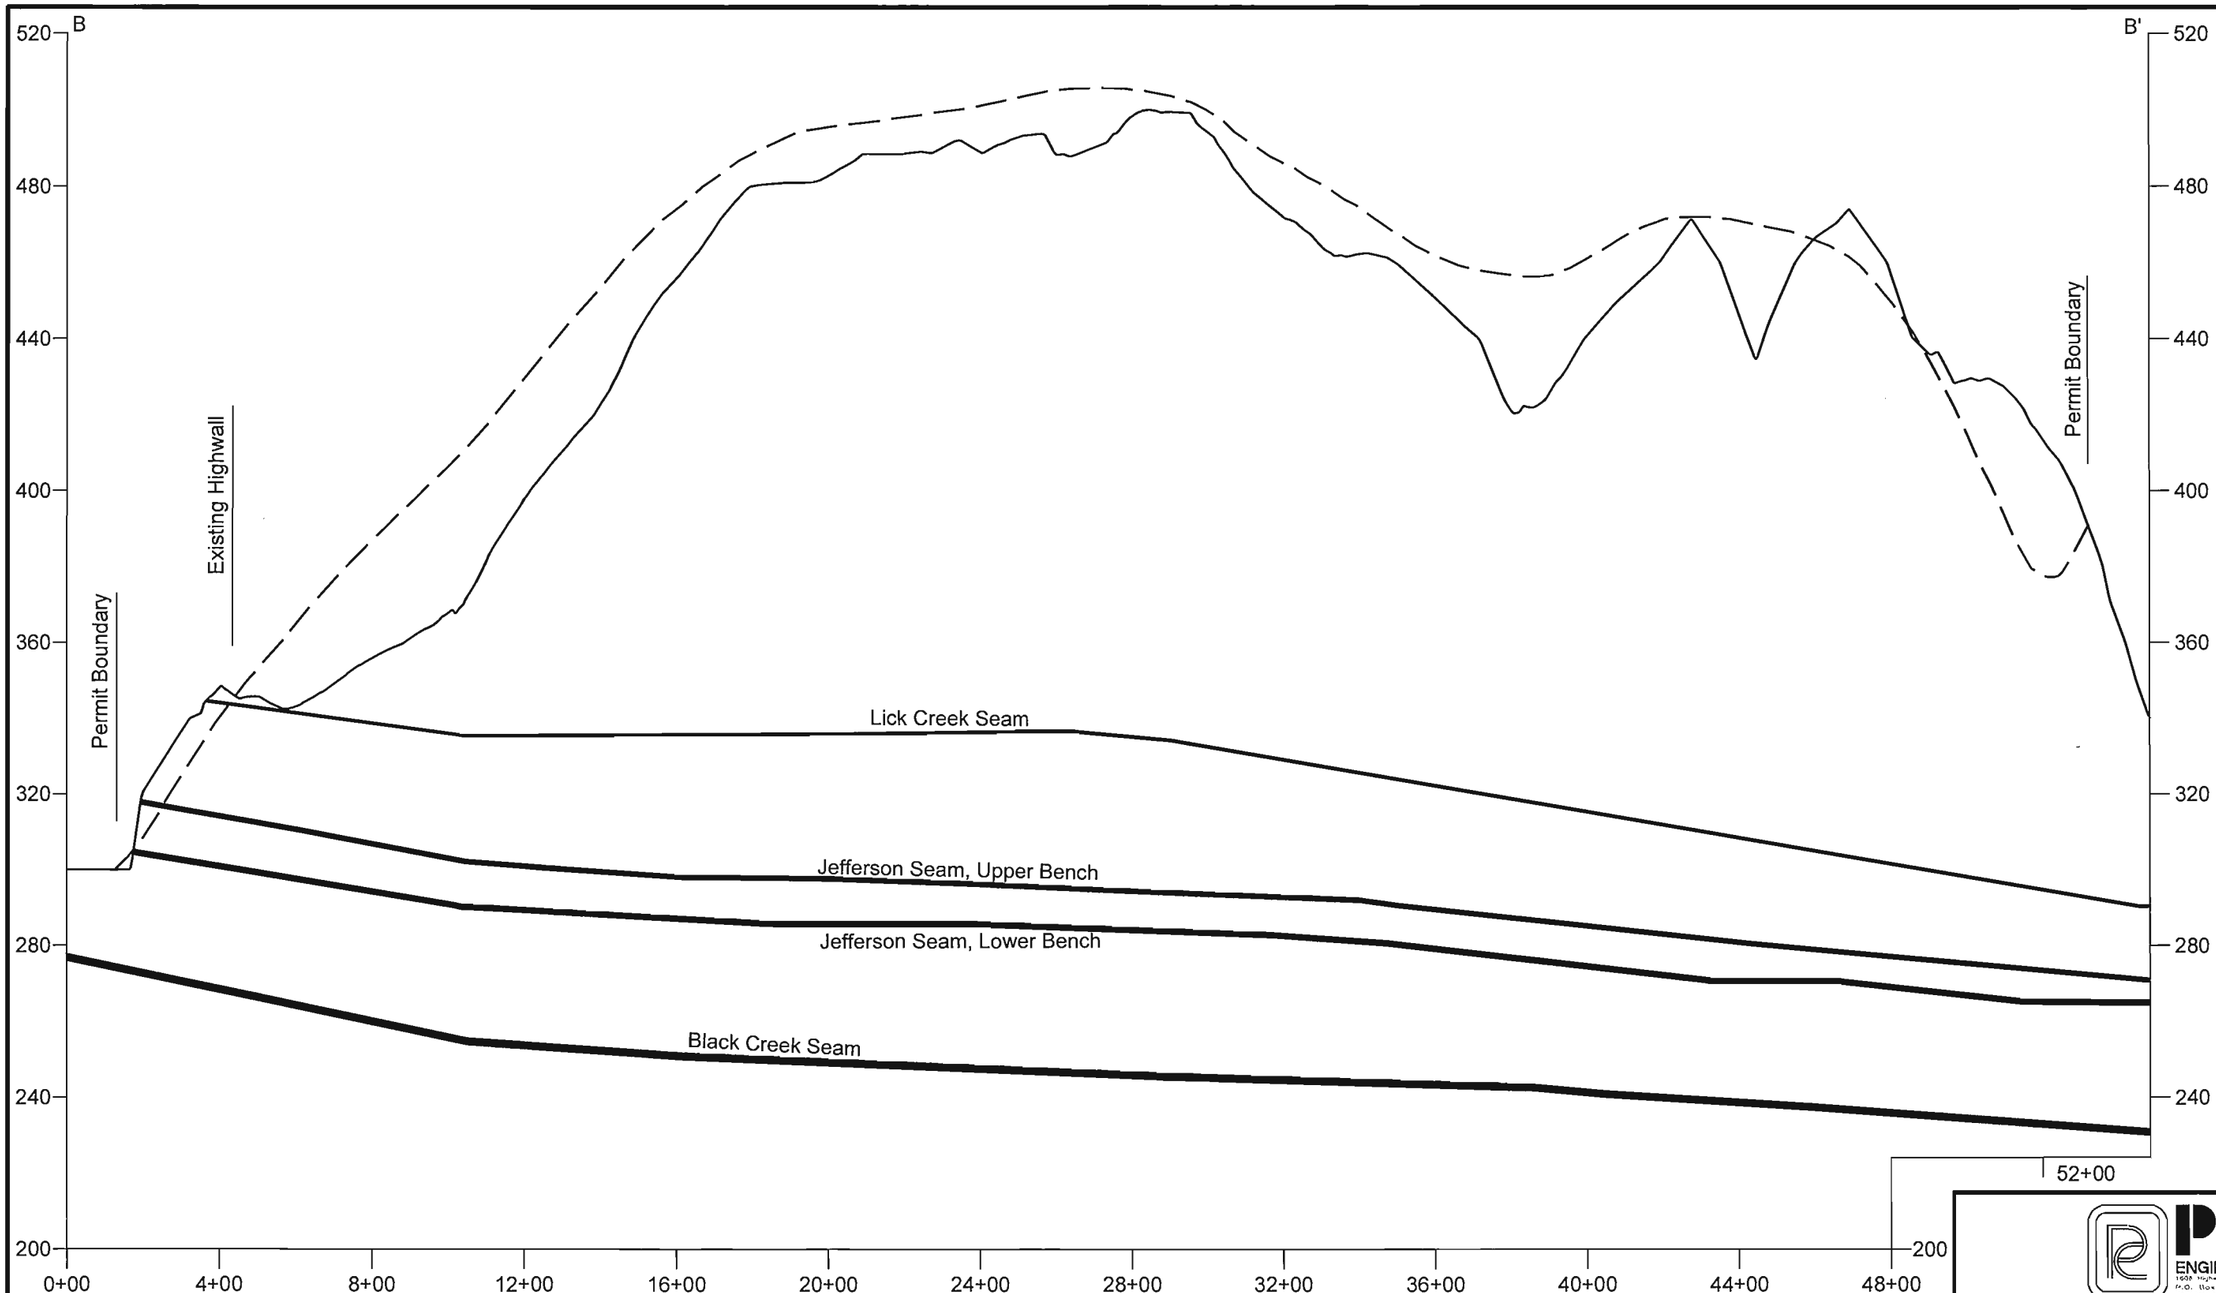

EXISTING GRADE
PROPOSED FINISH GRADE

1"=400' HORZ.
1"=40' VERT.

I, Leslie G. Stephens, a Registered Professional Engineer and Land Surveyor, hereby certify the foregoing to be a true and correct drawing to the best of my knowledge, information, and belief.

9/28/2012
Leslie G. Stephens, P.L.S. & P.E.
AL Reg. No. 14117-E

PERC ENGINEERING CO., INC.
1608 Highway 78 West Jasper, Alabama 35501
P.O. Box 1712 Jasper, Alabama 35502
(205) 384-1552 Office (205) 265-3114 Fax

Global Met Coal Corp.
Black Creek Mine
Reclamation Cross-Section B - B'

DRAWN BY:	JNG	DATE:	9-12-12
DWG. NAME:	GMCBCx_sec		
APPROVED BY:	LGS	SCALE:	as noted

v:\Lick Creek\lick_creek\GMCBCx_sec.dwg 09/13/12 16:20

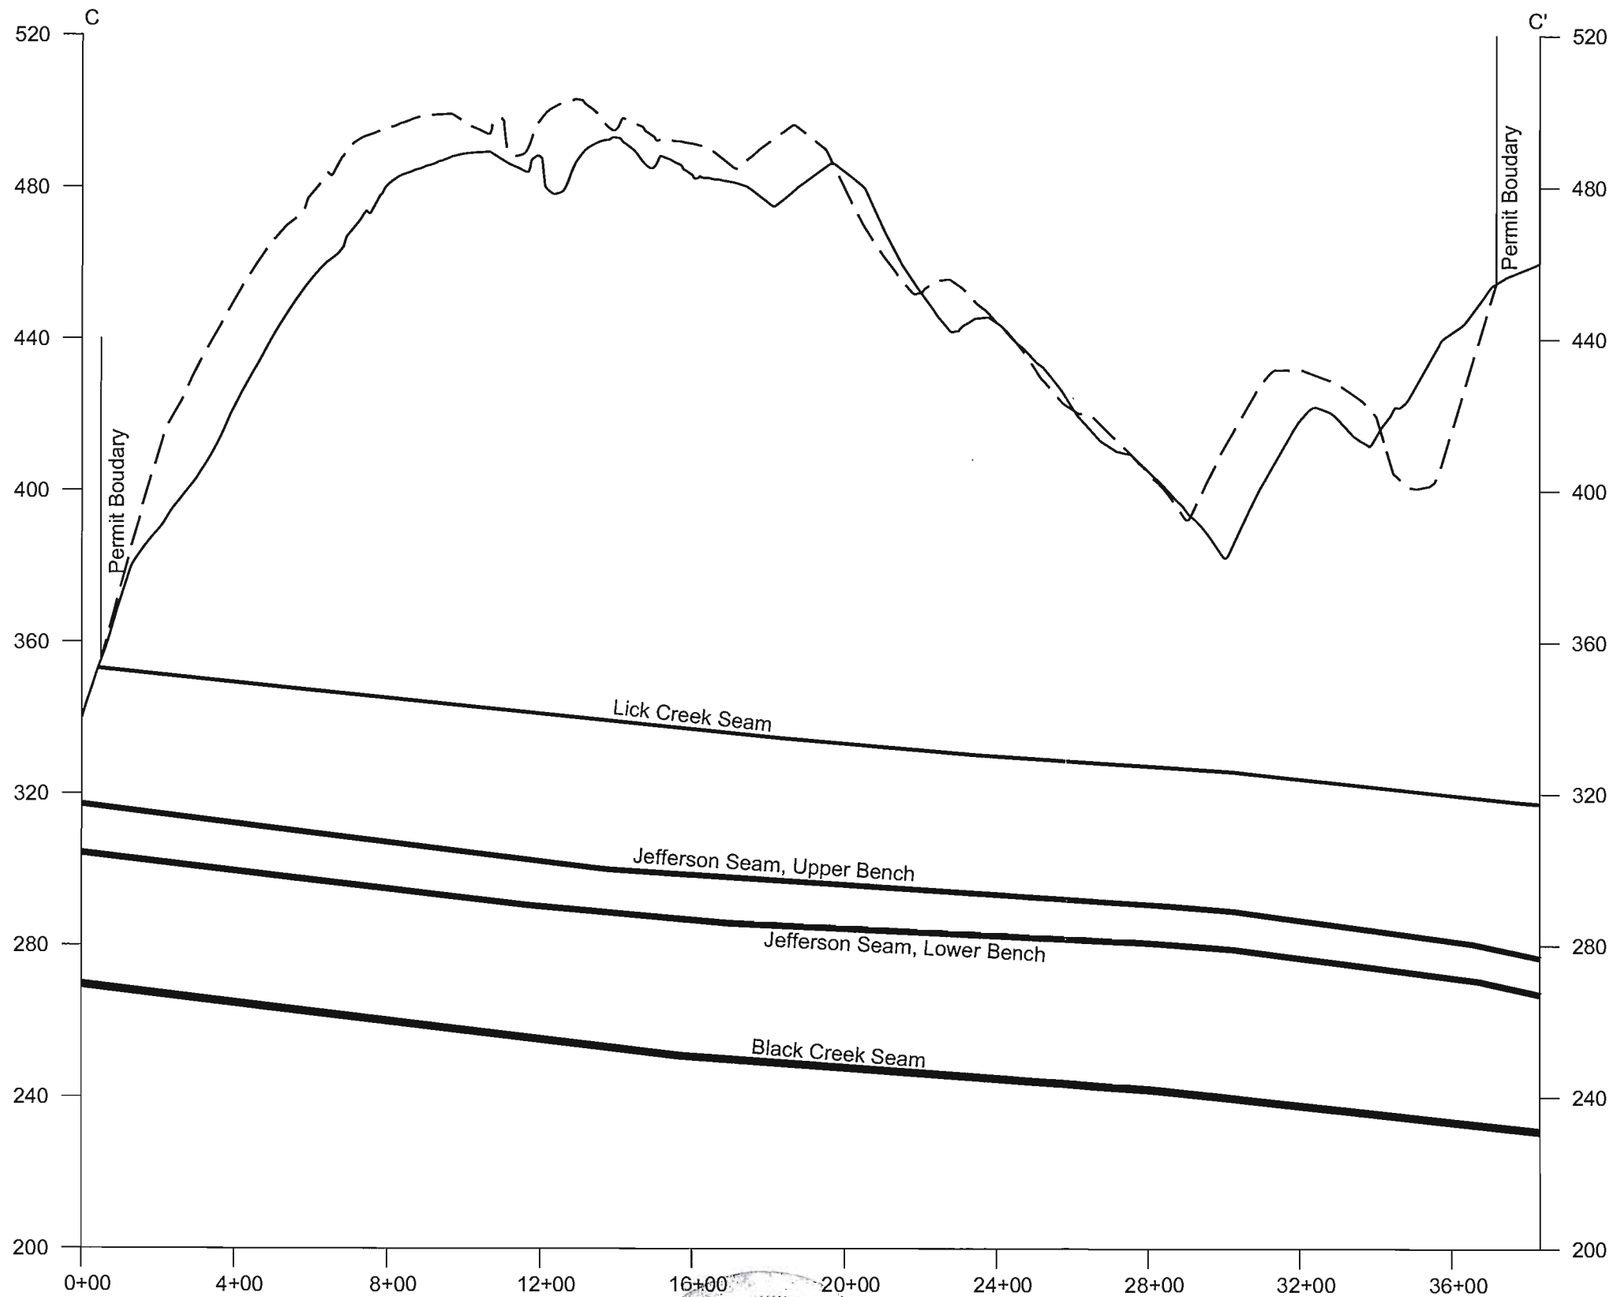

EXISTING GRADE
PROPOSED FINISH GRADE

1"=400' HORZ.
1"=40' VERT.

I, Leslie G. Stephens, a Registered Professional Engineer and Land Surveyor, hereby certify the foregoing to be a true and correct drawing to the best of my knowledge, information, and belief.

Leslie G. Stephens, P.L.S. & P.E.
AL Reg. No. 14117-E

9/14/2012

PERC ENGINEERING CO., INC.
1604 Highway 78 West Jasper, Alabama 35501
P.O. Box 1712 Jasper, Alabama 35502
(205) 384-5553 Office (205) 384-3114 Fax

Global Met Coal Corp.
Black Creek Mine
Reclamation Cross-Section C - C'

DRAWN BY:	JNG	DATE:	9-12-12
DWG. NAME:	GMCBCx_sec		
APPROVED BY:	LGS	SCALE:	as noted

V:\Jackie Grace\black_creek\GMCBCx_sec.dwg 09/13/12 18:20