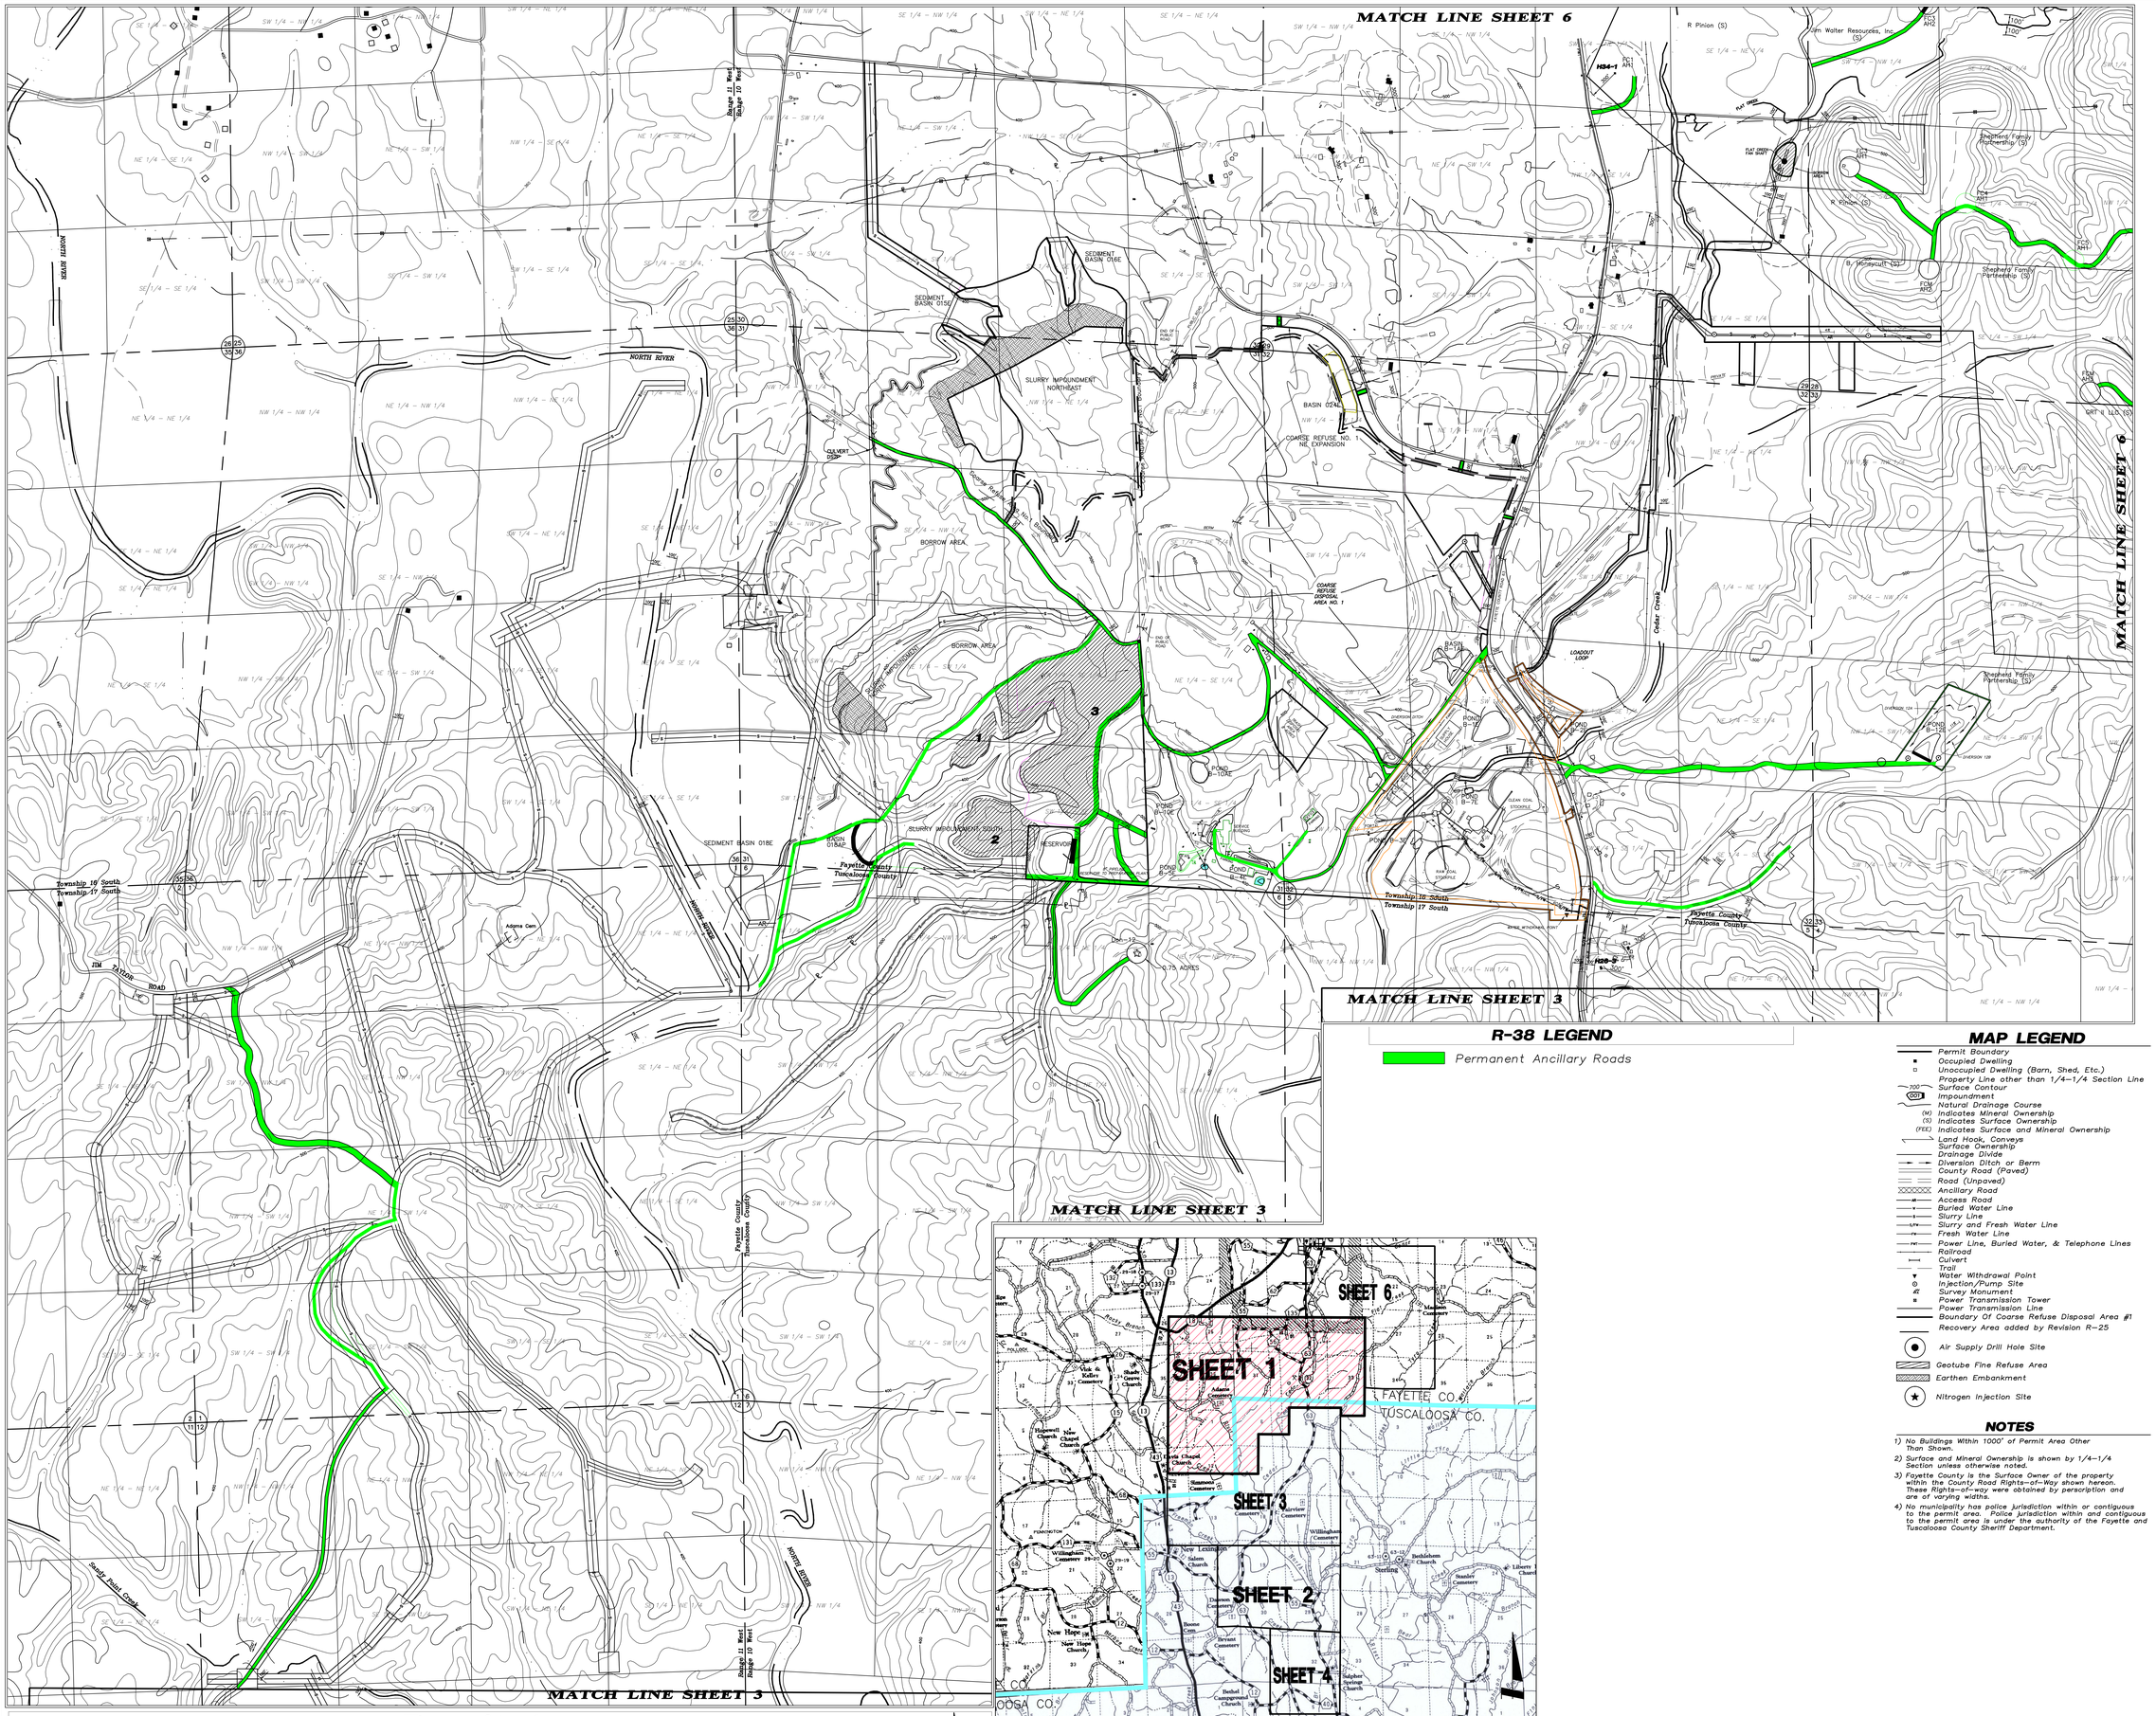

Permit Area

Scale 1" = 500'
Contour Interval = 20'

Base map taken from Berry, Berry SE, Bankston and New Lexington, Alabama United States Geological Survey Quadrangle Maps.

Vicinity Map

Scale 1" = 1 Miles

R-38 LEGEND

Permanent Ancillary Roads

MAP LEGEND

- Permit Boundary
- Occupied Dwelling
- Unoccupied Dwelling (Barn, Shed, Etc.)
- Property Line other than 1/4–1/4 Section Line
- 700 Surface Contour
- 1001 Impoundment
- Natural Drainage Course
- (M) Indicates Mineral Ownership
- (S) Indicates Surface Ownership
- (FEE) Indicates Surface and Mineral Ownership
- Land Hook, Conveys Surface Ownership
- Drainage Divide
- Diversion Ditch or Berm
- County Road (Paved)
- Road (Unpaved)
- Ancillary Road
- Access Road
- Buried Water Line
- Slurry Line
- Slurry and Fresh Water Line
- Fresh Water Line
- Power Line, Buried Water, & Telephone Lines
- Railroad
- Culvert
- Trail
- Water Withdrawal Point
- Injection/Pump Site
- Survey Monument
- Power Transmission Tower
- Power Transmission Line
- Boundary Of Coarse Refuse Disposal Area #1
- Recovery Area added by Revision R-25
- Air Supply Drill Hole Site
- Geotube Fine Refuse Area
- Earthen Embankment
- Nitrogen Injection Site

NOTES

1) No Buildings Within 1000' of Permit Area Other Than Shown.

2) Surface and Mineral Ownership is shown by 1/4–1/4 Section unless otherwise noted.

3) Fayette County is the Surface Owner of the property within the County Road Rights–of–Way shown hereon. These Rights–of–way were obtained by perscription and are of varying widths.

4) No municipality has police jurisdiction within or contiguous to the permit area. Police jurisdiction within and contiguous to the permit area is under the authority of the Fayette and Tuscaloosa County Sheriff Department.

PERC ENGINEERING CO., INC.
1606 Hwy. 78 West Jasper, AL 35501/P.O. Box 1712–35502
(205) 384–5550 Office (205) 384–4491 Fax

P17A1PMLMR3B–1.dwg

REVISIONS

NO.	DATE	NATURE OF REVISION
1		
2		
3		
4		
5		
6		
7		
8		
9		
10		
11		
12		

ATTACHMENT III-B-5
ROAD MAP
JIM WALTER RESOURCES, INC.
North River Mine / P-3222 / Revision R-38

Part of Sections 28, 29, 30, 31, 32, & 33 Township 16 South, Range 11 West
Sections 1 & 12 Township 17 South, Range 11 West
Section 36 Township 16 South, Range 11 West
Sections 5 & 6 Township 17 South, Range 10 West
Fayette & Tuscaloosa Counties

SHEET 1