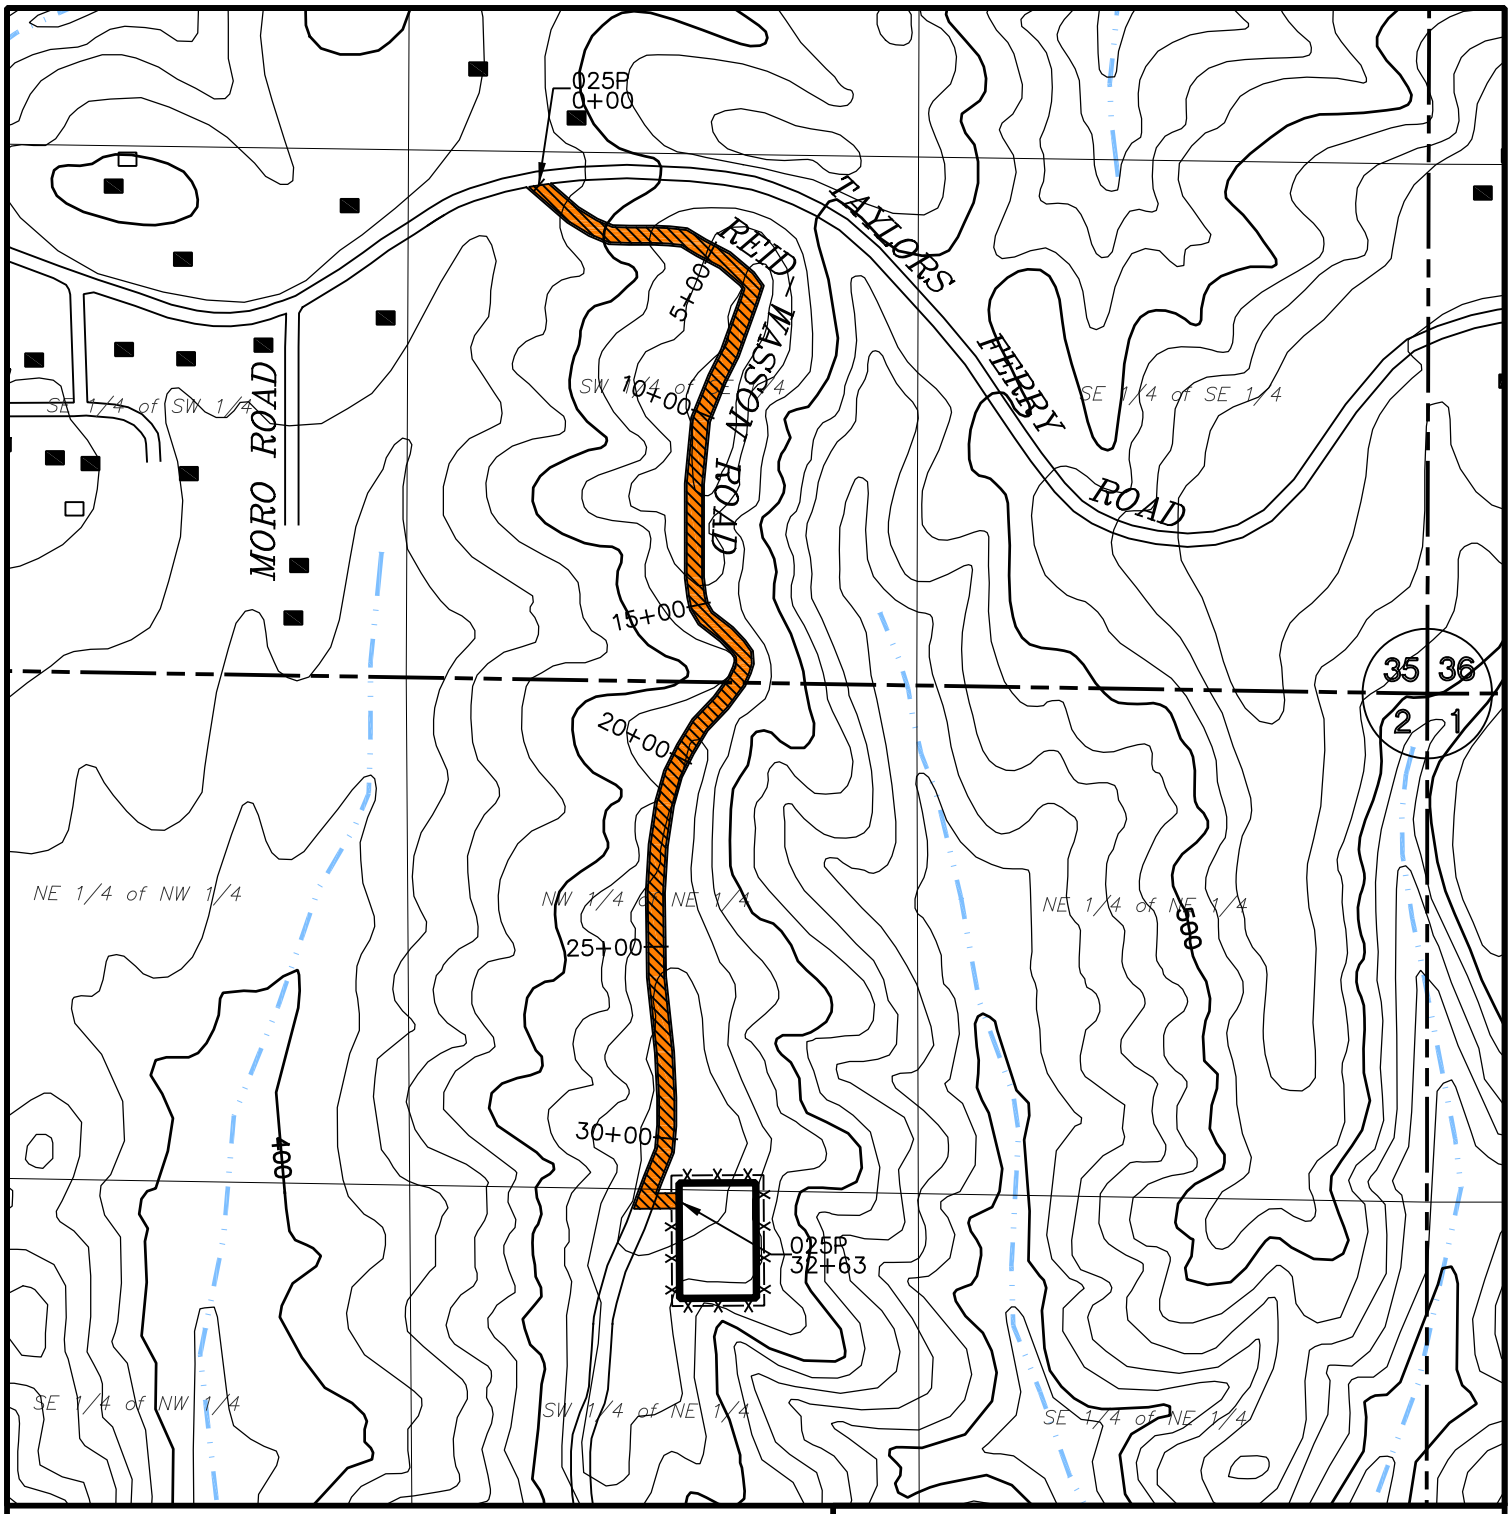

BASE MAP – GILMORE, ALABAMA 7.5 MINUTE U.S.G.S. QUADRANGLE MAP.

LEGEND

- Permit Boundary
- 600 Surface Contour
- Perennial Stream
- Intermittent Stream
- Occupied Dwelling
- Unoccupied Dwelling (Barn, Shed, etc..)
- Primary Road
- Silt Fence

Scale: 1" = 500'

N

PERC ENGINEERING CO., INC.
1606 Highway 78 West Jasper, Alabama 35501
P.O. Box 1712 Jasper, Alabama 35502
(205) 384-5853 Office (205) 295-3114 Fax

ATTACHMENT III-B-5
OAK GROVE RESOURCES, L.L.C.
OAK GROVE MINE / P-3232
REVISION R-40
ANCILLARY ROAD 025P LOCATION MAP

DRAWN BY:	J.W.T.	DATE:	02/13/2014
DWG. NAME:	OGMAR25LMR40		
APPROVED BY:	L.G.S.	SCALE:	1" – 500'

V:\Eng105\Mines\Oak Grove\R-40\OGMAR25LMR40.dwg 02/13/14 12:37