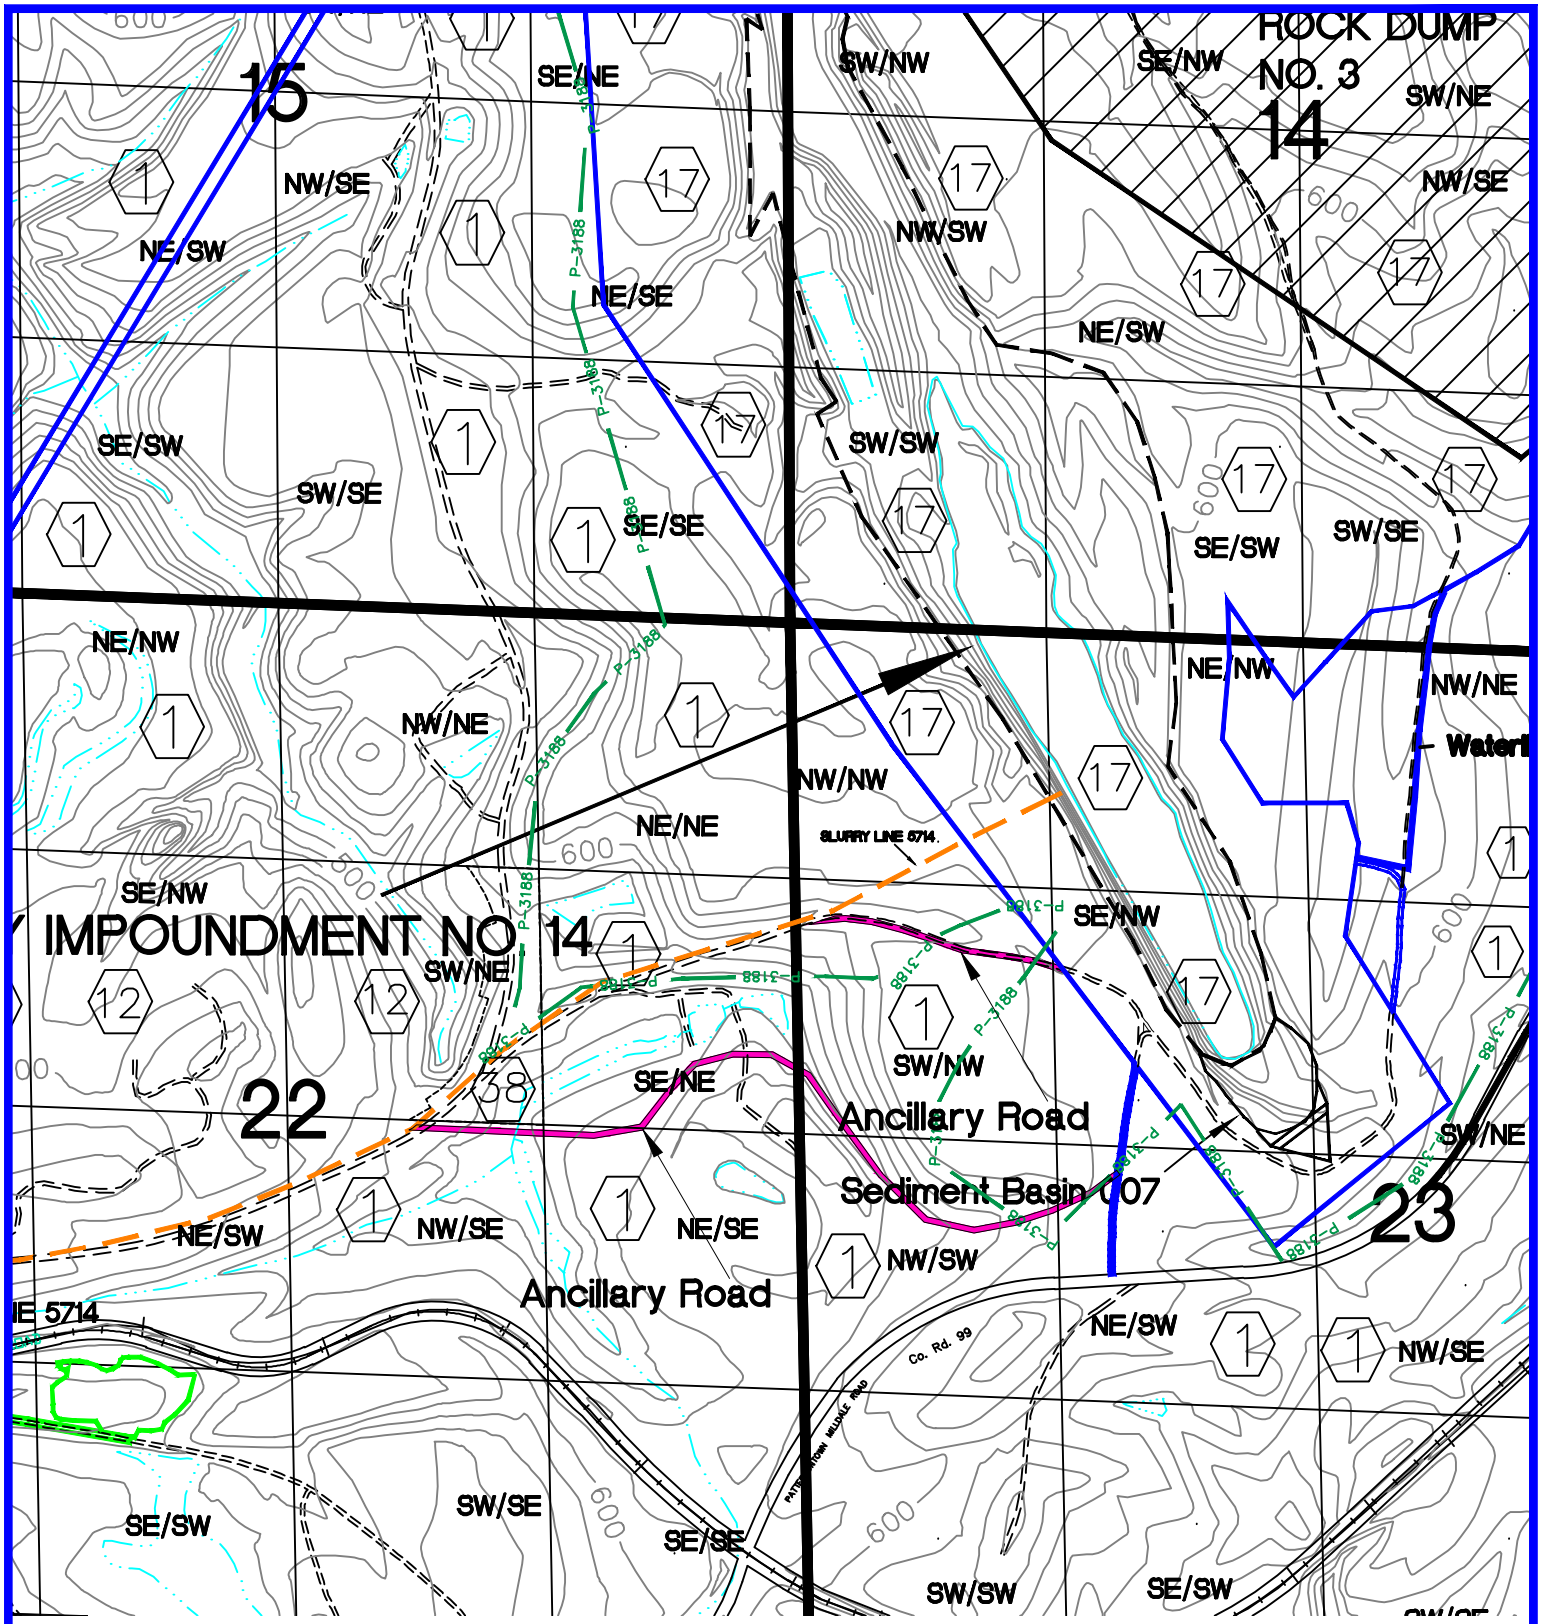

mcgehee engineering corp
post office box 3431
jasper, alabama 35502-3431
telephone: (205) 221-0686 fax: 221-7721
email: cw@mcgehee.org

JIM WALTER RESOURCES, INC.

MINE NO. 7, P-3247, R-31

ANCILLARY ROAD MAP

SECTIONS 23 T20S,R7W

SCALE: 1" = 1000'

EXISTING PERMIT AREA

P-3256 NO. 5 MINE PERMIT AREA

PROPOSED PERMIT AREA
REVISION ITEM # 3

SLURRY LINE 5714
BONDED UNDER P-3260