I HEREBY CERTIFY THE FOREGOING TO BE A TRUE AND CORRECT MAP TO THE BEST OF MY KNOWLEDGE AND BELIEF.

Jeffery H. Stricklin, PE Date

Bond Summary After Revision R-29

Increment No. 1 .....1467 Acres

Total Bonded Acreage.....1467 Acres

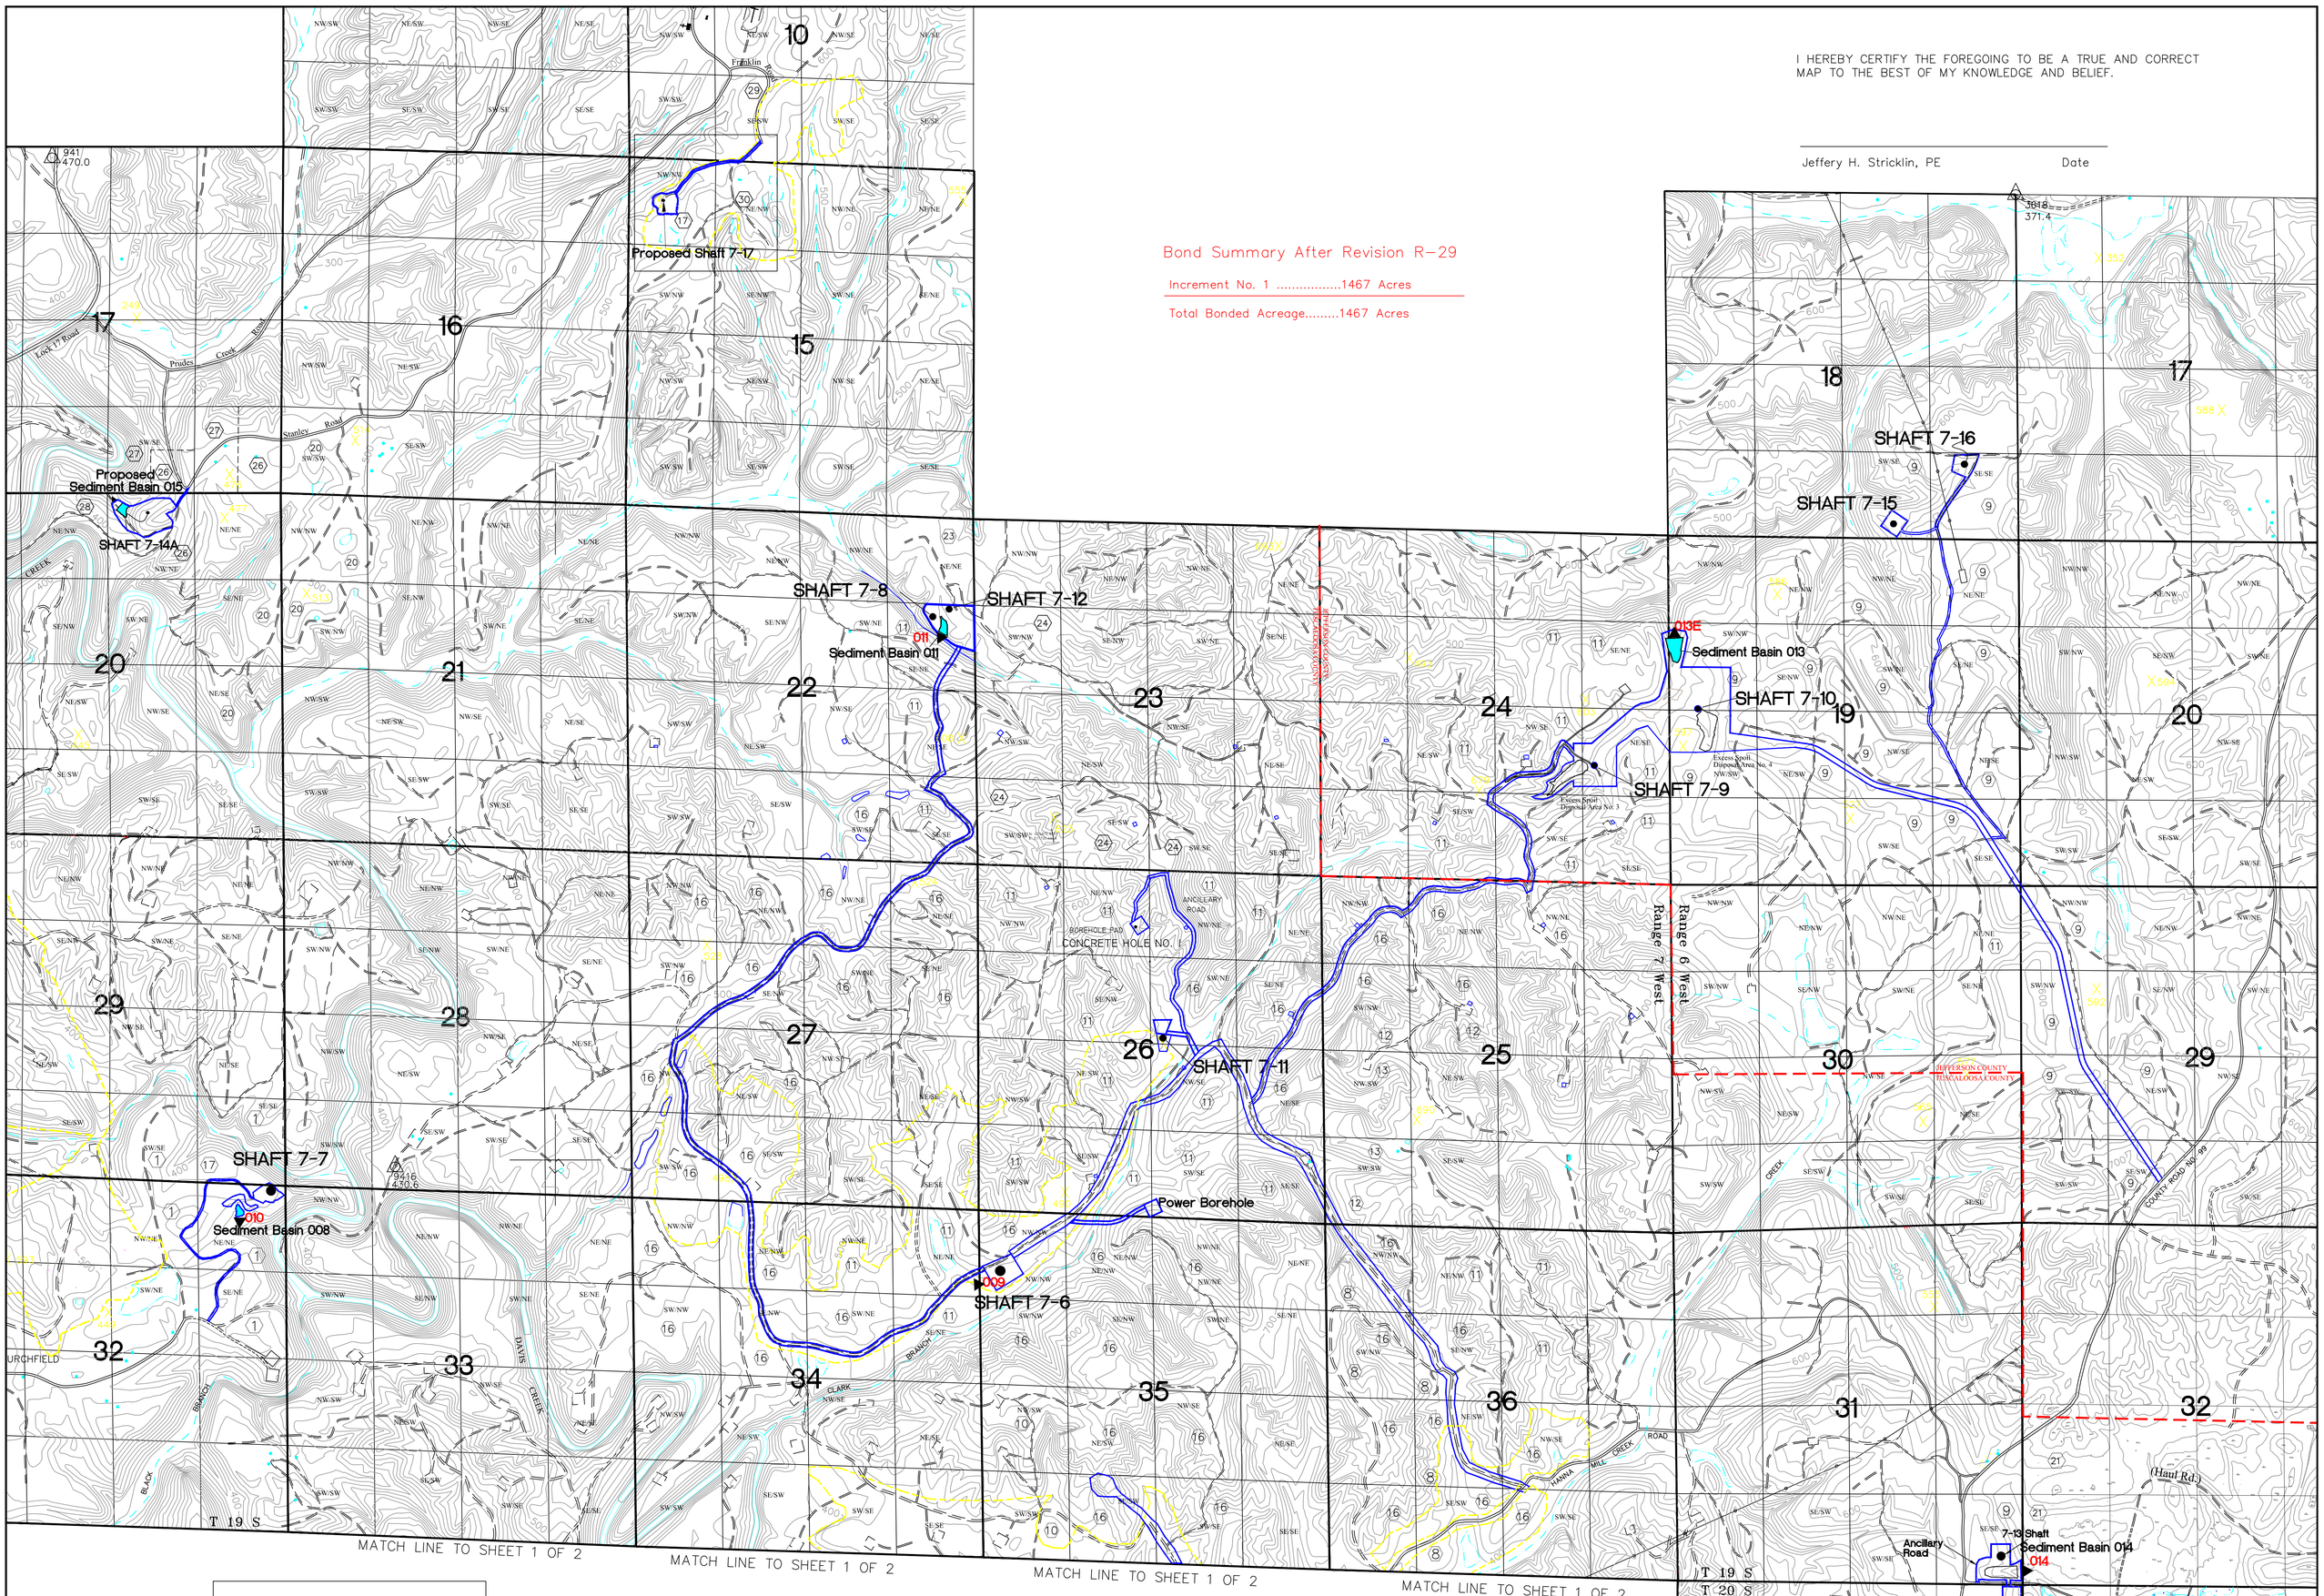

PROPERTY OWNERS

1. United Land Corporation – FEE
2. U.S. Pipe – Mineral Rights
5. PHILLIP CHARLES HARGROVE – SURFACE
6. RICHARD A. SMITH – SURFACE RIGHTS
8. U.S.X CORPORATION – Mineral Rights
9. U.S.X CORPORATION – FEE
10. STATE OF ALABAMA – SURFACE RIGHTS
11. UNIVERSITY OF ALABAMA – FEE
12. CENTER COAL CO. – MINERAL RIGHTS
13. OLLIE SANDLIN –SURFACE RIGHTS
15. BELCHER S E
16. ALAWEST AL LLC
17. JIM WALTER RESOURCES, INC.
18. MARCUS MOSELY – SURFACE
20. CLIFF DOUGLAS STANLEY – SURFACE
21. WOOD S. KORNEGAY – SURFACE
22. CAROL PINEGER WATTS – SURFACE
23. BARBARA F. HIGGINS – FEE
24. CHRISTOPHER B. BATTLES – SURFACE
25. SYLVIA L. COLVIN – SURFACE
26. MELVIN W. STANLEY – SURFACE
27. CHARLOTTE HARDCASTLE
28. W. H. H. REAL ESTATE
29. DONALD RAY OSWALT
30. PHILLIP & BRENDA AKERS

LEGEND

- EXISTING PERMIT BOUNDARY
- SLURRY IMPOUNDMENT
- SEDIMENT PONDS, FRESHWATER IMPOUNDMENTS
- MINE SHAFTS
- 013 NPDES MONITORING POINT
- PROPERTY OWNER
- BUILDING
- SECTION LINE
- 1/4 – 1/4 LINE
- SURFACE OWNERSHIP DIVIDE OTHER THAN QUARTER/QUARTER LINE
- PERENNIAL STREAM
- INTERMITTENT STREAM
- RAILROAD
- PUBLIC ROAD
- SECONDARY ROAD
- POWER LINE

JIM WALTER RESOURCES, INC.

MINE #7 P-3247

PERMIT RENEWAL MAP 2 OF 2

REVISION

NO.	DATE	NATURE OF REVISION
22	10/29/08	Shafts 7-13 and 7-14
23	5/1/09	Dewatering well site
24	7/9/09	Sediment Basin 014
25	7/20/10	Shaft 7-15 and road
26	5/25/11	Shaft 7-14A and road
27	8/15/11	Withdrawn
28	11/16/12	Shaft 7-16 and Sediment Basin 015

Revision 29 area located in:

SE/SW of Section 10 Township 19 South, Range 7 West
NW/NW of Section 15 Township 19 South, Range 7 West
SW/SW of Section 16 Township 19 South, Range 7 West
NW/NW, SW/NW of Section 21 Township 19 South, Range 7 West
SE/NE, NE/SE of Section 20 Township 19 South, Range 7 West
in TUSCALOOSA COUNTY, ALABAMA

Located on Quad Maps: Abernant, Brookwood, Burchfield, and Oak Grove

Jim Walter resources, inc.

ENVIRONMENTAL ENGINEERING DEPARTMENT
P.O. BOX 133
BROOKWOOD, ALABAMA 35444

TELEPHONE: (205) 554-6297

Release Date: 11/17/2012	Comments:
Scale: 1"=1000'	Permit Renewal Map 2 of 2
Drawing No.:	
Revision No.:	
Drawn By: Jeff Stricklin	