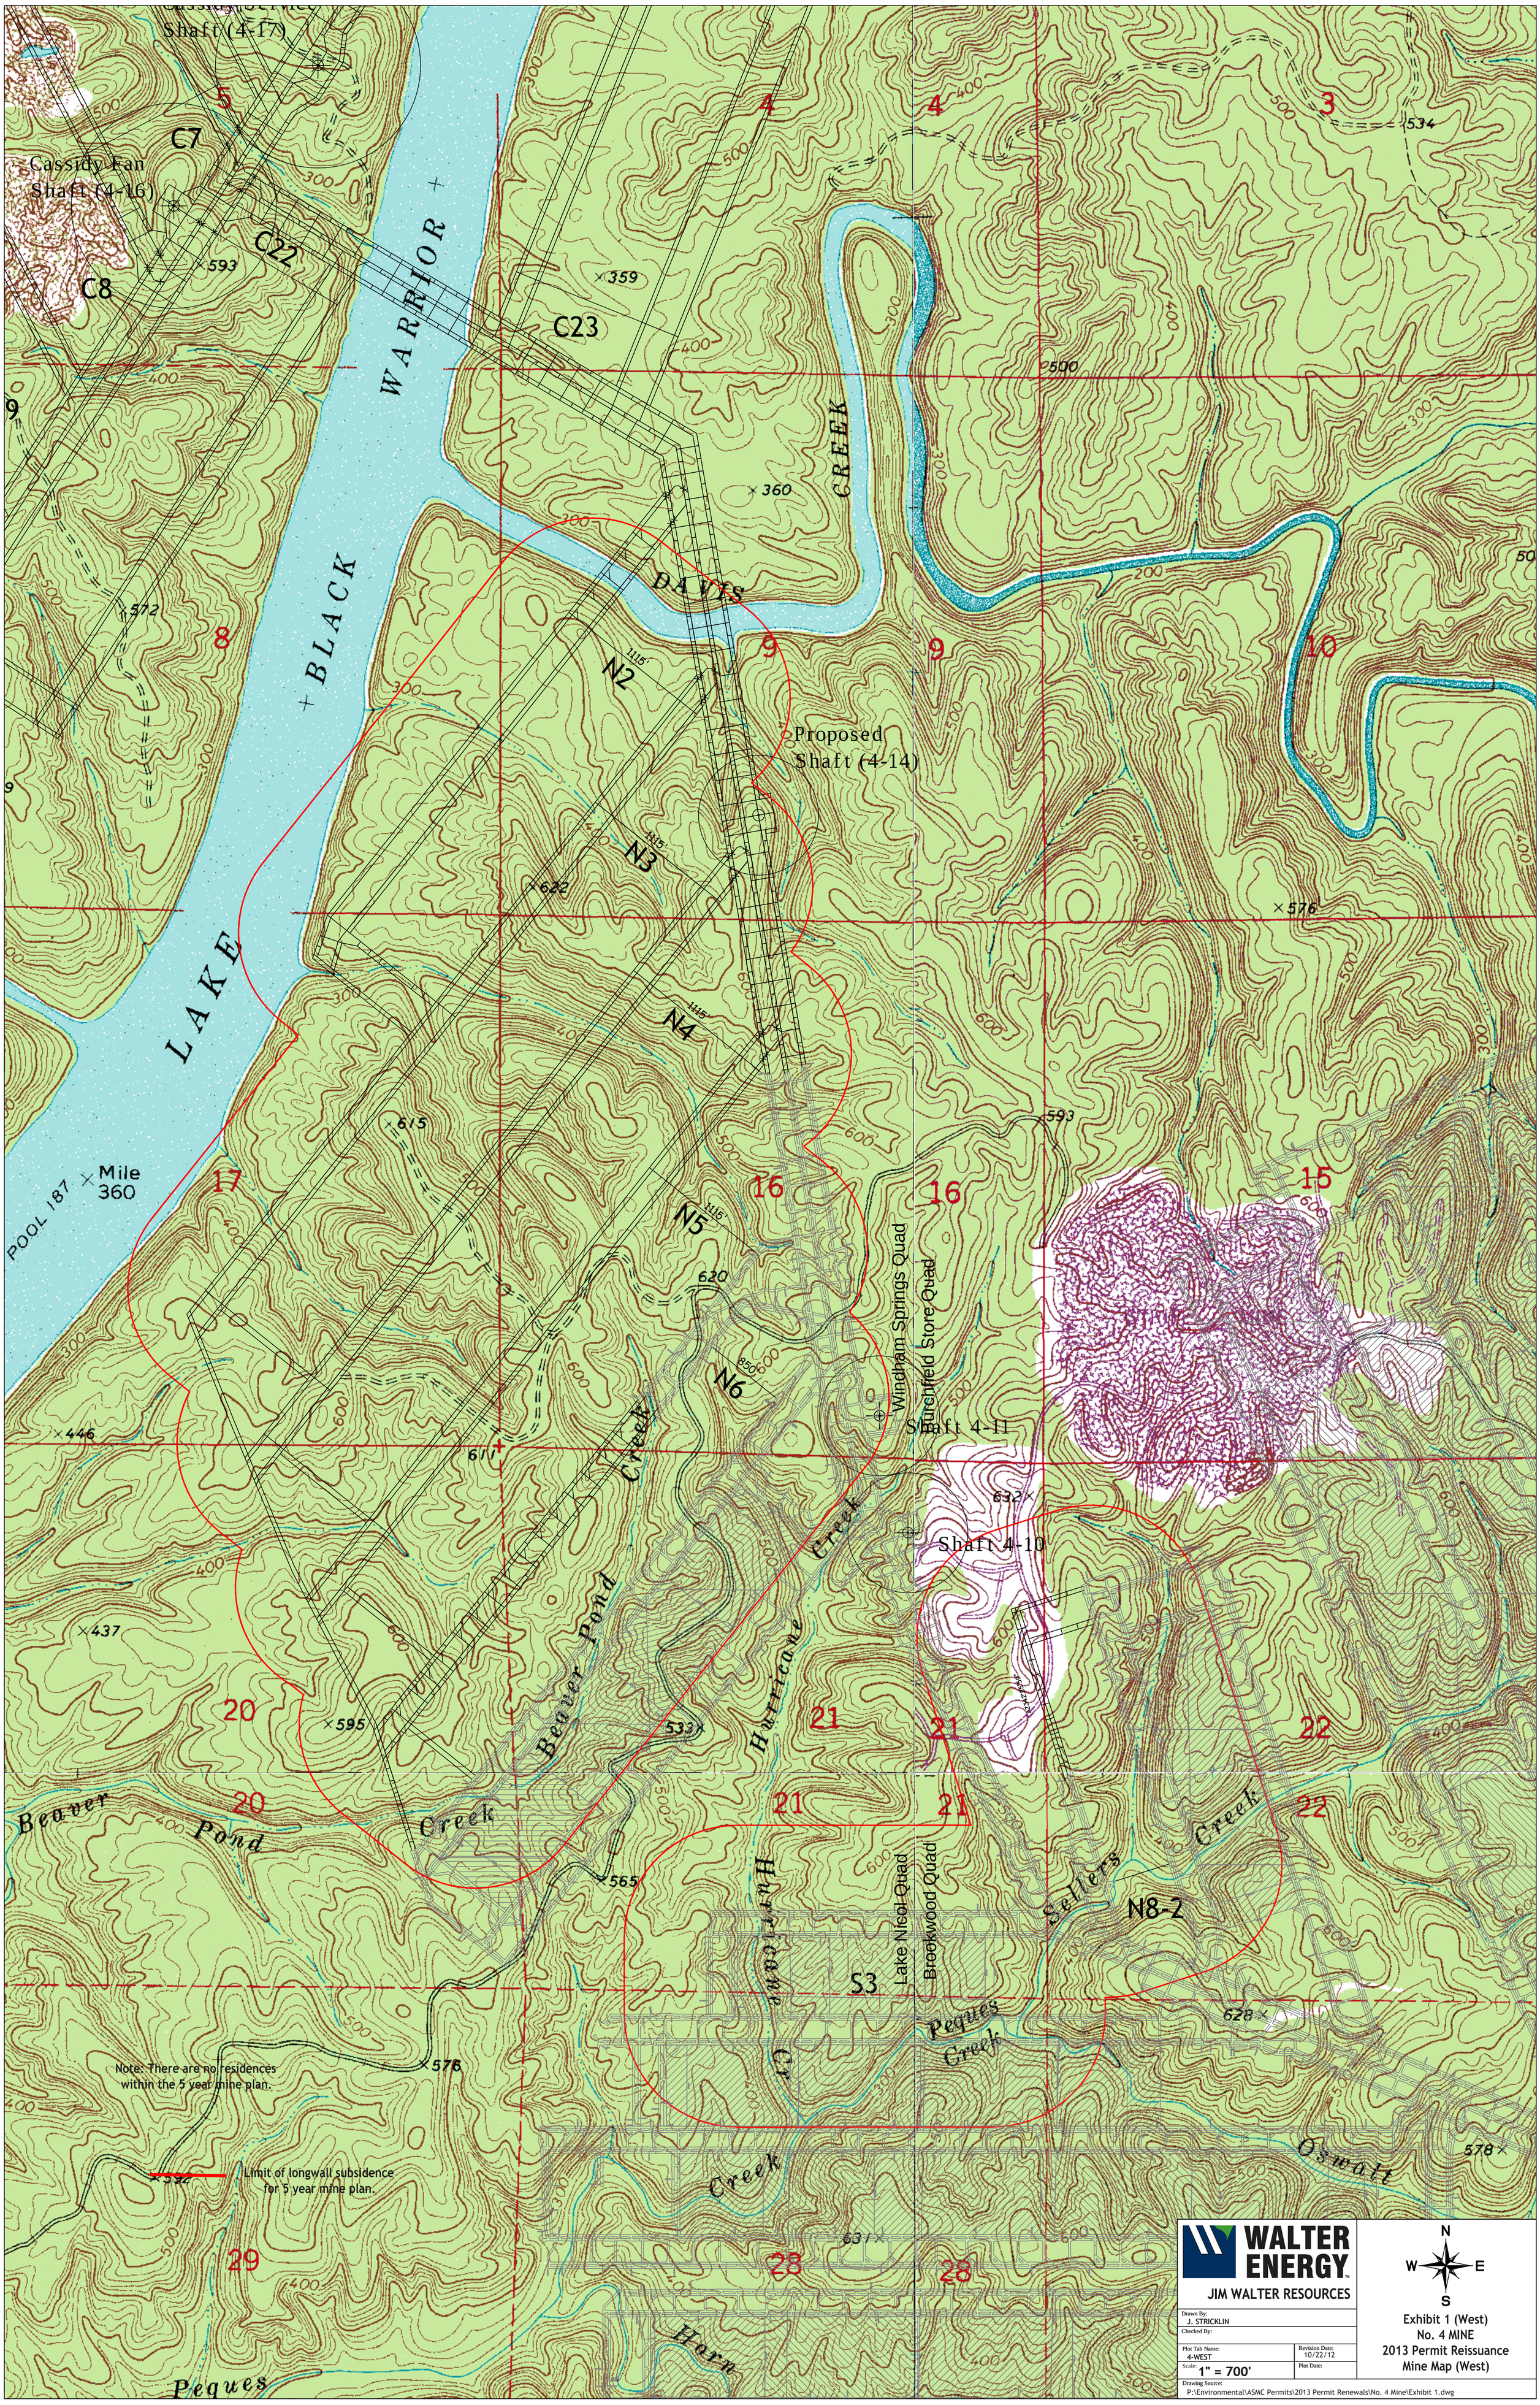
Cassidy Service Shaft (4-17)
Cassidy Fan Shaft (4-16)
C7
C8
C22
C23
WARRIOR
BLACK
LAKE
DAVIS
CREEK
N2
N3
N4
N5
N6
N8-2
S3
Proposed Shaft (4-14)
POOL 187
Mile 360
Windham Springs Quad
Sturgeffield Store Quad
Shaft 4-11
Shaft 4-10
Lake Nicol Quad
Brookwood Quad
Beaver Pond Creek
Hurricane Creek
Sellers Creek
Peques Creek
Horn Creek
Oswalt
Note: There are no residences within the 5 year mine plan.
Limit of longwall subsidence for 5 year mine plan.
WALTER ENERGY
JIM WALTER RESOURCES
Drawn By: J. STRICKLIN
Checked By:
Plot Tab Name: 4-WEST
Revision Date: 10/22/12
Scale: 1" = 700'
Plot Date:
Drawing Source: P:\Environmental\ASMC Permits\2013 Permit Renewals\No. 4 Mine\Exhibit 1.dwg
N
W
E
S
Exhibit 1 (West)
No. 4 MINE
2013 Permit Reissuance
Mine Map (West)