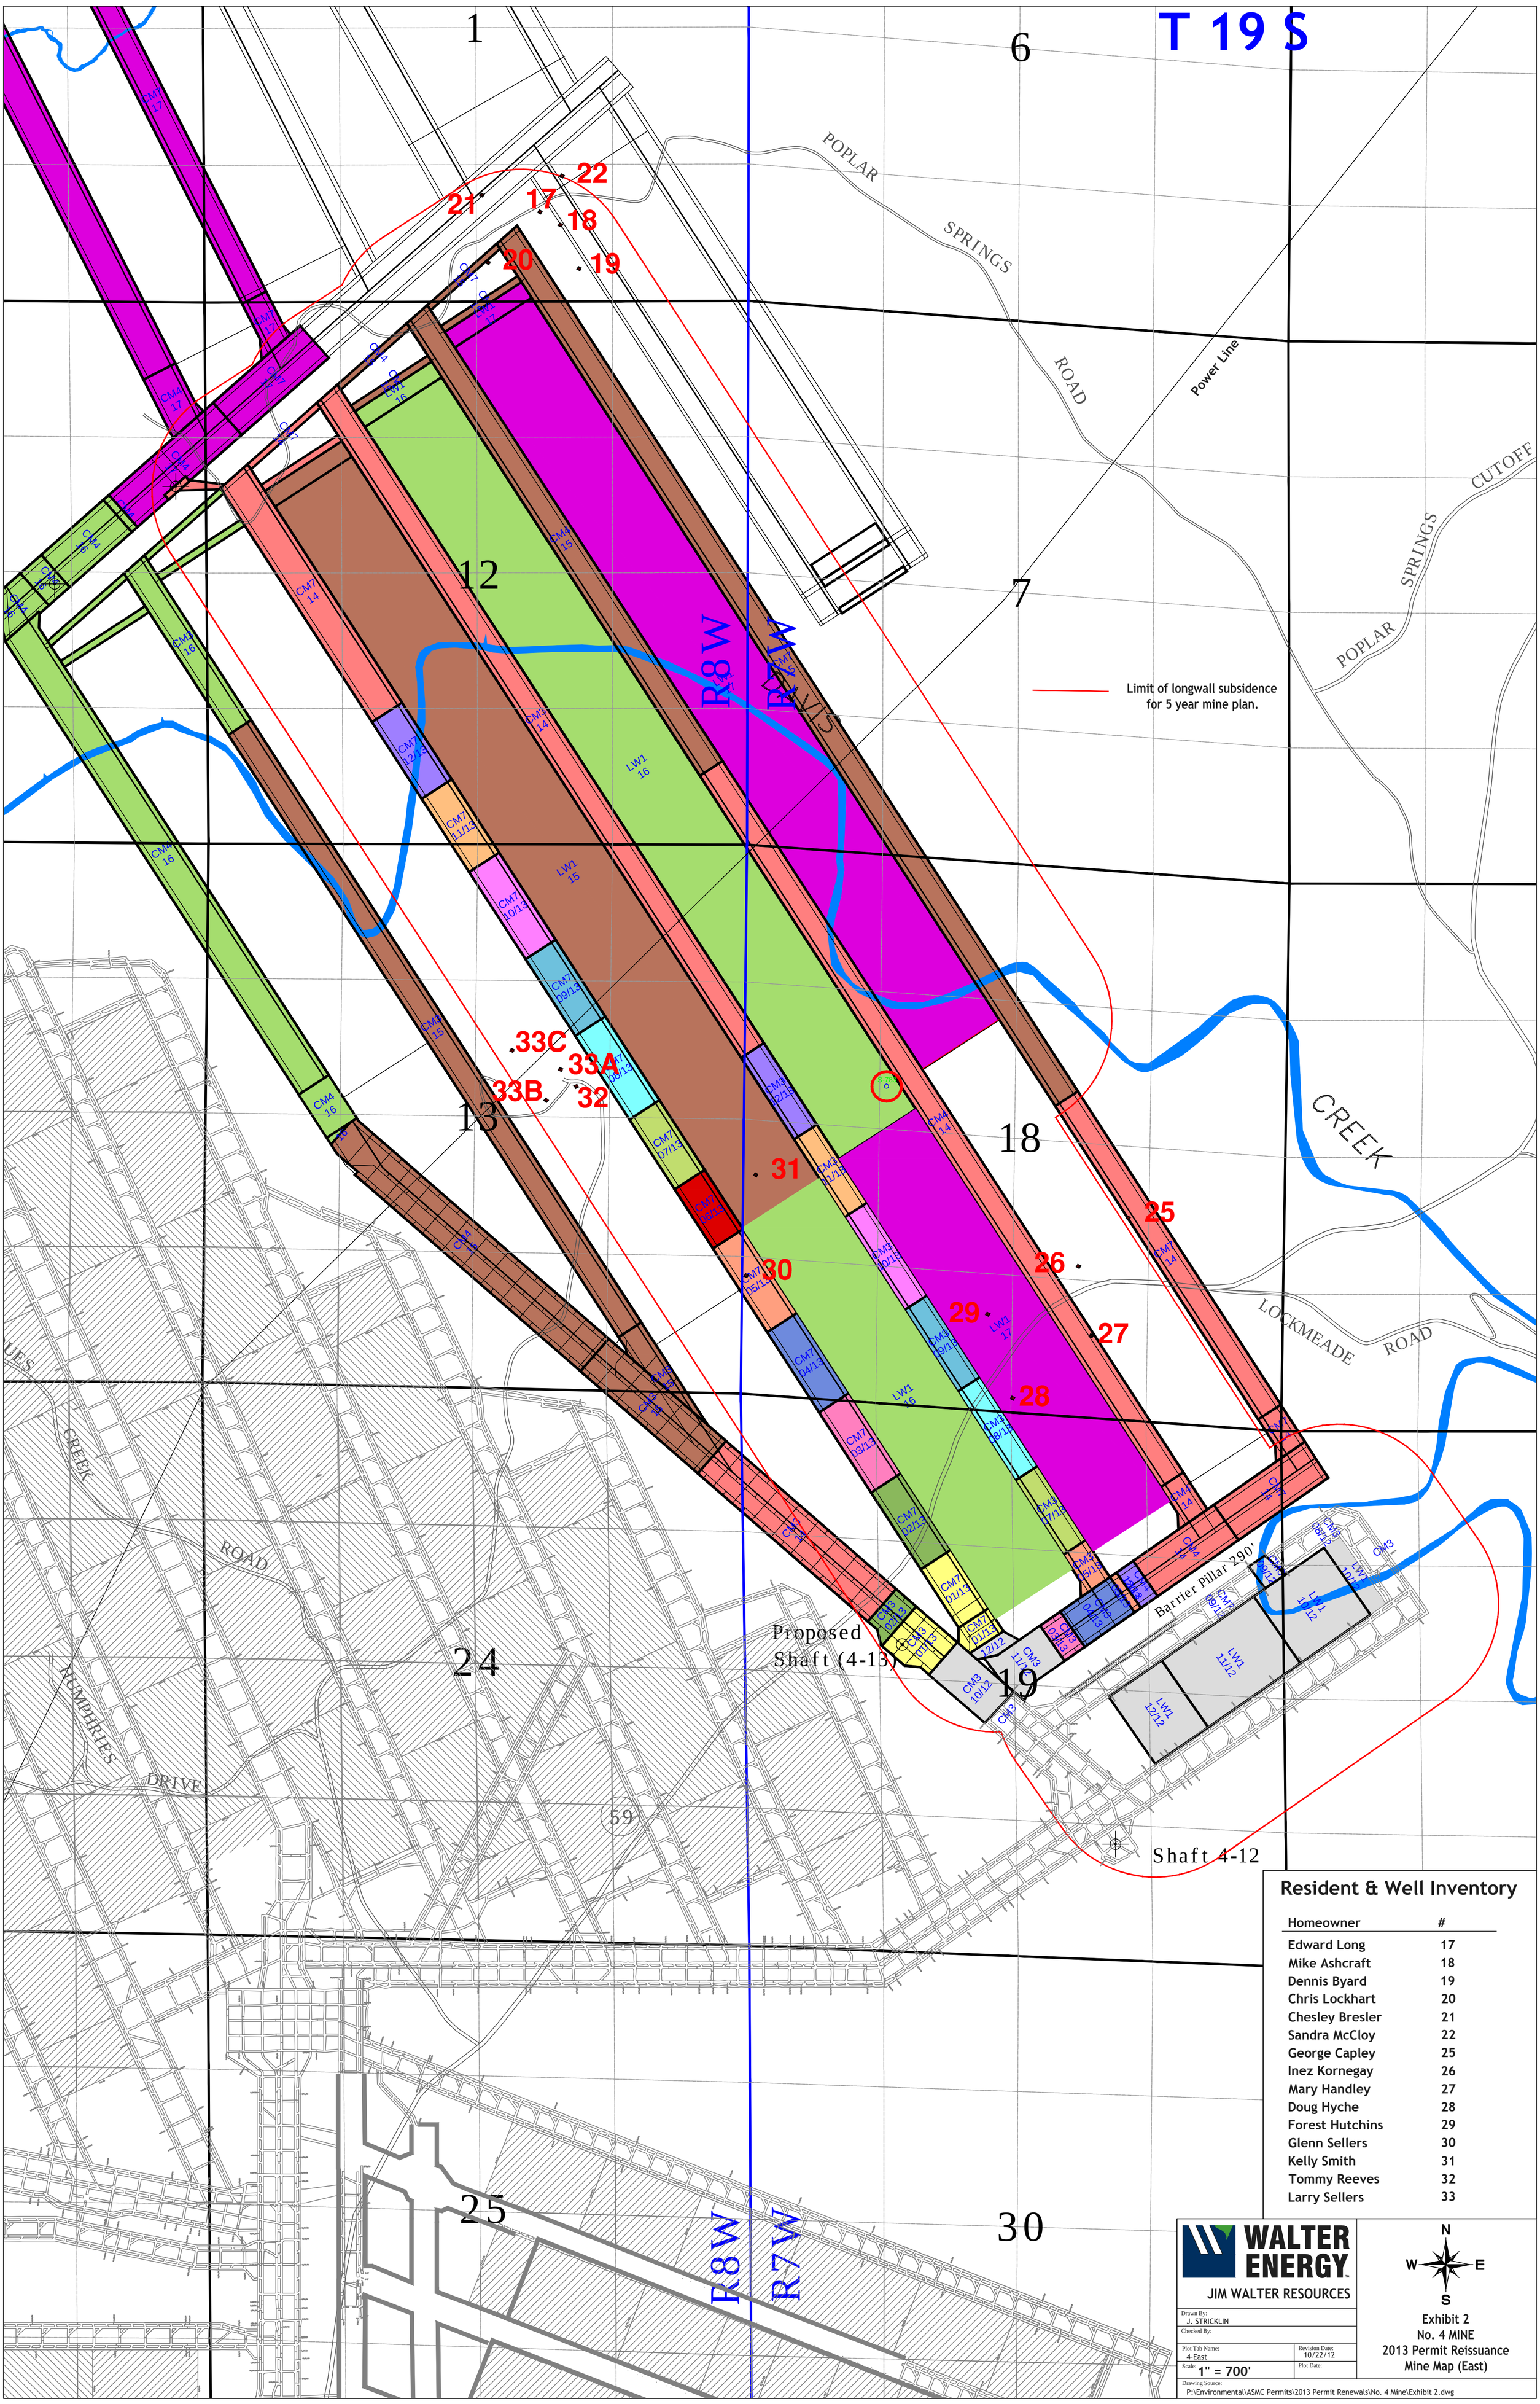

Resident & Well Inventory

Homeowner	#
Edward Long	17
Mike Ashcraft	18
Dennis Byard	19
Chris Lockhart	20
Chesley Bresler	21
Sandra McCloy	22
George Capley	25
Inez Kornegay	26
Mary Handley	27
Doug Hyche	28
Forest Hutchins	29
Glenn Sellers	30
Kelly Smith	31
Tommy Reeves	32
Larry Sellers	33

WALTER ENERGY
JIM WALTER RESOURCES

Drawn By: J. STRICKLIN
Checked By:
Plot Tab Name: 4-East
Revision Date: 10/22/12
Scale: 1" = 700'
Plot Date:
Drawing Source: P:\Environmental\ASMC Permits\2013 Permit Renewals\No. 4 Mine\Exhibit 2.dwg

N W E S

Exhibit 2
No. 4 MINE
2013 Permit Reissuance
Mine Map (East)