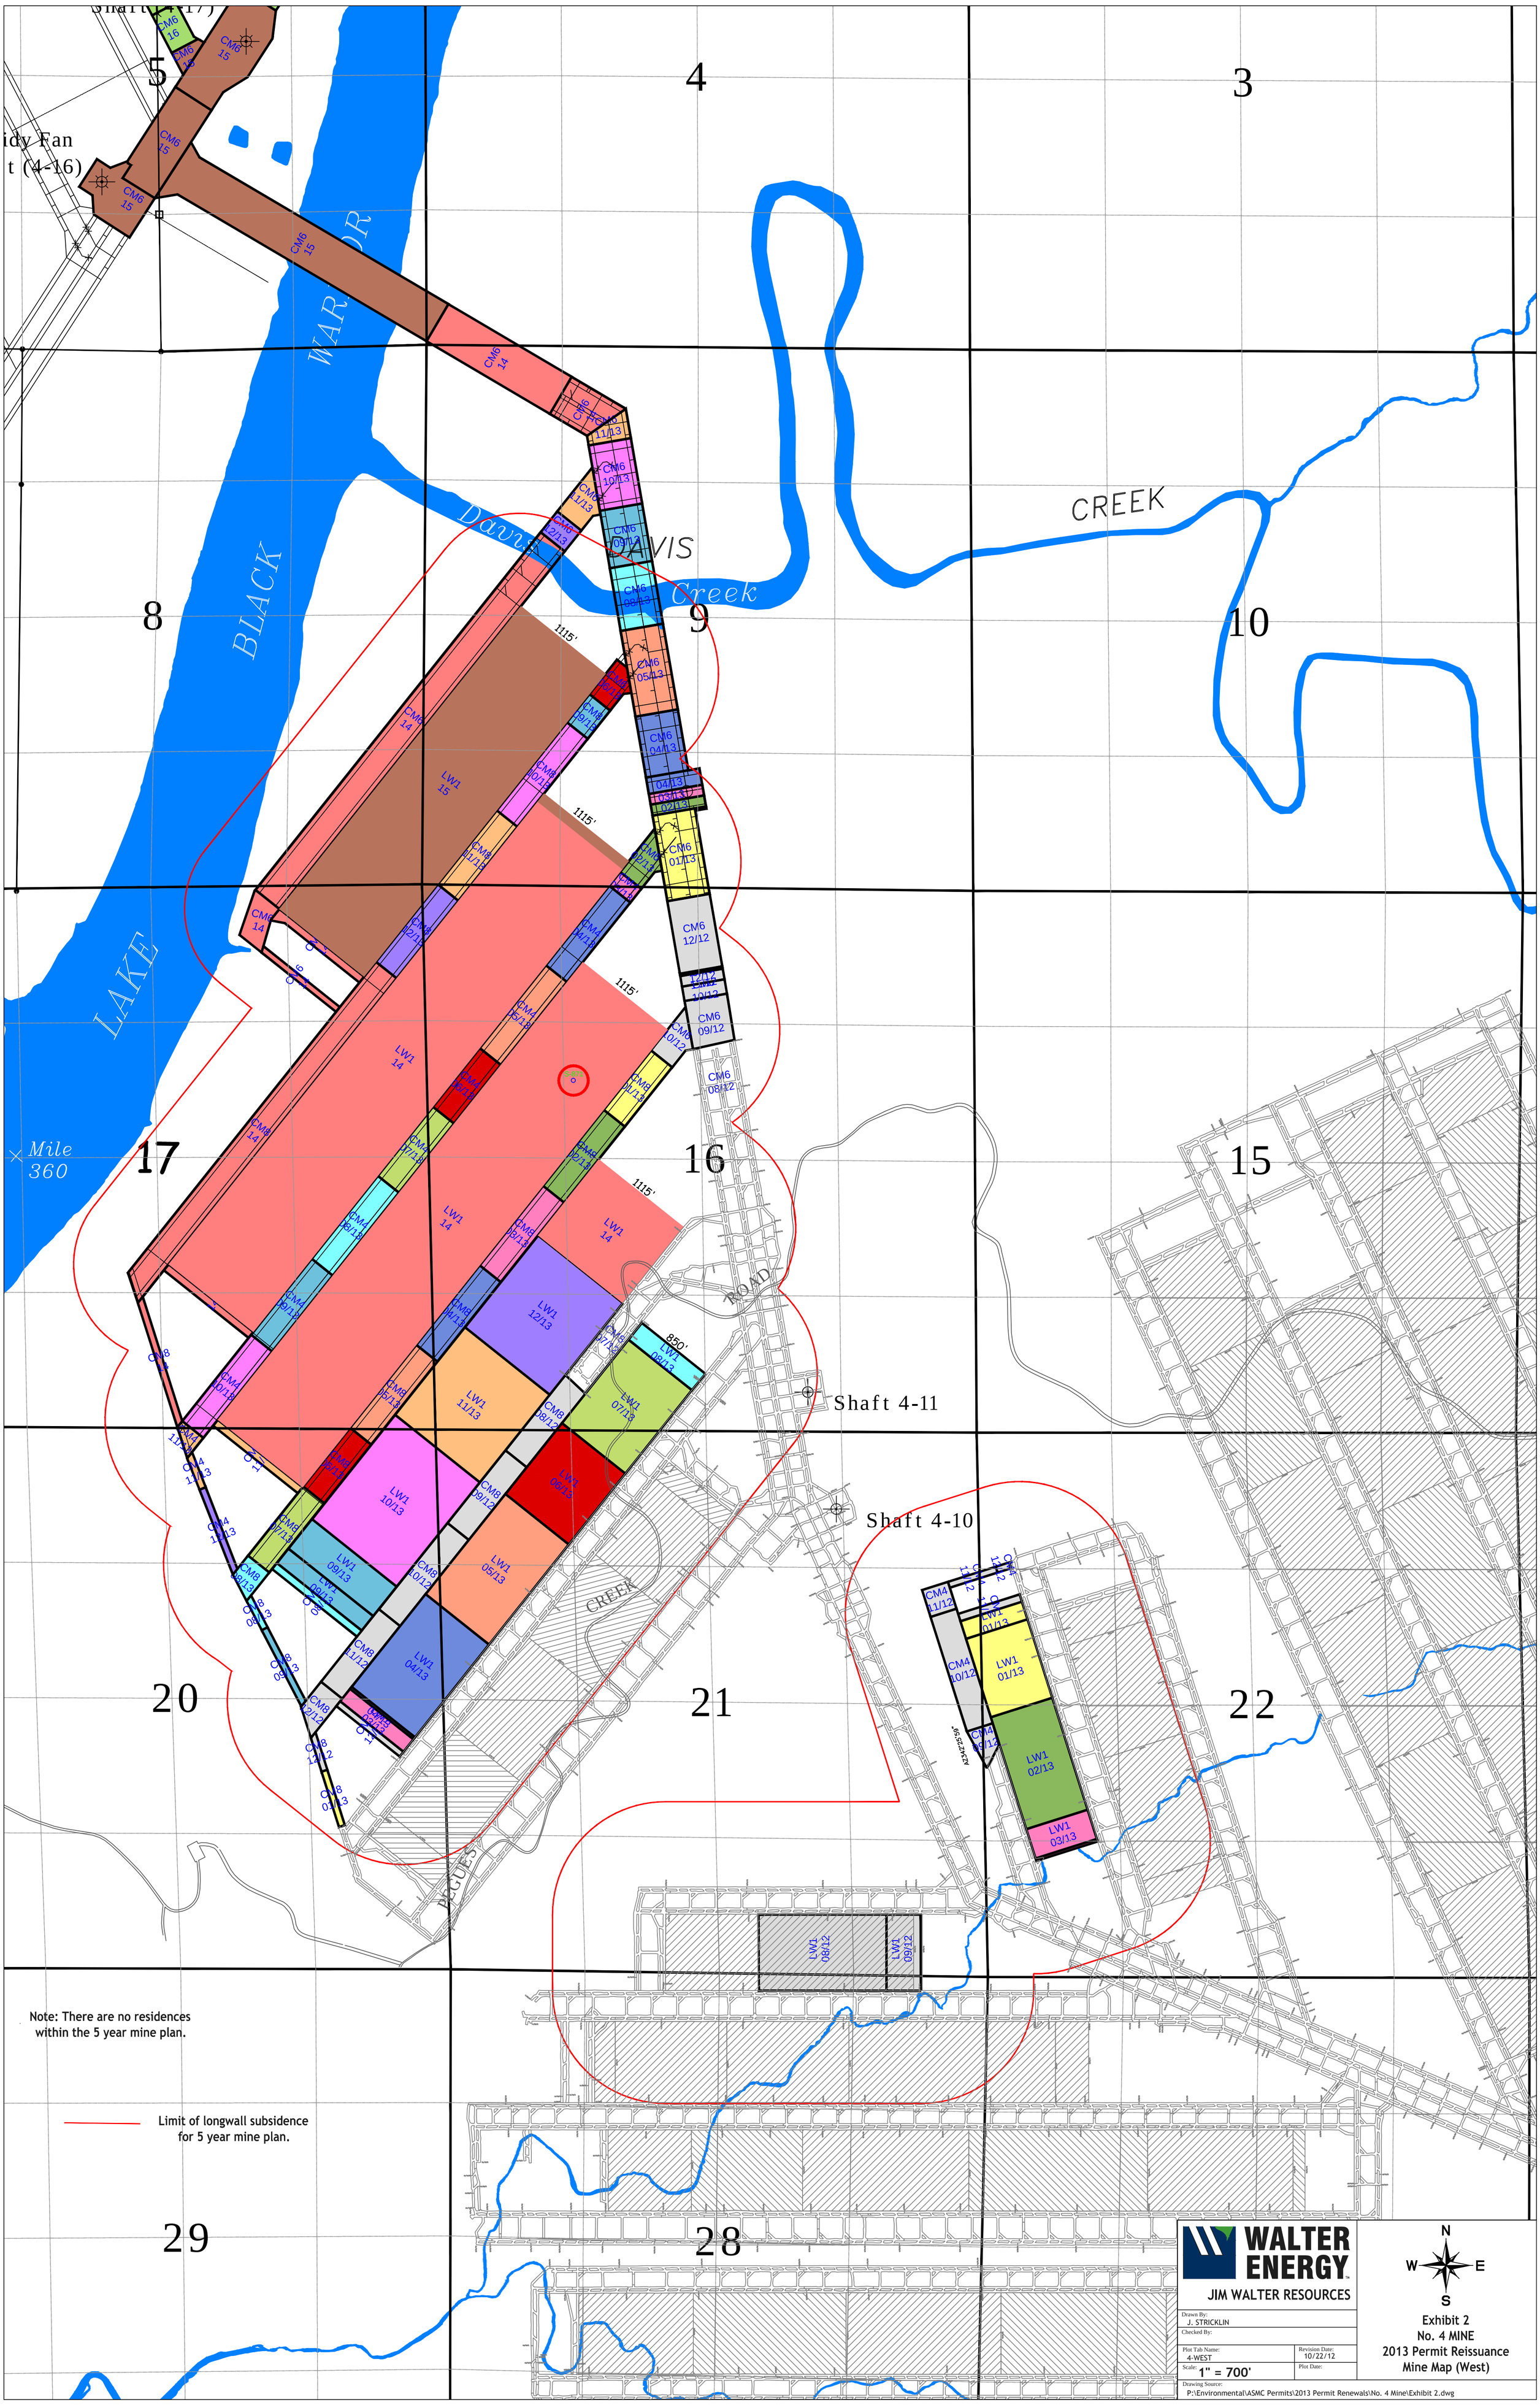

Note: There are no residences within the 5 year mine plan.

Limit of longwall subsidence for 5 year mine plan.

WALTER ENERGY
JIM WALTER RESOURCES

Drawn By: J. STRICKLIN
Checked By:
Plot Tab Name: 4-WEST
Revision Date: 10/22/12
Scale: 1" = 700'
Plot Date:
Drawing Source: P:\Environmental\ASMC Permits\2013 Permit Renewals\No. 4 Mine\Exhibit 2.dwg

N W E S

Exhibit 2
No. 4 MINE
2013 Permit Reissuance
Mine Map (West)