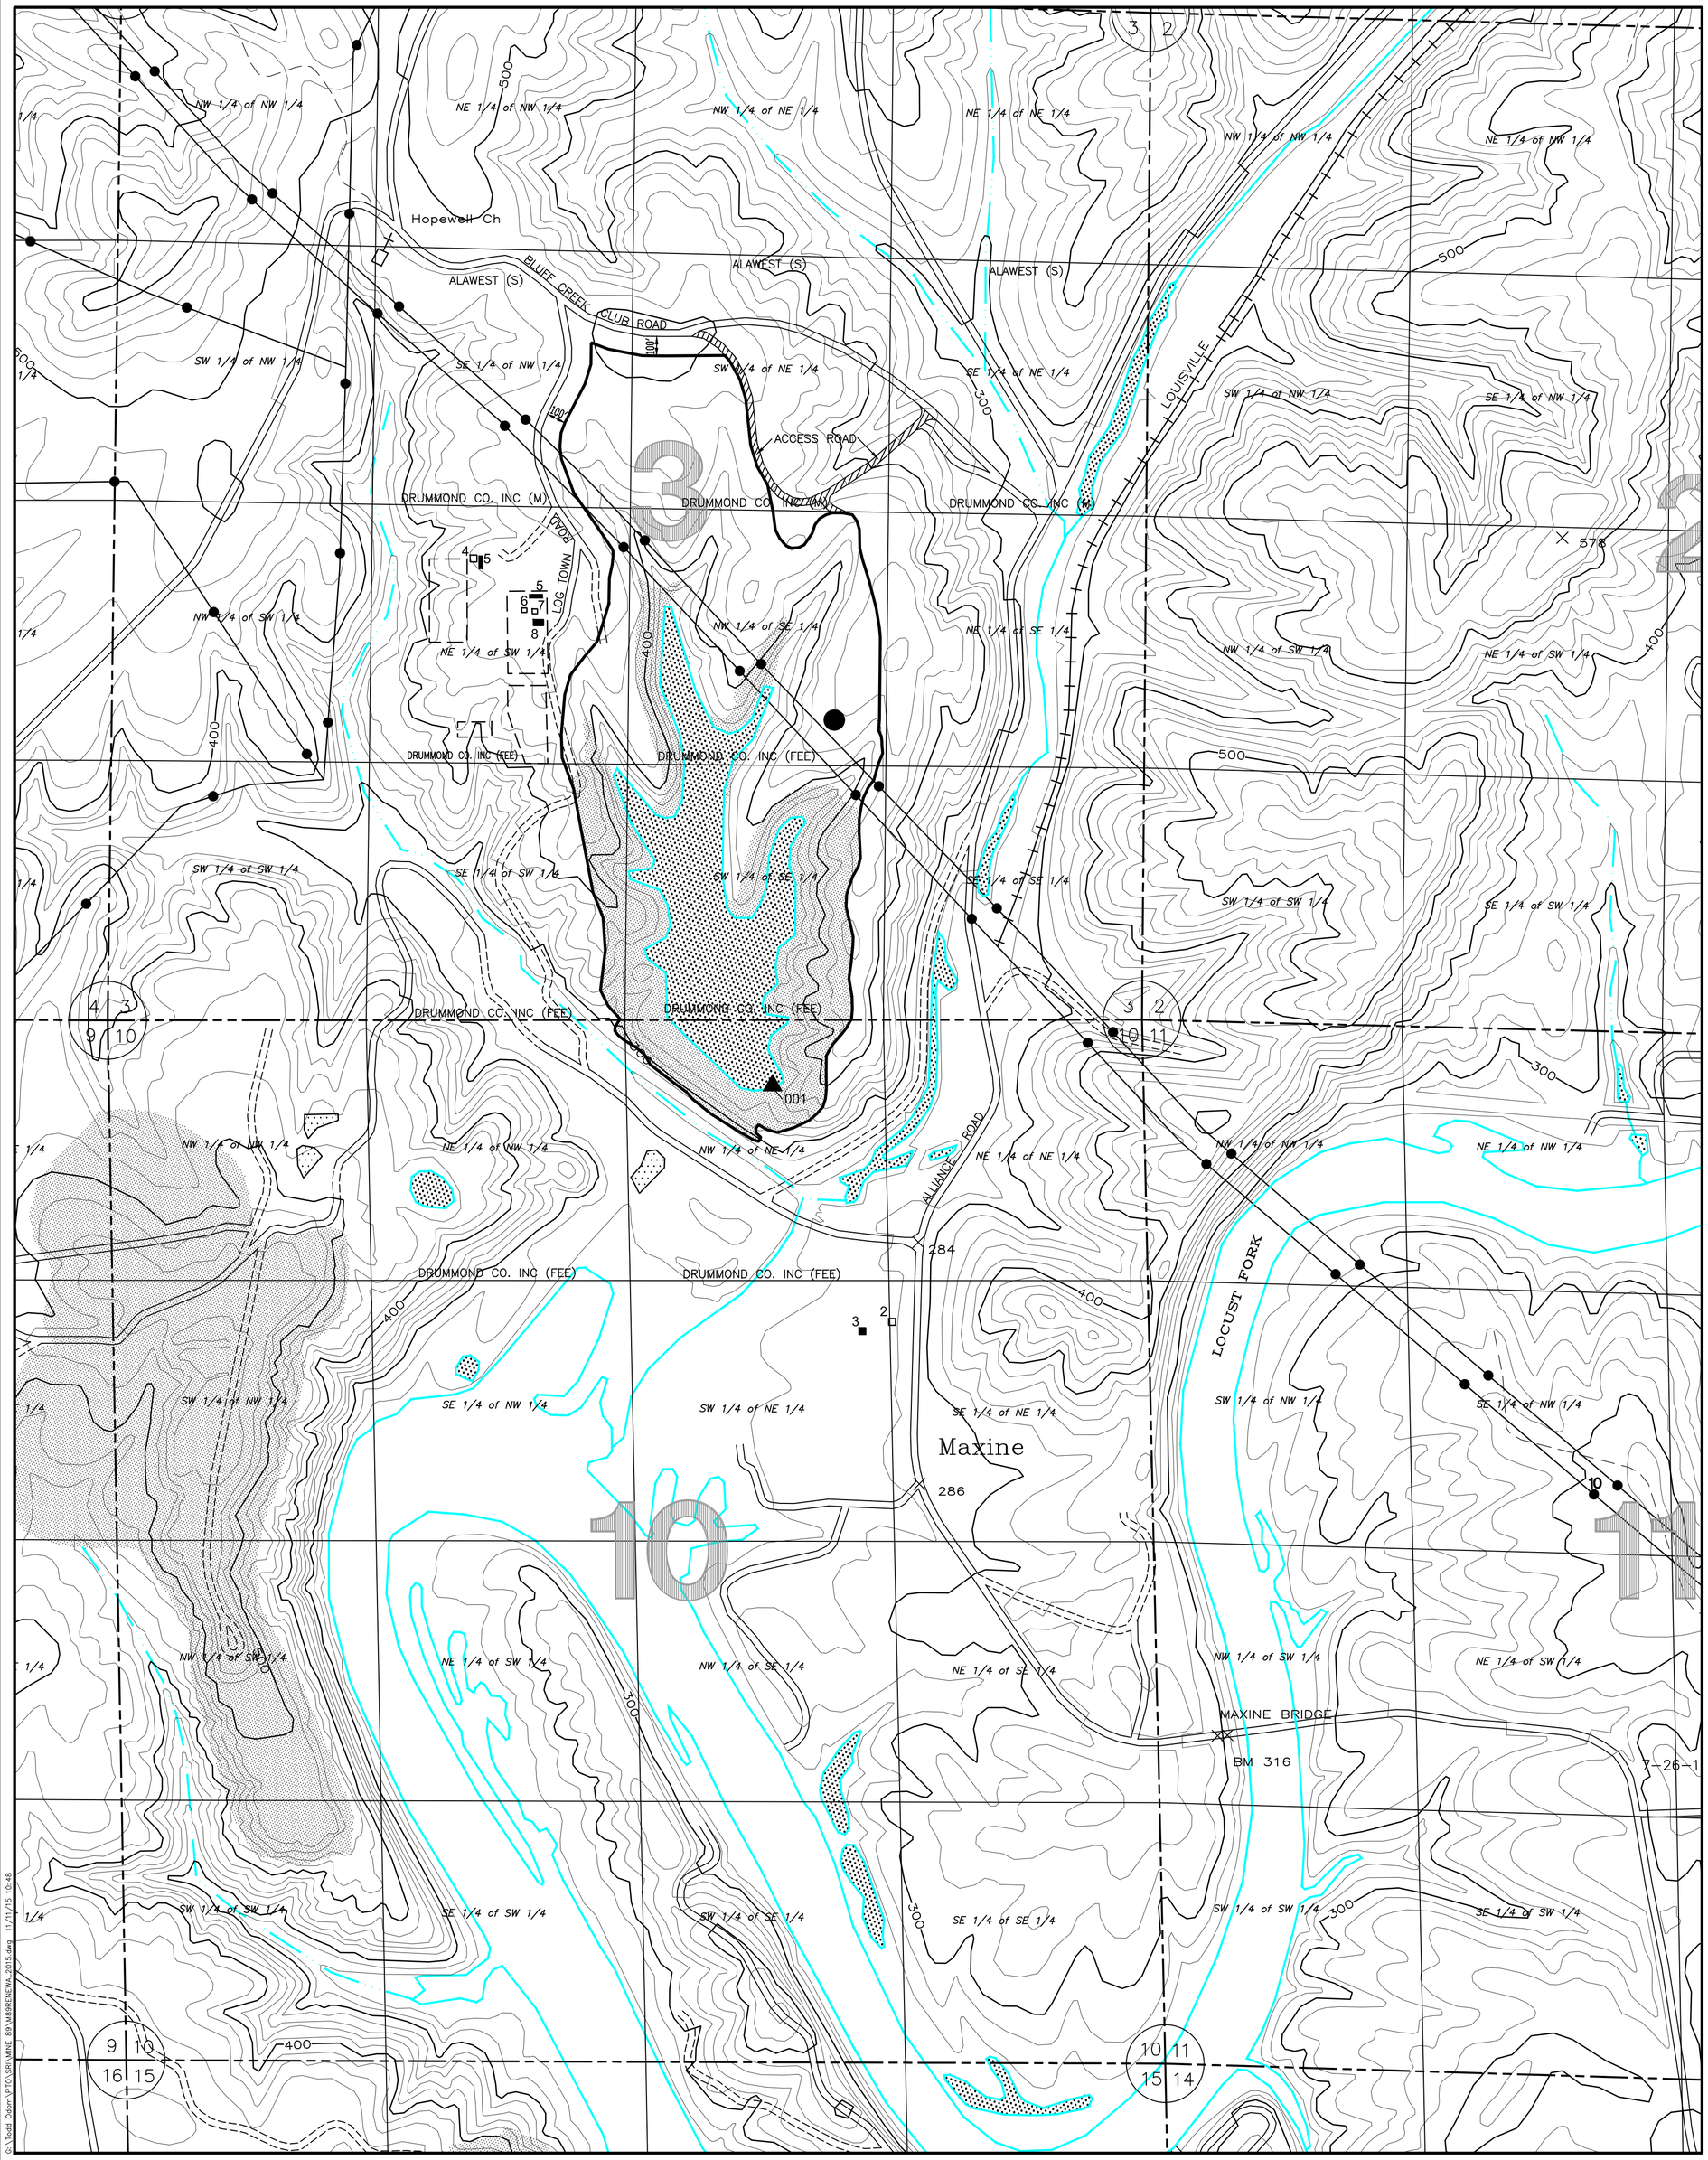

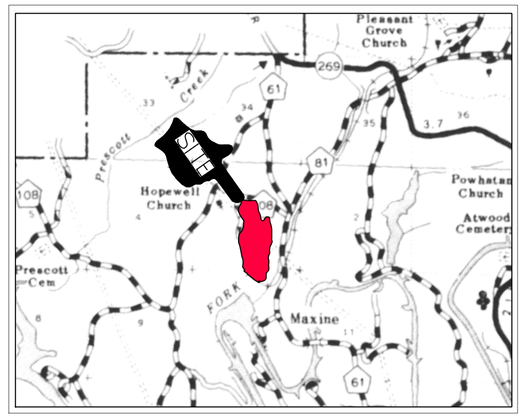

VICINITY MAP
Scale: 1"= 1 Mile

LEGEND

- Permit Boundary
- Previously Mined
- Occupied Dwelling
- Unoccupied Dwelling
- 700 Surface Contour (20' Interval)
- Natural Drainage Course
- Perennial Stream
- Intermittent Stream
- County Road (Paved unless otherwise designated)
- Road (Private unless otherwise shown)
- Primary Haulroad
- Land Hook (Conveys Surface & Mineral Ownership)
- Impounded Water
- Property Line other than Forty Line
- (M) Indicates Mineral Ownership
- (S) Indicates Surface Ownership
- (FEE) Indicates Surface & Mineral Ownership
- Powerline
- Railroad
- 3,8 Frame House
- 5 Mobile Home
- 6,7 Wood Shed
- 2,4 Unoccupied Frame House
- 001 Outfall (Slurry Impoundment Discharge)
- Coal Stockpile, Location Subject to Change
- Church

NOTES

1) No Buildings Within 1000' of Permit Area Other Than Shown.
2) Surface and Mineral Ownership is shown by 1/4–1/4 Section unless otherwise noted.

BOND LEGEND

Permanent Roads	2	Acres
Coal Yard	10	Acres
Office/Parking	10	Acres
Borrow Area	40	Acres
Slurry Pond	62	Acres
Total Permit Area	124	Acres

I hereby certify this map to be true and correct to the best of my knowledge and belief.

L. Wade Keeton
Al. Licensed Eng. No. 17019

DRUMMOND COMPANY, INC.
P.O. BOX 1549 JASPER, AL 35502
205-387-0501 OFFICE

MINE NO. 89
P-3629-01-15-S
2015 PERMIT RENEWAL
SEC. 3 & 10 - R6W. - T17S.
JEFFERSON COUNTY, ALABAMA

DRAWN BY:	HOCUTT	DATE:	11–11–15
DWG. NAME:	M89RENEWAL		
APPROVED BY:	L.W.K.	SCALE:	1" = 500'

PERMIT AREA
Scale: 1"= 500'
Contour Interval = 20'

Base Map – Gilmore Alabama United States Geological Survey Quadrangle Map.

G:\Todd Odom\PTO\SR\MINE 89\M89RENEWAL2015.dwg 11/11/15 10:48