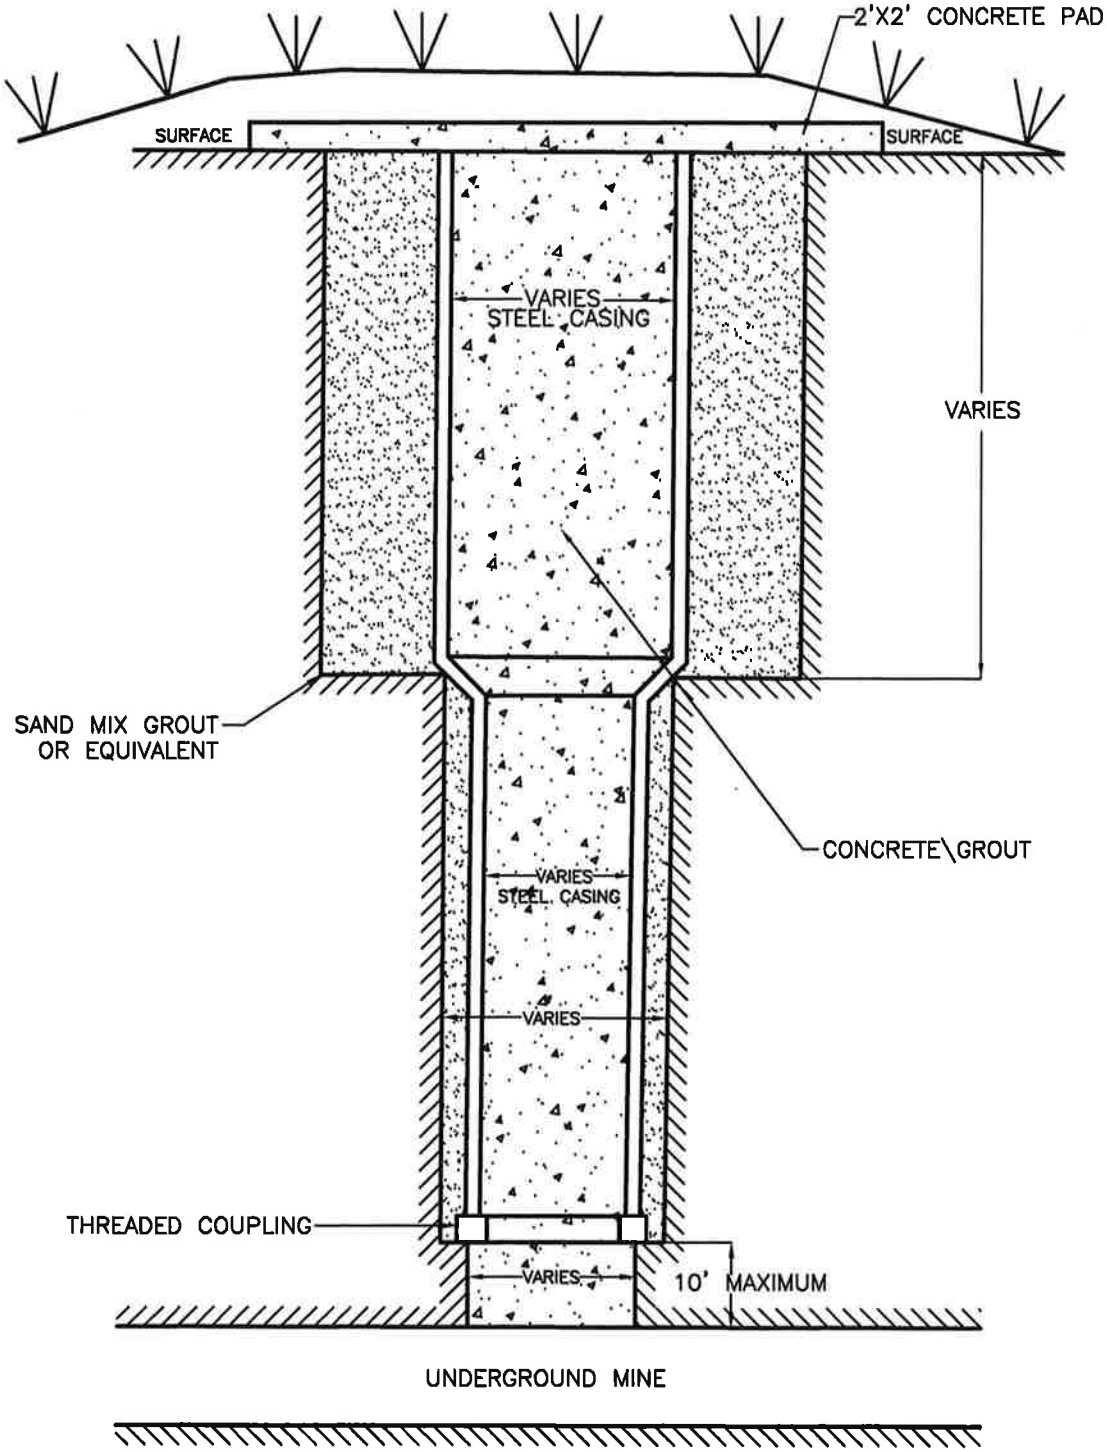

DRUMMOND COMPANY, INC.
P.O. BOX 1549 JASPER, AL 35502

Shoal Creek Mine
Revision 24
Addendum to Attachement 3.9
GOB Well Removal Typical

DRAWN BY: P.T.O. DWG. NAME: DCSCR24WWTYP	DATE: 10-25-11
APPROVED BY: S.W.	SCALE: NONE

G:\Todd Odom\PTO\SW\DCSCR24WWTYP.dwg 11/03/11 08:38