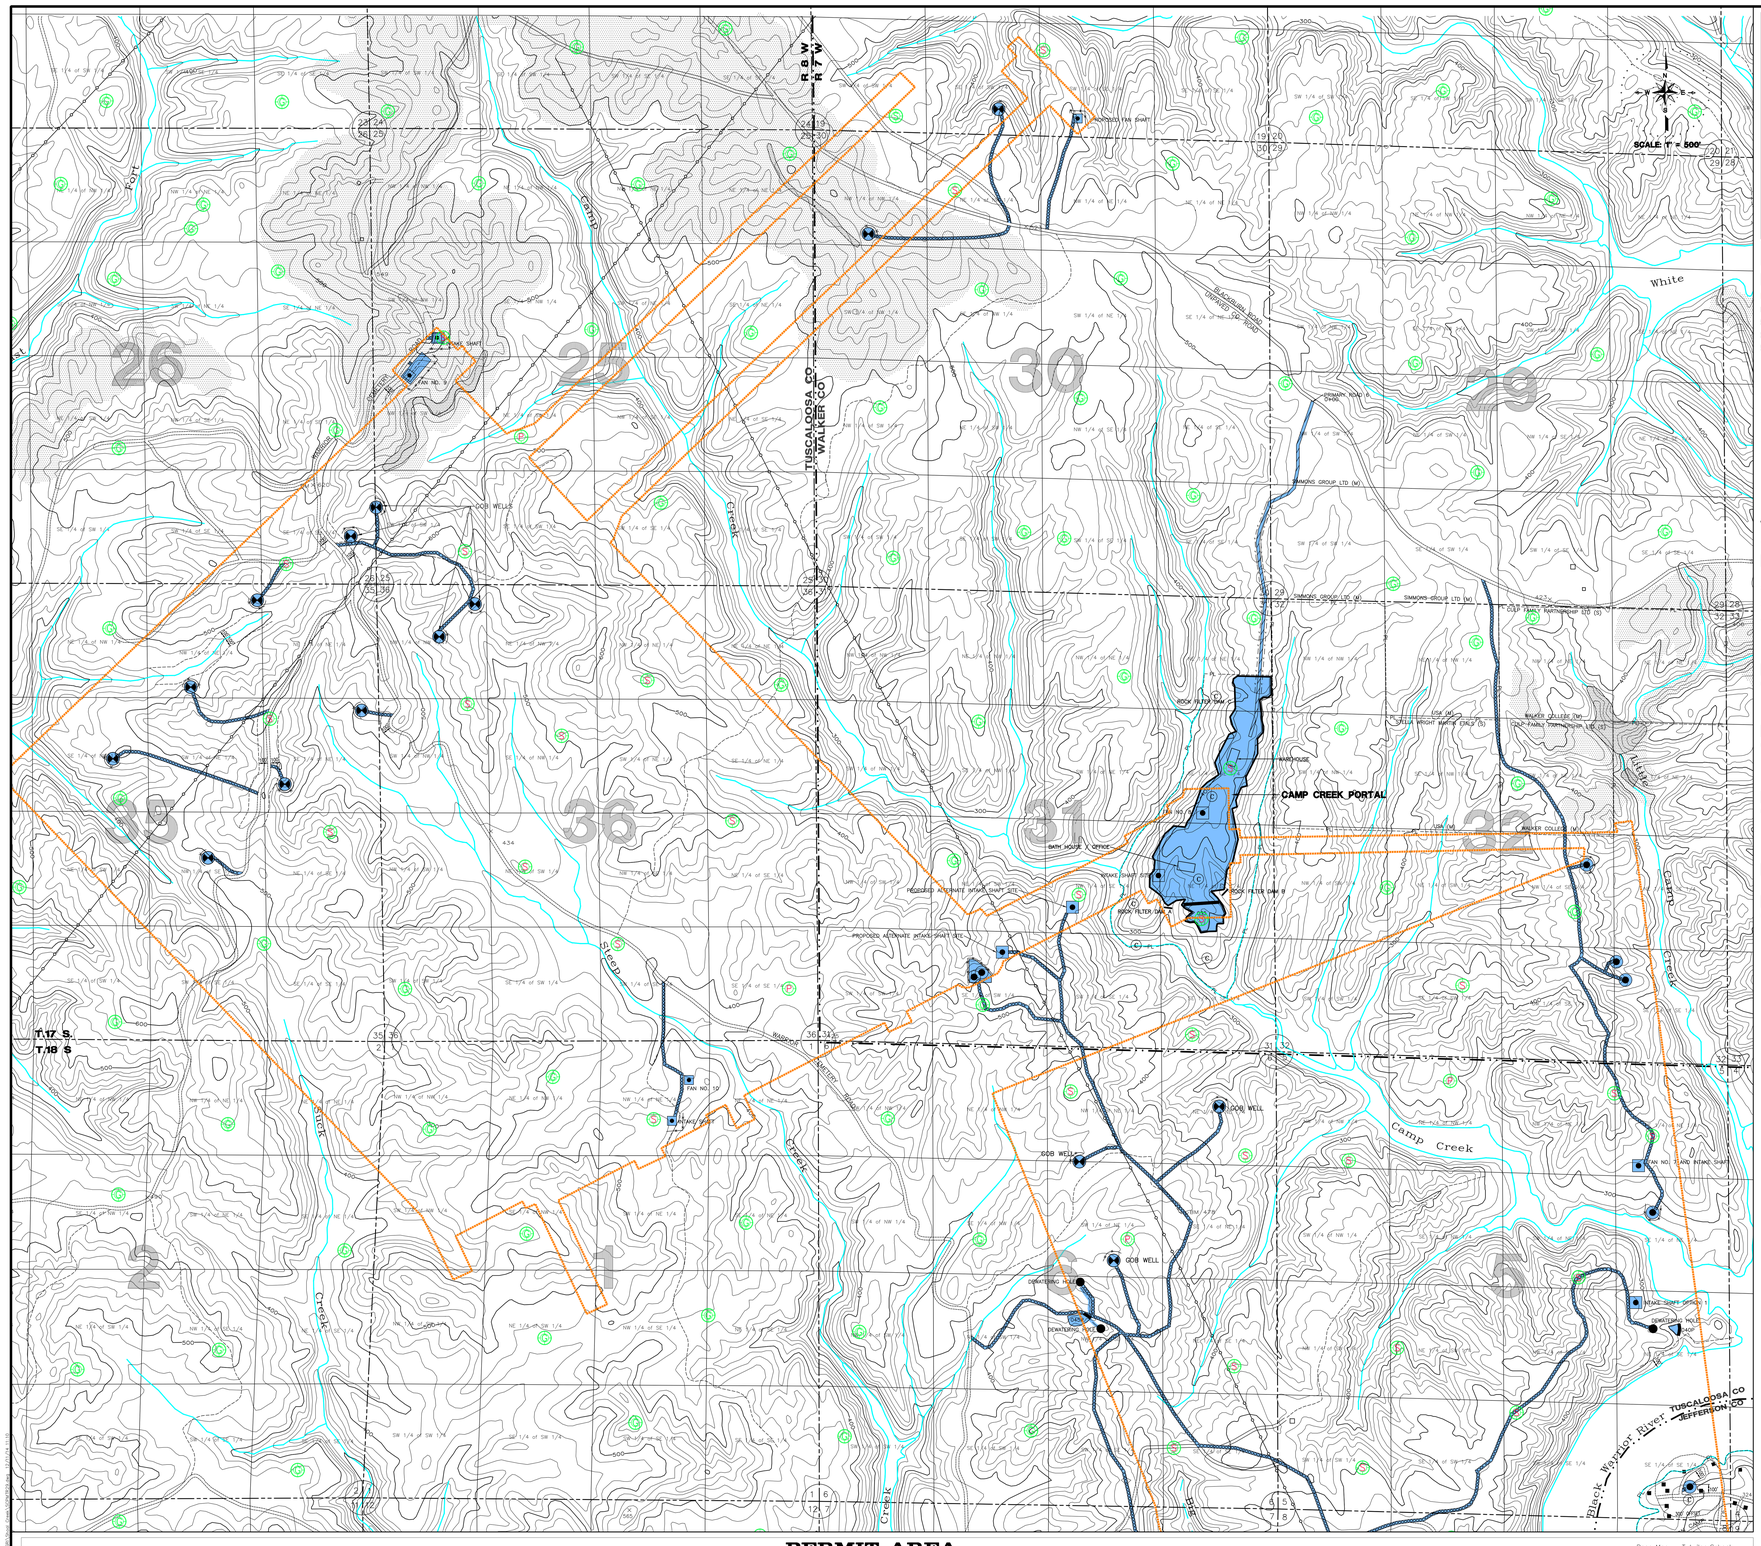

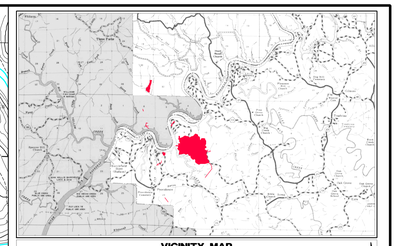

VICINITY MAP
Scale: 1"= 2 Miles

LEGEND

- PERMIT BOUNDARY
- PRIMARY HAULROAD
- ANCILLARY HAULROAD
- PREVIOUSLY SURFACE MINED BY OTHERS
- TOP SOIL
- PERENNIAL STREAM
- INTERMITTENT STREAM
- NATURAL DRAINAGE COURSE
- ROAD SIDE DITCH
- DIVERSION
- COUNTY ROAD (PAVED UNLESS OTHERWISE DESIGNATED)
- ROAD (PRIVATE UNLESS OTHERWISE SHOWN)
- PROPERTY LINE OTHER THAN FORTY LINE
- CURRENT EXTENT OF UNDERGROUND WORKINGS
- OVERHEAD UTILITY
- RAILROAD
- SILT FENCE
- STREAM BUFFER ZONE
- PUMP LINE
- P-3318
- COUNTY LINE
- CONVEYOR
- STOCKPILE
- IMPOUNDED WATER
- SEDIMENT BASIN
- GAS WELL
- SEALED GAS WELL
- PLUGGED GAS WELL
- OCCUPIED DWELLING
- UNOCCUPIED DWELLING
- SURFACE CONTOUR
- CEMETERY
- (M) INDICATES MINERAL OWNERSHIP
- (S) INDICATES SURFACE OWNERSHIP
- SLOPE MEASUREMENTS
- SHAFT
- BOREHOLE
- DEWATERING HOLE
- GOB WELL
- MONITORING WELL
- OWNERSHIP
- LAND HOOK

NOTES

1) NO BUILDINGS WITHIN 1000' OF PERMIT AREA OTHER THAN SHOWN.
2) SURFACE AND MINERAL OWNERSHIP IS SHOWN BY 1/4=1/4 SECTION UNLESS OTHERWISE NOTED.
3) NO TOPSOIL STOCKPILES ARE SHOWN DUE TO A REQUEST FOR A TOPSOIL VARIANCE.
4) THIS SITE IS WITHIN THE WALKER, TUSCALOOSA & JEFFERSON COUNTIES SHERIFF'S JURISDICTION.

OWNERSHIP LEGEND

ALL PROPERTY WITHIN AND ADJACENT THE PERMIT BOUNDARY IS SMF BIRMINGHAM LLC (S) RIGS (M) EXCEPT WHERE NOTED.

- (A) THE INDUSTRIAL DEVELOPMENT BOARD OF THE TOWN OF WEST JEFFERSON (S) RIGS (M)
- (B) RIGS LAND AND MINERAL LTD. LP (FEE)
- (C) DRUMMOND COMPANY, INC. (S) RIGS (M)
- (D) VALLEY CREEK LAND AND TIMBER LLC

NATURE OF REVISION R-25

Add 5.0 Acres for Borehole Sites and Access Roads. No. 3 and No. 4) To Increment No 1.

– Disturb within the 100' Setback to Big Bend Trail SE/NE Sec. 8 and the SW/NW Sec. 9 T18S, R7W and Nancy Ann Bend Road Sec. 5 T18S R7W.

NATURE OF REVISION R-26

Add 32.0 Incidental Acres for Borrow Area & Cover Material.

– Update the Drainage Control Plan to Modify Basin 019.

– Update the Surface Ownership in Sections 3, 9, 10, & 15, Township 18 South, Range 7 West, Jefferson County, Alabama.

NATURE OF REVISION R-27

Add 8.0 Incidental Acres for Gob Well Sites and Access Roads.

– A Request for Exemption of Rule 880X-10D-.13(3) for Areas Within the SE/SW of Section 18, NW/NW of Section 30, Township 17 South, Range 7 West Walker County, Alabama and the NW/NE, NE/NE, SE/NE, NW/SE, SE/NW, of Section 35, Township 17 South, Range 8 West Tuscaloosa County, Alabama.

NATURE OF REVISION R-28

– Update Drainage Control Plan Through the Re-Evaluation of Basin 019.

NATURE OF REVISION R-29

Add 405.0 Incidental Acres for New Increment No. 2 (128 Acres for Proposed Slurry Impoundment 2, 270 Acres for Borrow Area and Cover Material, 2.0 Acres for Proposed Basin 068, 2.0 Acres for Ancillary Roads and 3.0 Acres for Proposed Slurry Pipeline).

– Update the Surface Property Ownership.

POST R-29 BOND LEGEND

Area bonded under Increment No. 1, 1,051 Acres
- 24.0 Acres Coal Stockpiles
- 57.0 Acres for Temporary Ponds.
- 73.0 Acres for Shafts, Boreholes & Dewater Holes.
- 68.0 Acres Office Facilities and Roads.
- 71.0 Acres for Fine Refuse Storage.
- 418.0 Acres for Coarse Refuse Storage.
- 445.4 Acres for Borrow Area & Cover Material.
- 15.0 Acres for Gob Wells.

Area bonded under Increment No. 2, 405.0 Acres
- 128.0 Acres for Fine Refuse Storage.
- 270.0 Acres for Borrow Area and Cover Material.
- 2.0 Acres for Basin 068.
- 2.0 Acres for Ancillary Roads.
- 3.0 Acres for Slurry Pipeline.

Total Permit Area 1,456 Acres

Note: All Permitted Acres are Incidental.

I, L. Wade Keeton, a Registered Professional Engineer, hereby certify the foregoing to be a true and correct map to the best of my knowledge and belief.

L. Wade Keeton, P.E. *Date*
AL Reg. #17019

PERMIT AREA
Scale: 1"= 500'
Contour Interval = 20'

Base Map – Tutwiler School, Gilmore, Burchfield Store & Oak Grove Alabama United States Geological Survey Quadrangle Map.

© Used data of USGS, Source: Esri, i-cubed, USDA, USGS, AEX, GeoEye, Getmapping, Aerogrid, IGN, IGP, swisstopo, and the GIS User Community

DRUMMOND COMPANY, INC.
P.O. BOX 1549 JASPER, AL 35502
205-387-0501 OFFICE

drawn by:	HOCUTT	job number:	–
checked by:	W.K.M.	initial date:	–
scale:	1"=500'	f.b./page:	–
diskette no:	–	dwg name:	SCPMTR29
rev no./date:	–	rev no./date:	12-16-14

MAP LOCATOR

PERMIT AND VICINITY MAP
SHOAL CREEK MINE
P-3666/REVISION R-29
MAP 1 OF 2 PERMIT MAP
Part of Sections 2, 3, 5, 6, 7, 8, 9, 10, 11, 14, 15, 16, 17, 20, 21, 22, 23, 27, 28 & 29 Township 18 South, Range 7 West
Part of Sections 19, 29, 30, 31, & 32 Township 17 South, Range 7 West
Part of Sections 25, 26, 35 & 36 Township 17 South, Range 8 West
Part of Section 1 Township 18 South, Range 8 West
Jefferson, Tuscaloosa & Walker Counties, Alabama