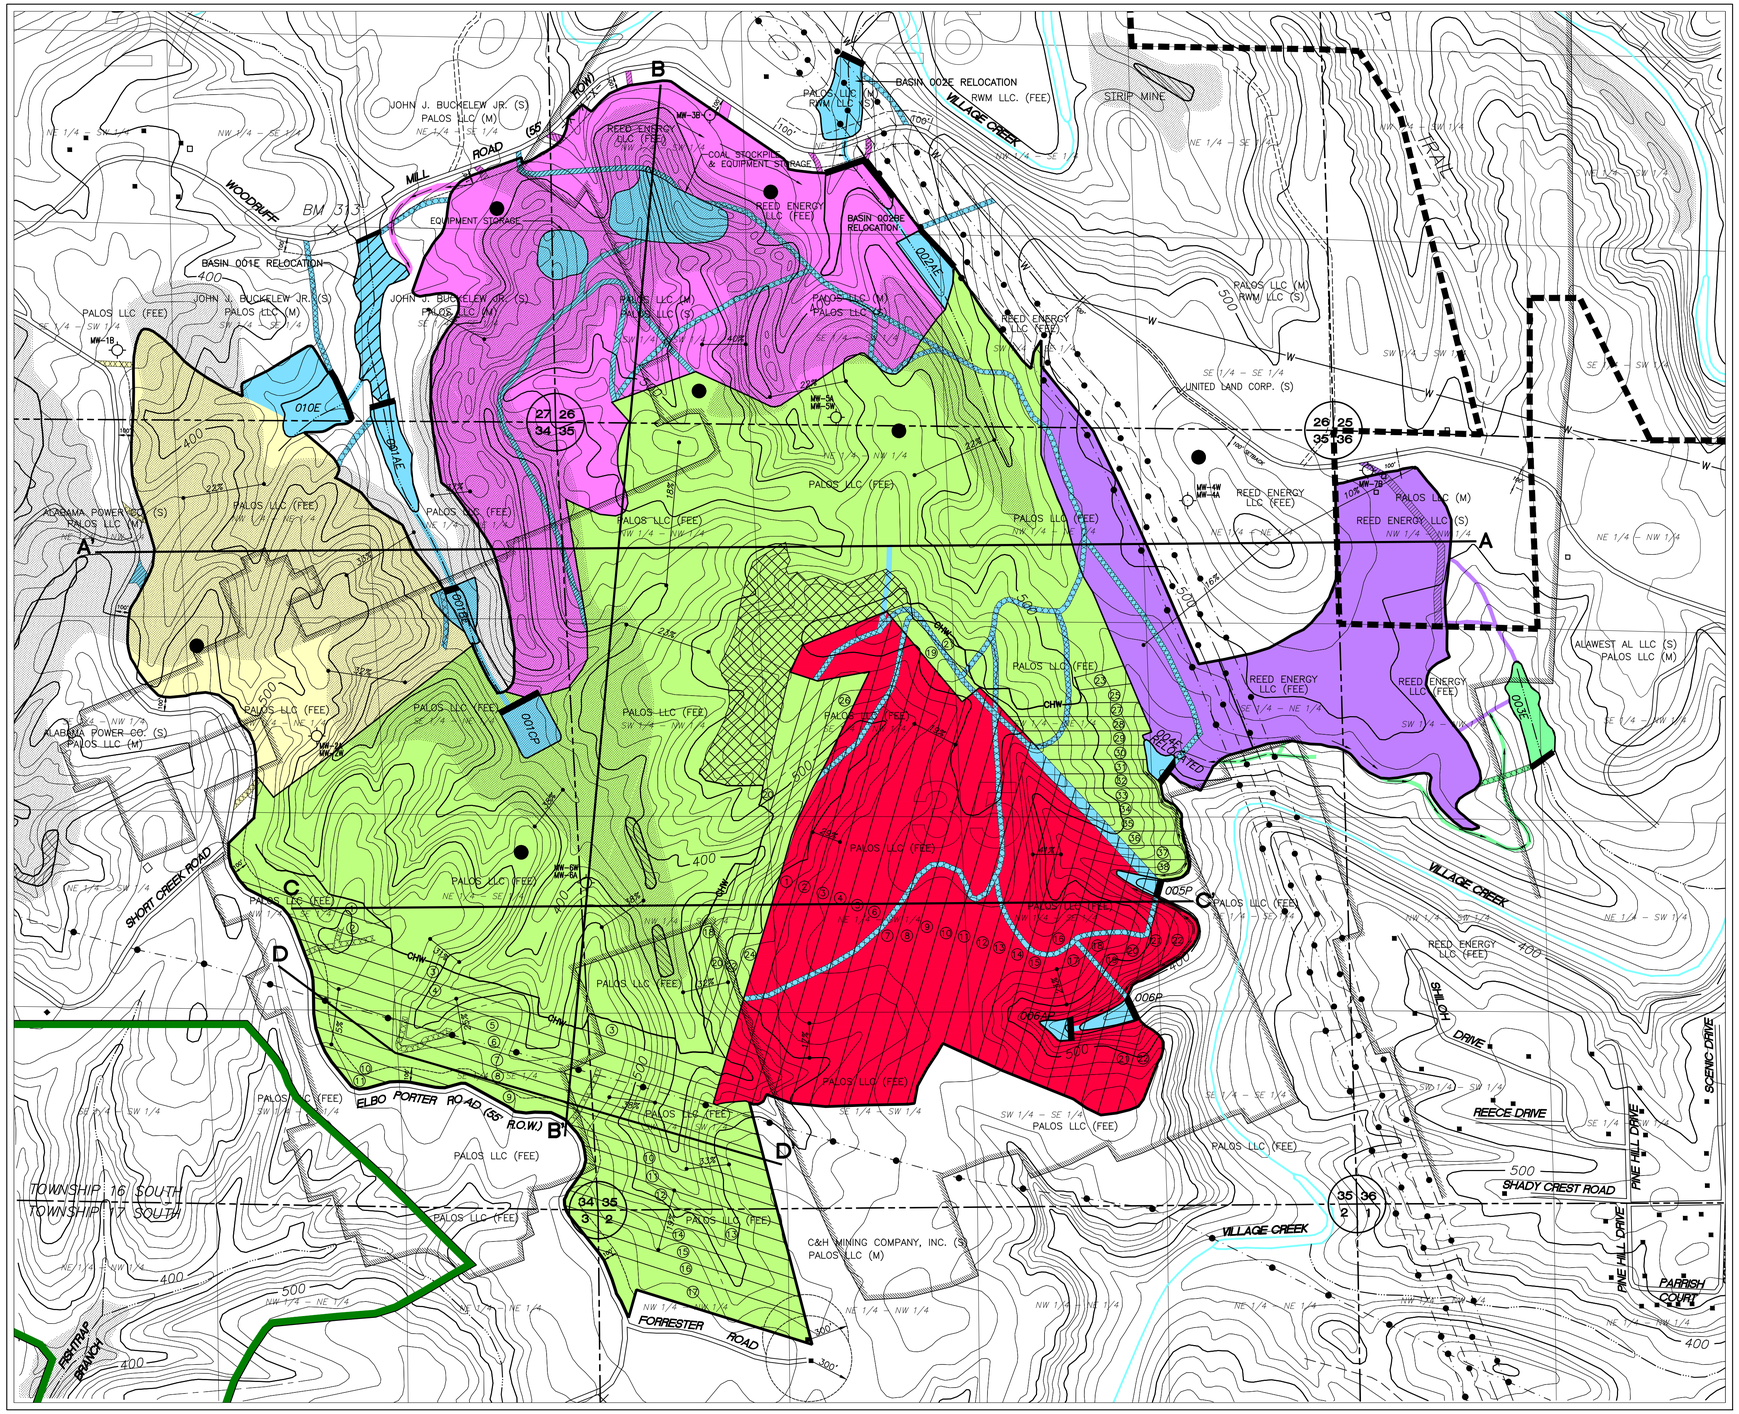

PERMIT AREA
Scale: 1"= 500'
Contour Interval = 20'

Base Map – Sylvan Springs, Alabama United States Geological Survey Quadrangle Map.

LEGEND

- Permit Boundary
- Increment Boundary
- P–3930 WB Mining, LLC / Fishtrap Mine #2
- Surface Contour
- Drainage Divide
- Sediment Basin
- Perennial Stream
- Intermittent Stream
- Land Slope Measurement
- Property Line other than Forty Line
- Diversion Ditch/Berm
- Occupied Dwelling
- Unoccupied Dwelling (Barn, Shed, etc..)
- Primary Road
- Ancillary Road
- County Road (Paved unless otherwise designated)
- Road (Private unless otherwise shown)
- Private Road
- (M) Indicates Mineral Ownership
- (S) Indicates Surface Ownership
- (FEE) Indicates Both Surface and Mineral Ownership
- Monitoring Well
- Previously Surface Mined
- Cemetery
- Underground Limits of Jim Walter Resources, Inc. Bessie Mine
- Existing Impoundment
- Power Line
- Gas Line
- Water Line
- Silt Fencing
- Coal Stockpile
- Adamsville City Limits
- Current Highwall Location Determined by Mine Survey, 2–23–2012.
- Reclamation Cross–Section
- Area Where Mining has been Completed
- Cut Sequence Number

NOTES

- All Buildings Within 1000' of Permit Area are shown.
- Surface and Mineral Ownership By Forties Unless Otherwise Shown.
- No Topsoil Shown Due to Topsoil Variance Request.
- No Municipality has Police Jurisdiction Within or Contiguous To the Permit Area.
- Police Jurisdiction Within and Contiguous to the Permit Area is Provided by Jefferson County and the City of Adamsville.
- Coal Stockpile Locations are subject to change.

POST REVISION R-19 BOND LEGEND

Increment No. 1,	148.0	Acres.
Increment No. 2,	426.0	Acres.
Increment No. 3,	4.0	Acres
Increment No. 4,	97.0	Acres.
Increment No. 5,	88.0	Acres
Increment No. 6,	62.0	Acres.
Increment No. 7,	149.0	Acres.
Total Permitted Area.....	974.0	Acres.

PERC
ENGINEERING CO., INC.
1606 Hwy. 78 West Jasper, AL 35501/P.O. Box 1712–35502
(205) 384–5553 Office (205) 295–3114 Fax

REVISIONS

NO.	DATE	NATURE OF REVISION
1		
2		
3		
4		
5		
6		

Initial Date: March 25, 2013 CHL20PR20.DWG

OPERATIONS MAP
C & H Mining Company, Inc.
Lindbergh Mine No. 2
P-3765 / Revision R-20
Part of Sections 26, 27, 34, 35, & 36
Township 16 South, Range 5 West
Part of Sections 2 & 3,
Township 17 South, Range 5 West
Jefferson County, Alabama

I:\Steve Miles\Steve Docs\Mines\C&H Lindbergh #2\R-20\CHL20PR20.dwg 07/31/13 08:53