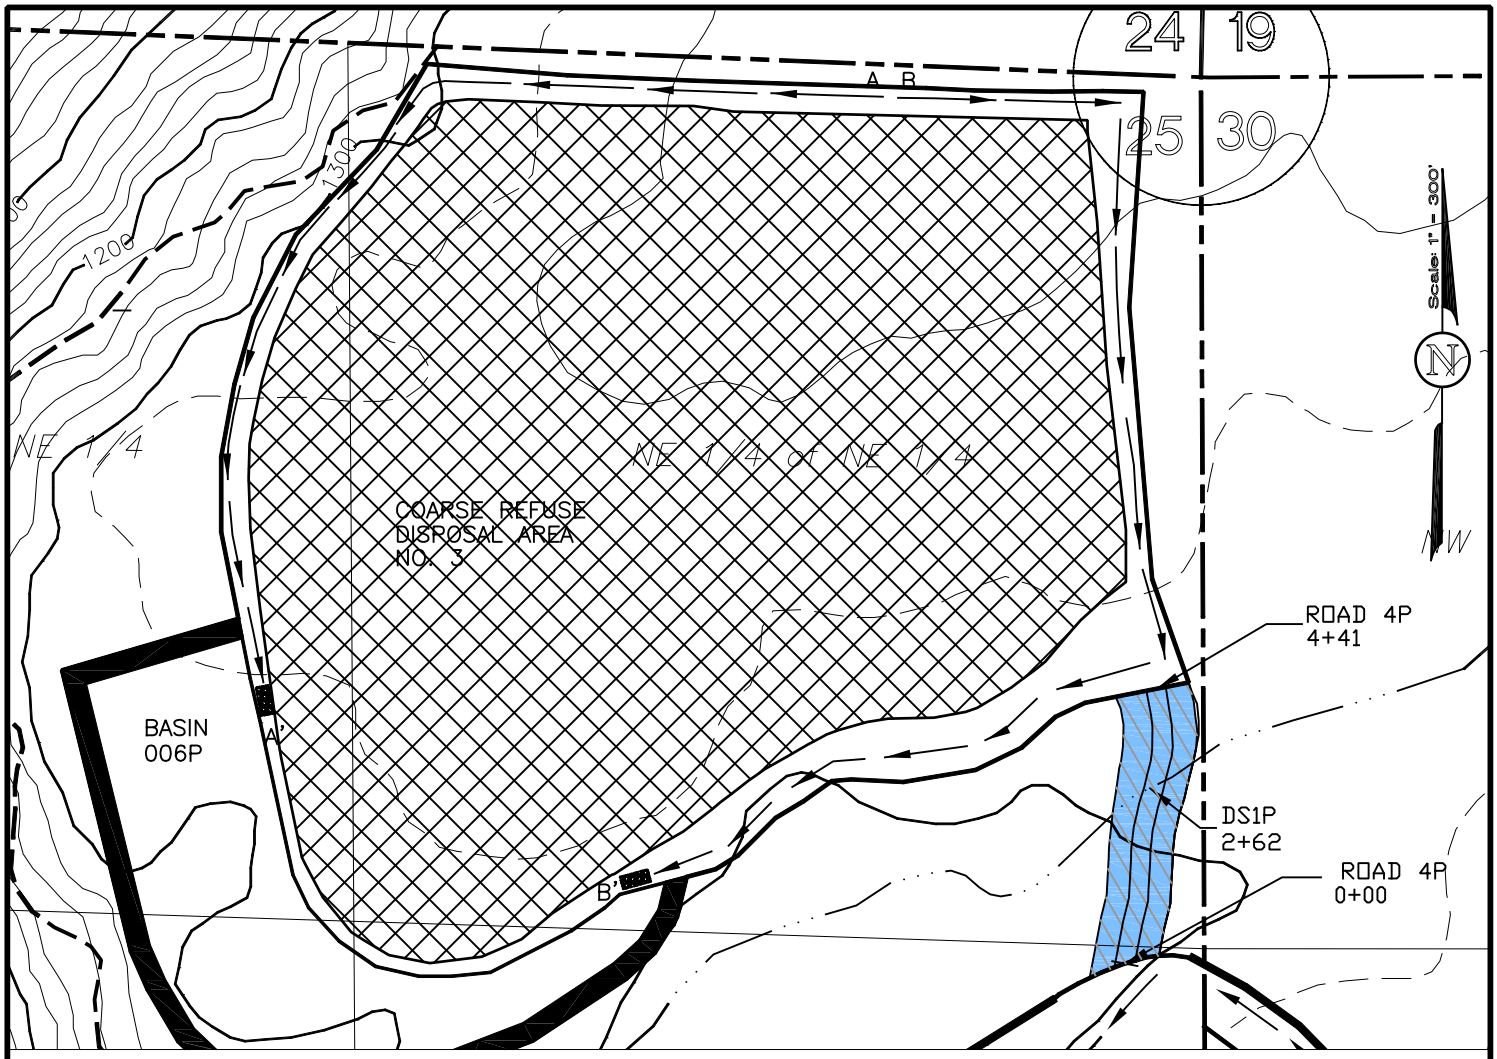

LEGEND

- Permit Boundary
- 400 — Surface Contour
- 001 — Sediment Basin
- Drainage Course
- % — Land Slope Measurements
- Reclamation Cross Section
- Diversion Ditch
- Occupied Dwelling
- Unoccupied Dwelling (Barn, Shed, etc.)
- Private Impoundment
- County Road (Paved unless otherwise designated)
- Road (Private unless otherwise shown)
- Primary Road
- MW-1 — Groundwater Monitoring Site
- Slurry Impoundments
- Embankment For Sediment Basin
- Coarse Refuse Disposal Area No. 3

Note: Base Map taken from the Ider and Flat Rock,ALA U.S.G.S. 7.5 Minute Quadrangle Maps.

PERC ENGINEERING CO., INC.
1609 Highway 78 West Jasper, Alabama 35501
P.O. Box 1712 Jasper, Alabama 35502
(205) 384-6993 Office (205) 384-3114 Fax

Attachment III-B-5
GTM Energy Partners, LLC
Glade Preparation Plant
P-3829 / Revision R-8
Primary Road Location Map

DRAWN BY:	J.W.T.	DATE:	6/09/2009
DWG. NAME:	GPPHRLM		
APPROVED BY:	L.G.S.	SCALE:	1"=300'

V:\Eng105\Mines\GTM_Mining\Prep_Plant\hauroad\GPPHRLM.dwg 06/09/09 10:09