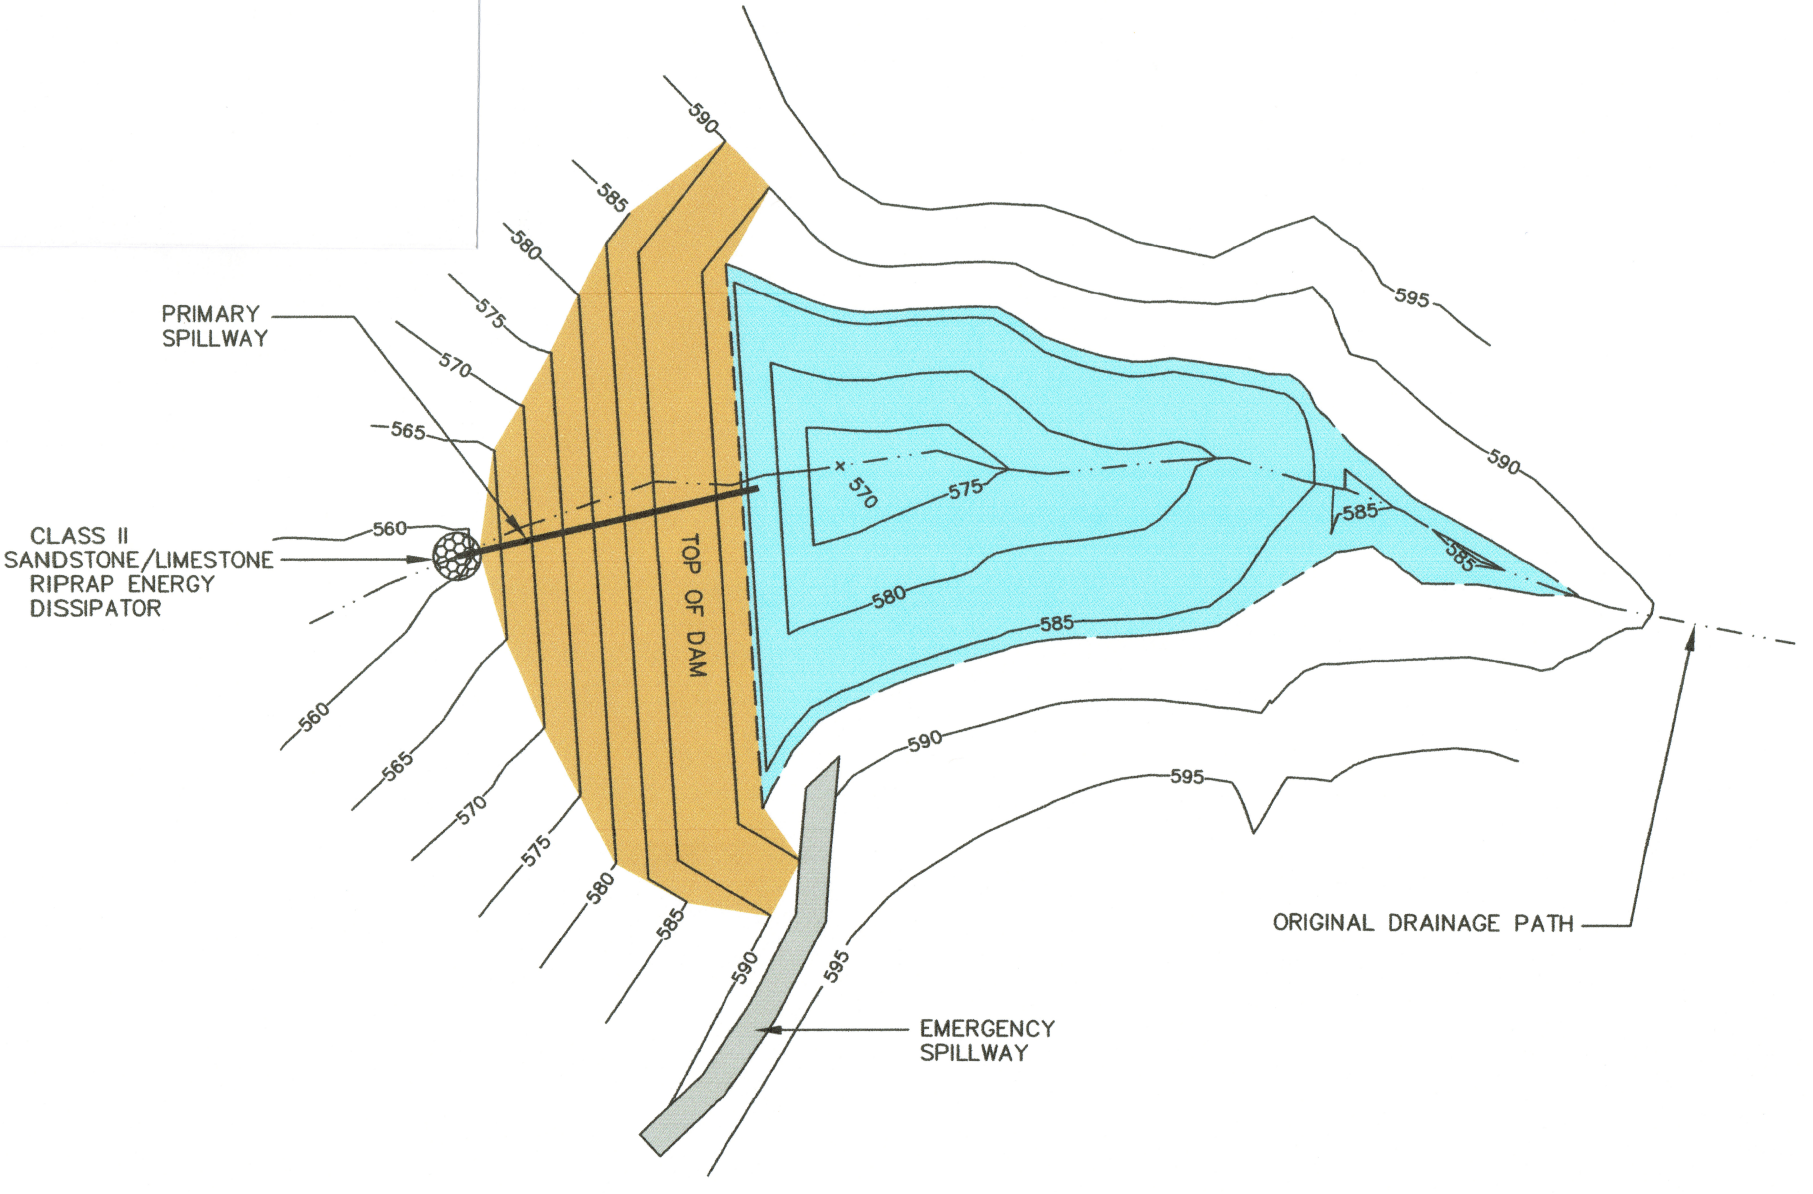PLAN VIEW OF EMBANKMENT POND
TYPICAL DRAWING