


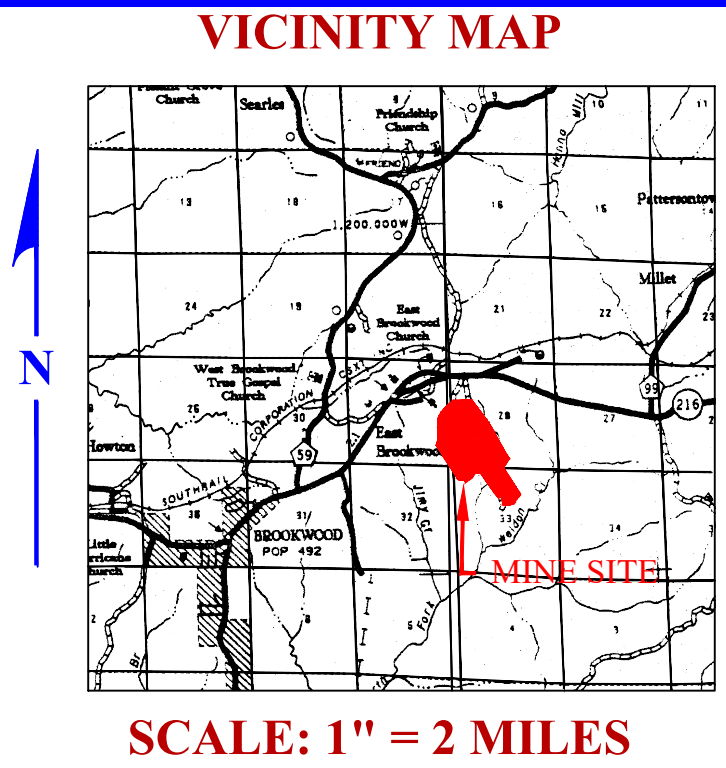

MAP LEGEND

- PERMIT BOUNDARY
- PREVIOUSLY DISTURBED AREA
- SURFACE OWNERSHIP DIVIDE OTHER THAN QUARTER/QUARTER LINE
- MINERAL OWNERSHIP DIVIDE OTHER THAN QUARTER/QUARTER LINE
- (S-1) SURFACE OWNERSHIP
- (M-1) MINERAL OWNERSHIP
- (F-1) FEE OWNERSHIP (SURFACE & MINERAL)
- HW EXISTING HIGHWAY
- PUBLIC ROAD
- PRIVATE ROAD
- PRIMARY HAULROAD
- ANCILLARY ROAD
- 100' SETBACK FROM PUBLIC ROAD
- PROJECTED FAULT LINE
- DRAINAGE COURSE
- DRAINAGE DIVIDE
- POWER TRANSMISSION LINE
- DIVERSION DITCH
- TOPSOIL STOCKPILE
- COAL STOCKPILE
- UBW UPPER BROOKWOOD COAL CROPLINE
- LBW LOWER BROOKWOOD COAL CROPLINE
- MD MILLDALE COAL CROPLINE
- C CARTER COAL CROPLINE
- J JOHNSON COAL CROPLINE
- DRUMMOND PERMIT P-3648
- DRUMMOND PERMIT P-3190
- WCM PERMIT P-3256
- ABSTON PERMIT P-3526
- WCM PERMIT P-3247
- B SEDIMENT BASIN
- IMPOUNDED WATER
- CARTER OLDWORKS
- MILLDALE OLDWORKS
- BLUE CREEK DEEP OLDWORKS LONGWALL PANEL
- BLUE CREEK DEEP OLDWORKS ROOM & PILLAR MINING
- GAS WELL SITE
- BROOKWOOD CITY LIMITS
- BROOKWOOD POLICE JURISDICTION
- 4220-C GAS WELL WITH PERMIT NUMBER AND DEPTH 2114 FT.
- WARRIOR MET COAL MINING, LLC MINE NO.5, P-3256 SLURRY IMP. NO. 3 (SHARED FACILITY)
- WARRIOR MET COAL MINING, LLC MINE NO.5, P-3256 SEDIMENT PONDS (SHARED FACILITY)
- SLURRY IMPOUNDMENT NO. 4

NOTES:

NO BUILDINGS WITHIN 1,000' OF PERMIT AREA OTHER THAN SHOWN.

LAND HOOK CONVEYS SURFACE AND MINERAL OWNERSHIP.

SURFACE AND MINERAL OWNERSHIP BY FORTY EXCEPT WHERE NOTED OTHERWISE.

LOCATIONS OF TOPSOIL AND COAL STOCKPILES ARE SUBJECT TO CHANGE.

NO CITY OR TOWN LIMITS EXIST WITHIN 1,000' OF PERMIT AREA OTHER THAN SHOWN.

NO CITY OR TOWN POLICE JURISDICTIONS EXIST WITHIN 1,000' OF PERMIT AREA OTHER THAN SHOWN.

NATURE OF REVISION NO. 9

- (1) ADD 11.0 ACRES TO INCREMENT NO. 4 FOR THE EXPANSION OF SLURRY IMPOUNDMENT NO. 4.
- (2) MODIFY THE OPERATION PLAN.
- (3) MODIFY SLURRY IMPOUNDMENT NO. 4 DESIGN PLANS.
- (4) MODIFY THE GENERAL PLAN.

R-9 PERMIT BONDING LEGEND

INCREMENT NO. 1	INCREMENT NO. 4	INCREMENT NO. 5
MINING AREA	MINING AREA	PRIMARY ROADS
74 ACRES	63 ACRES	OFFICE, EQUIPMENT STORAGE, STOCKPILE AREA
SEEDMENT BASIN 001	SLURRY IMPOUNDMENT NO. 4	SEEDMENT BASIN 002 & 003A
2 ACRES	49 ACRES	DRAINAGE COURSES, DIVERSIONS & ACCESS
	SLURRY IMPOUNDMENT NO. 4 SPILLWAY & ASSOCIATED AREA	7 ACRES
TOTAL BONDED AREA	TOTAL BONDED AREA	TOTAL BONDED AREA
76 ACRES	122 ACRES	15 ACRES
INCREMENT NO. 2	INCREMENT NO. 6	
MINING AREA	SLURRY IMP. NO. 3 PERMITTED AND BONDED BY P-3256 (SHARED FACILITY)	
39 ACRES	74 ACRES	
	SEEDMENT BASIN 001 & 013A DRAINAGE COURSES, DIVERSIONS & ACCESS	
TOTAL BONDED AREA	TOTAL BONDED AREA	
39 ACRES	74 ACRES	
INCREMENT NO. 3		
MINING AREA		
64 ACRES		
SLURRY IMPOUNDMENT NO. 4		
1 ACRE		
SEEDMENT BASIN 001 & 013A DRAINAGE COURSES, DIVERSIONS & ACCESS		
5 ACRES		
TOTAL BONDED AREA	TOTAL PERMIT AREA	
70 ACRES	410 ACRES	

OWNERSHIP LEGEND

SURFACE OWNERSHIP	MINERAL OWNERSHIP
(S-1) WARRIOR MET COAL MINING LLC	(M-1) WARRIOR MET COAL MINING, LLC
(S-2) YARBROUGH TIMBERLANDS, LLC	(M-2) S.E. BELCHER, JR.
(S-3) JAMES E. SELLERS, III	Private Foundation No. 3
(S-4) WARRIOR MET COAL TRI, LLC	
(S-6) THE KINGS RANCH & HANNAH HOMES, INC.	
(S-8) ALTON HYPHE	
(S-11) WARRIOR MET COAL LAND LLC	



I HEREBY CERTIFY THIS MAP TO BE TRUE AND CORRECT TO THE BEST OF MY KNOWLEDGE AND BELIEF.

PROFESSIONAL ENGINEER DATE

CONTOUR INTERVAL: 20 FT.

SECTIONS 28, 29, 32 & 33 TOWNSHIP 20 SOUTH, RANGE 7 WEST, TUSCALOOSA COUNTY, ALABAMA
BASE MAP: BROOKWOOD U.S.G.S. QUAD.



EAST BROOKWOOD MINE
ASMC PERMIT NO. P-3852, R-9

PERMIT MAP

FILE: EBW	SCALE: 1" = 500'	JOB NO.:
APPROVED BY: A.J.M.	DATE: 09/29/2026	SHEET NO.: 1 OF 1