



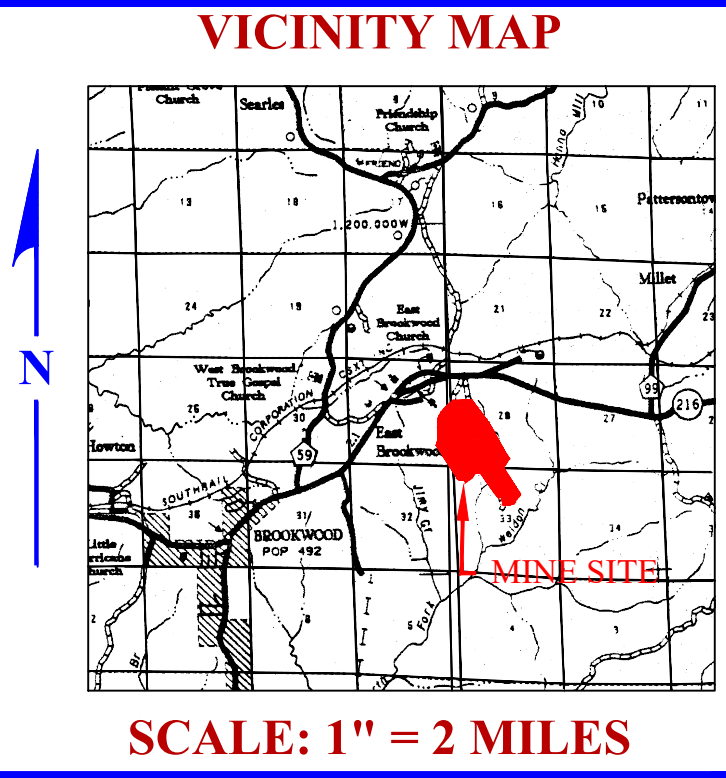

MAP LEGEND

- PERMIT BOUNDARY
- PREVIOUSLY DISTURBED AREA
- SURFACE OWNERSHIP DIVIDE OTHER THAN QUARTER/QUARTER LINE
- MINERAL OWNERSHIP DIVIDE OTHER THAN QUARTER/QUARTER LINE
- (S-1) SURFACE OWNERSHIP
- (M-1) MINERAL OWNERSHIP
- (F-1) FEE OWNERSHIP (SURFACE & MINERAL)
- HW EXISTING HIGHWALL
- PUBLIC ROAD
- PRIVATE ROAD
- PRIMARY HAULROAD
- ANCILLARY ROAD
- 100' SETBACK FROM PUBLIC ROAD
- PROJECTED FAULT LINE
- DRAINAGE COURSE
- DRAINAGE DIVIDE
- POWER TRANSMISSION LINE
- DIVERSION DITCH
- TOPSOIL STOCKPILE
- COAL STOCKPILE
- UBW UPPER BROOKWOOD COAL CROPLINE
- LBW LOWER BROOKWOOD COAL CROPLINE
- MD MILLDALE COAL CROPLINE
- C CARTER COAL CROPLINE
- J JOHNSON COAL CROPLINE
- DRUMMOND PERMIT P-3648
- DRUMMOND PERMIT P-3190
- WCM PERMIT P-3256
- ABSTON PERMIT P-3526
- B SEDIMENT BASIN
- IMPOUNDED WATER
- CARTER OLDWORKS
- MILLDALE OLDWORKS
- BLUE CREEK DEEP OLDWORKS LONGWALL PANEL
- BLUE CREEK DEEP OLDWORKS ROOM & PILLAR MINING
- GAS WELL SITE
- BROOKWOOD CITY LIMITS
- BROOKWOOD POLICE JURISDICTION
- 4220-C
- 2114 FT.
- WARRIOR MET COAL MINING, LLC MINE NO.5, P-3256 SLURRY IMP. NO. 3 (SHARED FACILITY)
- WARRIOR MET COAL MINING, LLC MINE NO.5, P-3256 SEDIMENT PONDS (SHARED FACILITY)
- SLURRY IMPOUNDMENT NO. 4

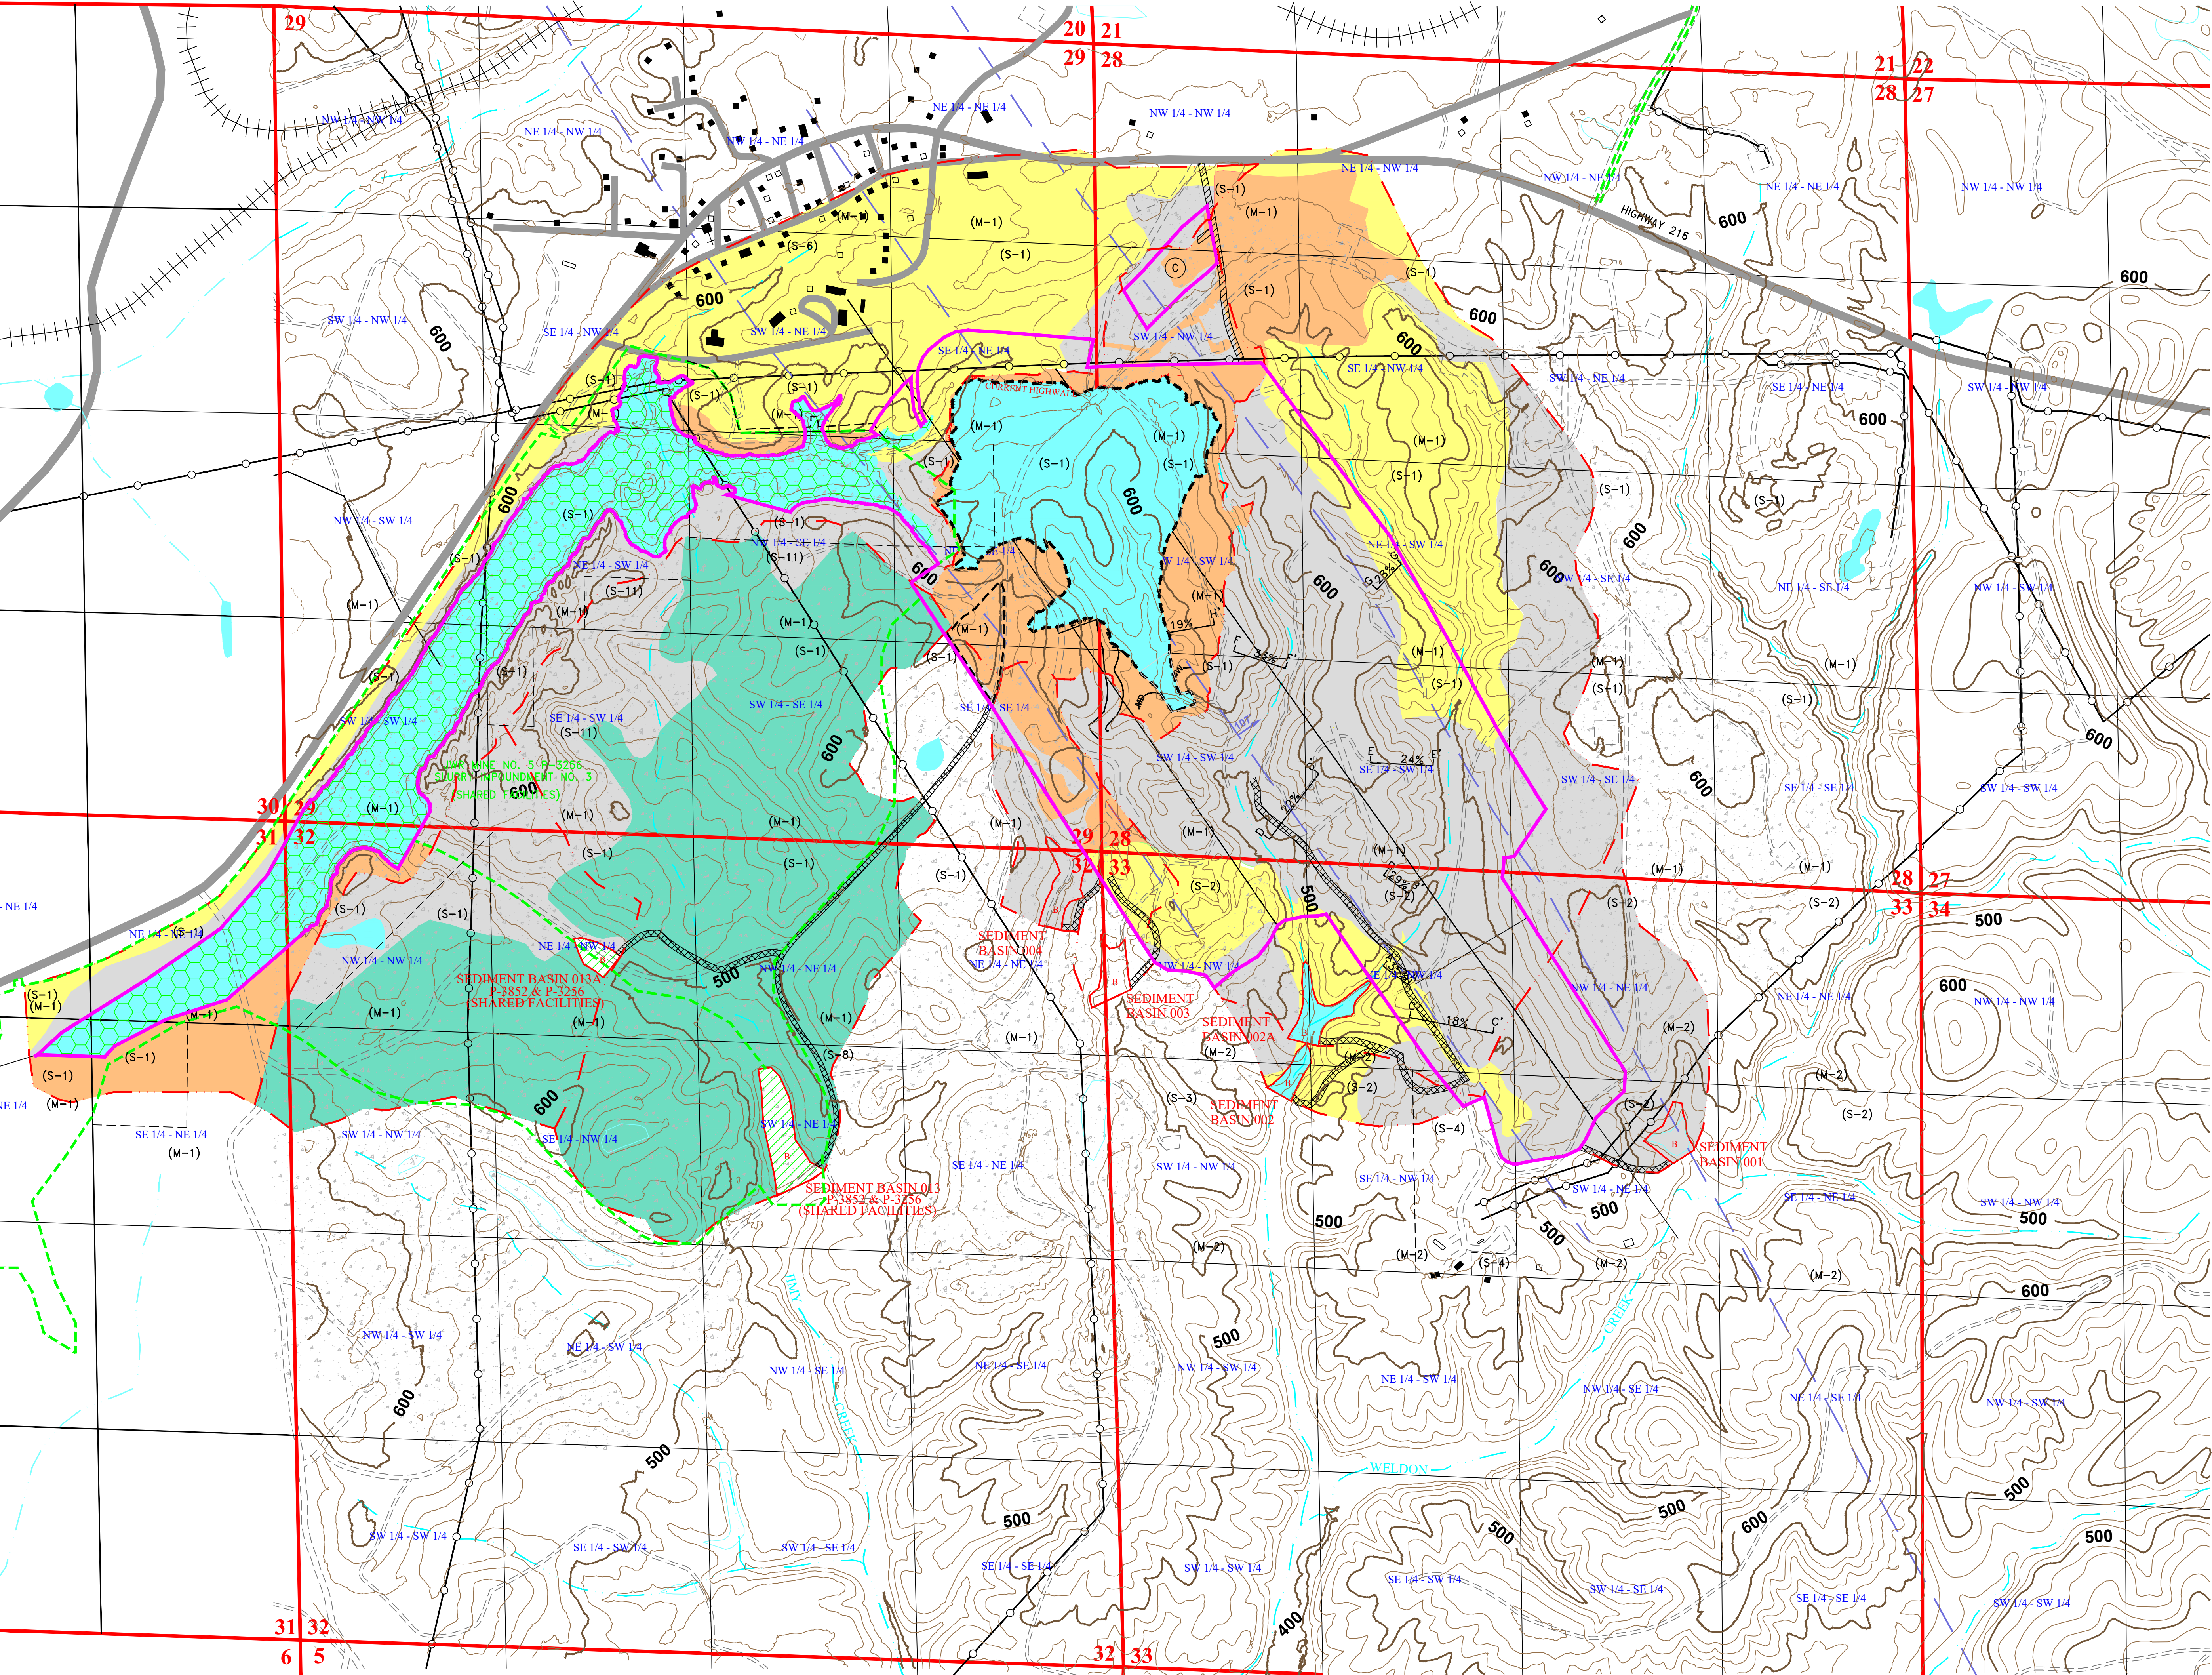

NOTES:

NO BUILDINGS WITHIN 1,000' OF PERMIT AREA OTHER THAN SHOWN.
LAND HOOK CONVEYS SURFACE AND MINERAL OWNERSHIP.
SURFACE AND MINERAL OWNERSHIP BY FORTY EXCEPT WHERE NOTED OTHERWISE.
LOCATIONS OF TOPSOIL AND COAL STOCKPILES ARE SUBJECT TO CHANGE.
NO CITY OR TOWN LIMITS EXIST WITHIN 1,000' OF PERMIT AREA OTHER THAN SHOWN.
NO CITY OR TOWN POLICE JURISDICTIONS EXIST WITHIN 1,000' OF PERMIT AREA OTHER THAN SHOWN.

WATERSHED MAP LEGEND

- PREVIOUSLY MINED, FAIR COVER, CN 75
- PREVIOUSLY MINED, MOSTLY FOREST, GOOD COVER, CN 60
- MOSTLY FOREST, GOOD COVER, CN 55
- GRADED & BARE, CN 81

OWNERSHIP LEGEND

SURFACE OWNERSHIP	MINERAL OWNERSHIP
(S-1) WARRIOR MET COAL MINING LLC	(M-1) WARRIOR MET COAL MINING, LLC
(S-2) YARBROUGH TIMBERLANDS, LLC	(M-2) S.E. BELCHER, JR.
(S-3) JAMES E. SELLERS, III	Private Foundation No. 3
(S-4) WARRIOR MET COAL TRI, LLC	
(S-6) THE KINGS RANCH & HANNAH HOMES, INC.	
(S-8) ALTON HYPHE	
(S-11) WARRIOR MET COAL LAND LLC	

I HEREBY CERTIFY THIS MAP TO BE TRUE AND CORRECT TO THE BEST OF MY KNOWLEDGE AND BELIEF.

PROFESSIONAL ENGINEER DATE

CONTOUR INTERVAL: 20 FT.

SECTIONS 28, 29, 32 & 33 TOWNSHIP 20 SOUTH, RANGE 7 WEST, TUSCALOOSA COUNTY, ALABAMA
BASE MAP: BROOKWOOD U.S.G.S. QUAD.



EAST BROOKWOOD MINE
ASMC PERMIT NO. P-3852, R-9

WATERSHED MAP

FILE: EBW	SCALE: 1" = 500'	JOB NO.:
APPROVED BY: A.J.M.	DATE: 9/30/26	SHEET NO.: 1 OF 1

