# DIVERSION DITCH
# TYPICAL CROSS-SECTION

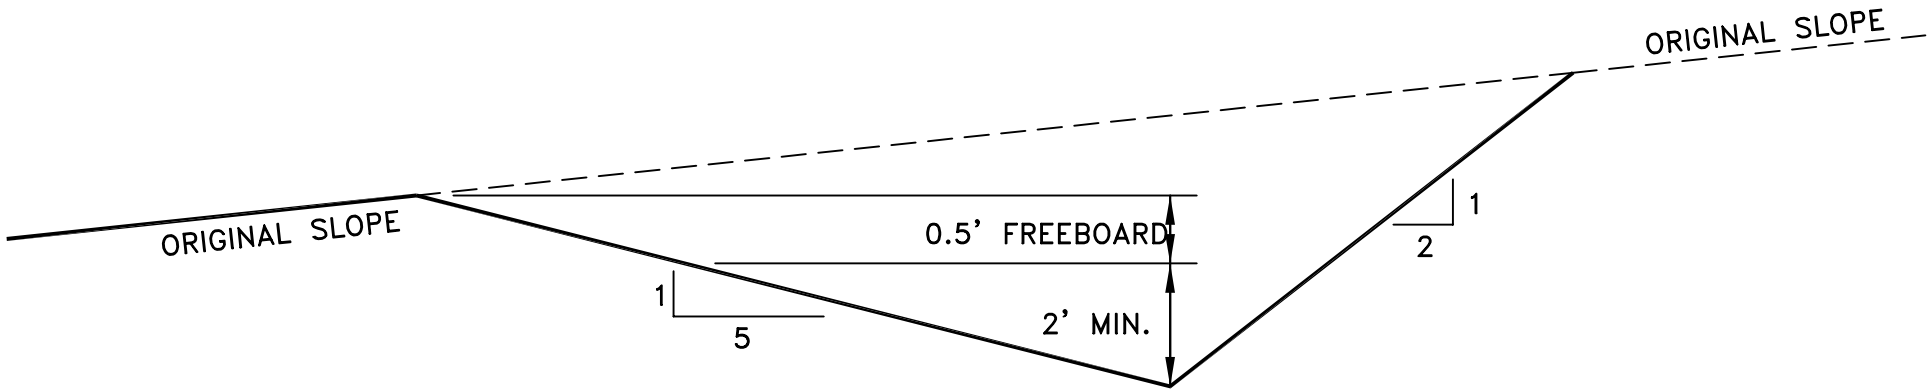


DITCH PROTECTIVE LINER: GRASS MIXTURE, PREDOMINATELY BERMUDA AND FESCUE GRASSES.

CHANNEL BED SLOPE: 1.0% – 3.0%

DSM
DESIGN GROUP, LLC
ENGINEERING / SURVEYING
1400 VIKING DRIVE
JASPER, ALABAMA 35501
TELEPHONE: (205) 221-6262