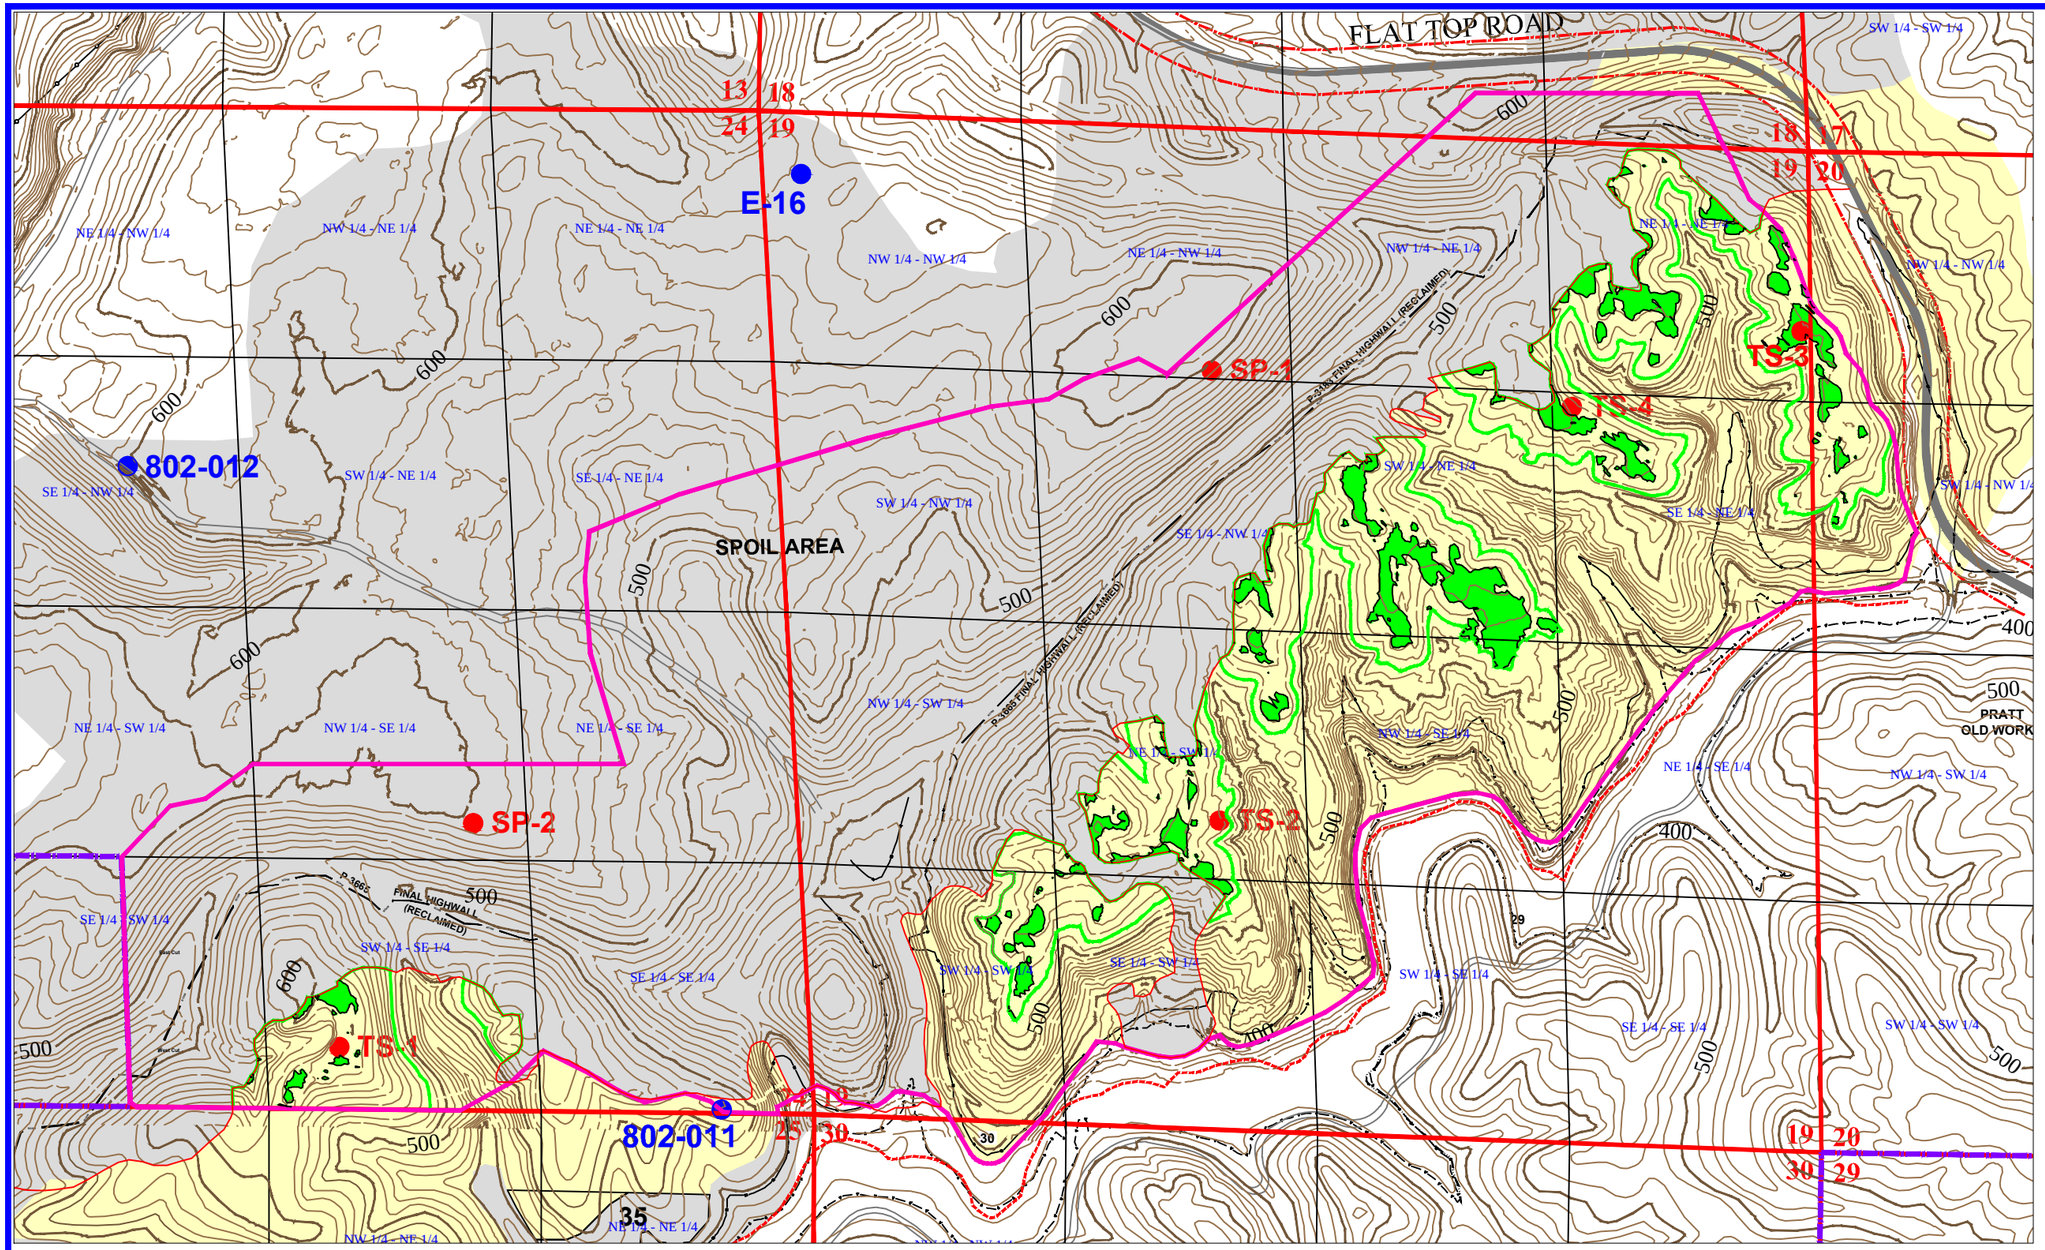

N

0 800 1600

SOILS MAP LEGEND

- PALMERDALE COMPLEX (370 ACRES)
- MONTEVALLO–NAUVOO ASS. (steep) (161 ACRES)
- MONTEVALLO–NAUVOO ASS. (steep) Above 520 Contour
- MONTEVALLO–NAUVOO ASS. Above 520 Contour and <10% Slope (18 ACRES)
- ASMC PERMIT BOUNDARY R–5
- SP-2 SOIL/SPOIL SAMPLE LOCATION
- 802-011 OVERBUDEN SAMPLE LOCATION

ALL SOILS DATA AND MAPPING TAKEN FROM SOIL SURVEY OF JEFFERSON COUNTY, ALABAMA U.S. DEPARTMENT OF AGRICULTURE SOIL CONSERVATION SERVICE.

mcgehee engineering corp
post office box 3431
jasper, alabama 35502-3431
telephone: (205) 221-0686 fax: 221-7721
email: staff@mcgehee.org

CANE CREEK, LLC

FLAT TOP MINE
ASMC PERMIT: P-3882, R-5

SOILS MAP

FILE:	SCALE:	JOB NO.:
FLATTOP	1" = 800'	
APPROVED BY:	DATE:	SHEET NO.:
S.M.H.	10-4-2016	1 OF 1