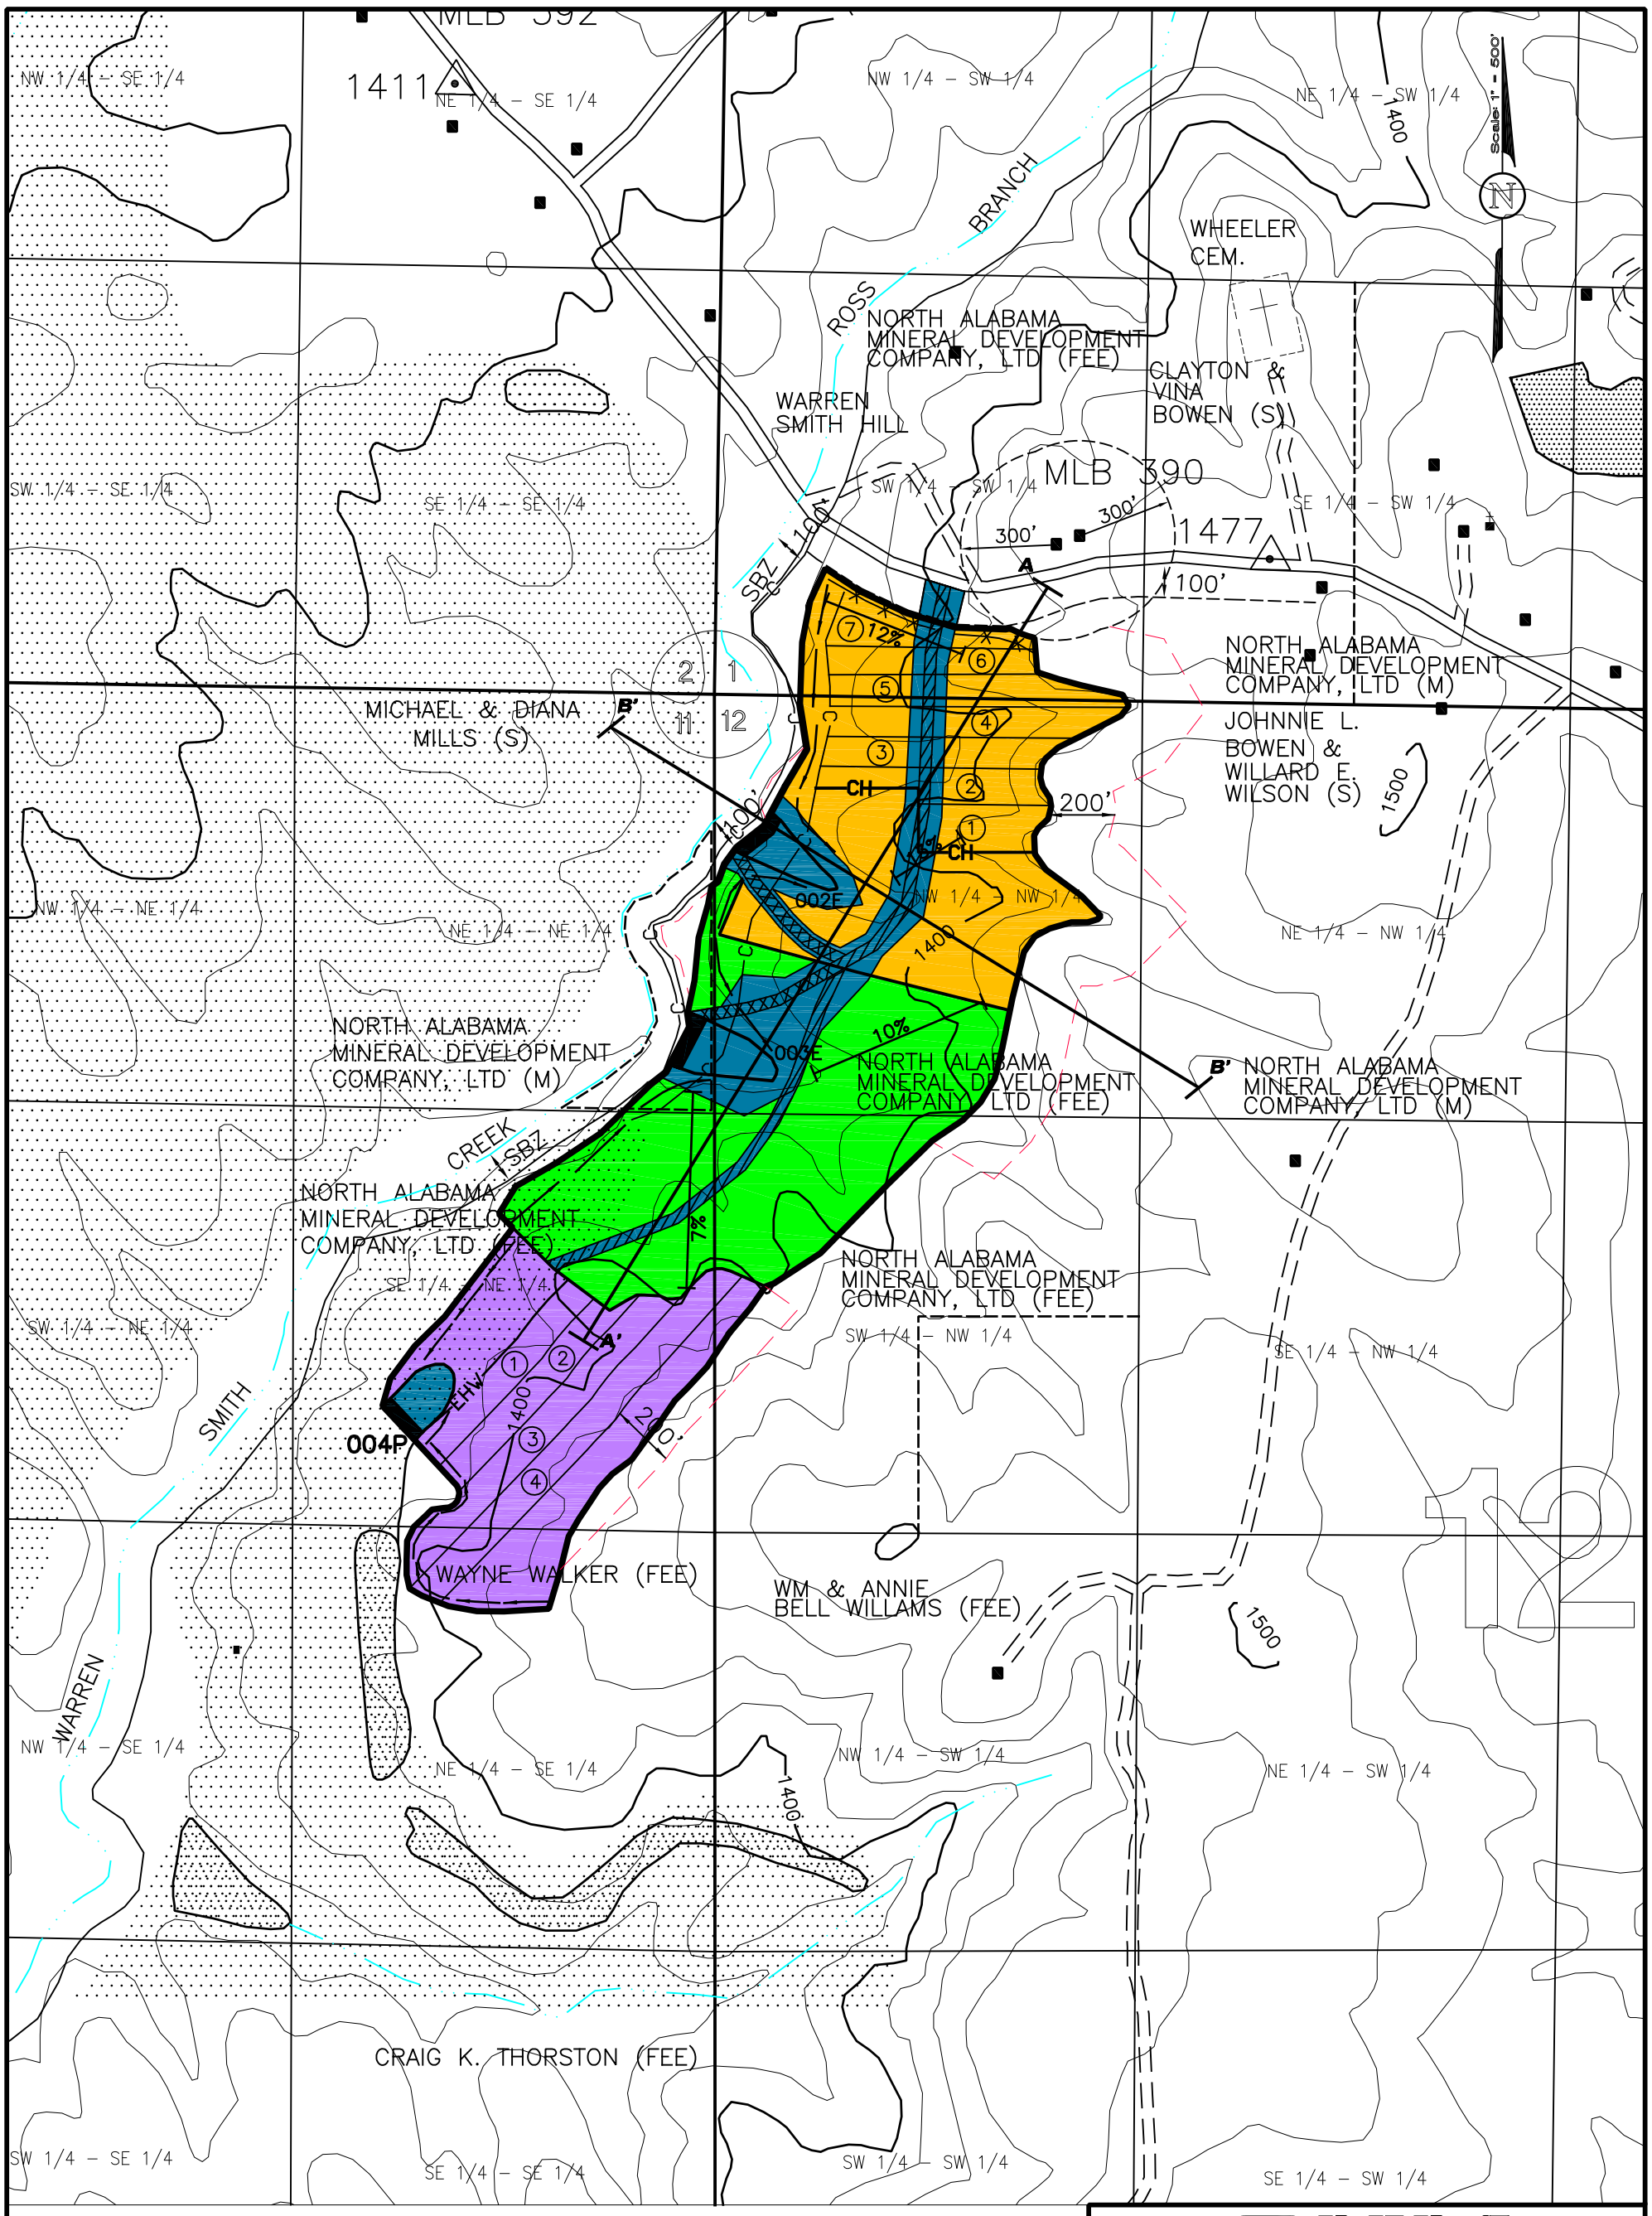

LEGEND

- Permit Boundary
- ① Cut Sequence
- Auger Boundary

BOND LEGEND

- Increment No. 1 — 13 Acres
- Increment No. 2 — 19 Acres
- Increment No. 3 — 19 Acres
- Increment No. 4 — 16 Acres

PERC ENGINEERING CO., INC.
1606 Highway 78 West Jasper, Alabama 35501
P.O. Box 1712 Jasper, Alabama 35502
(205) 384-5353 Office (205) 295-3114 Fax

GTM Energy Partners, LLC
Mine No. 3 / P-3889
Attachment III-A-1
Operations Map
Revision R-3

DRAWN BY:	J.W.T.	DATE:	5–11–2009
DWG. NAME:	GTMM3OPR–3		
APPROVED BY:	L.G.S.	SCALE:	1"=500'

V:\Eng105\Mines\GTM Mining\mine 3\GTMM3OPR-3.dwg 06/15/09 09:54