V:\Steve Miles\Steve Docs\Mines\Cane Creek, LLC\R-3\CCCCUG-R3.dwg 08/02/13 15:41

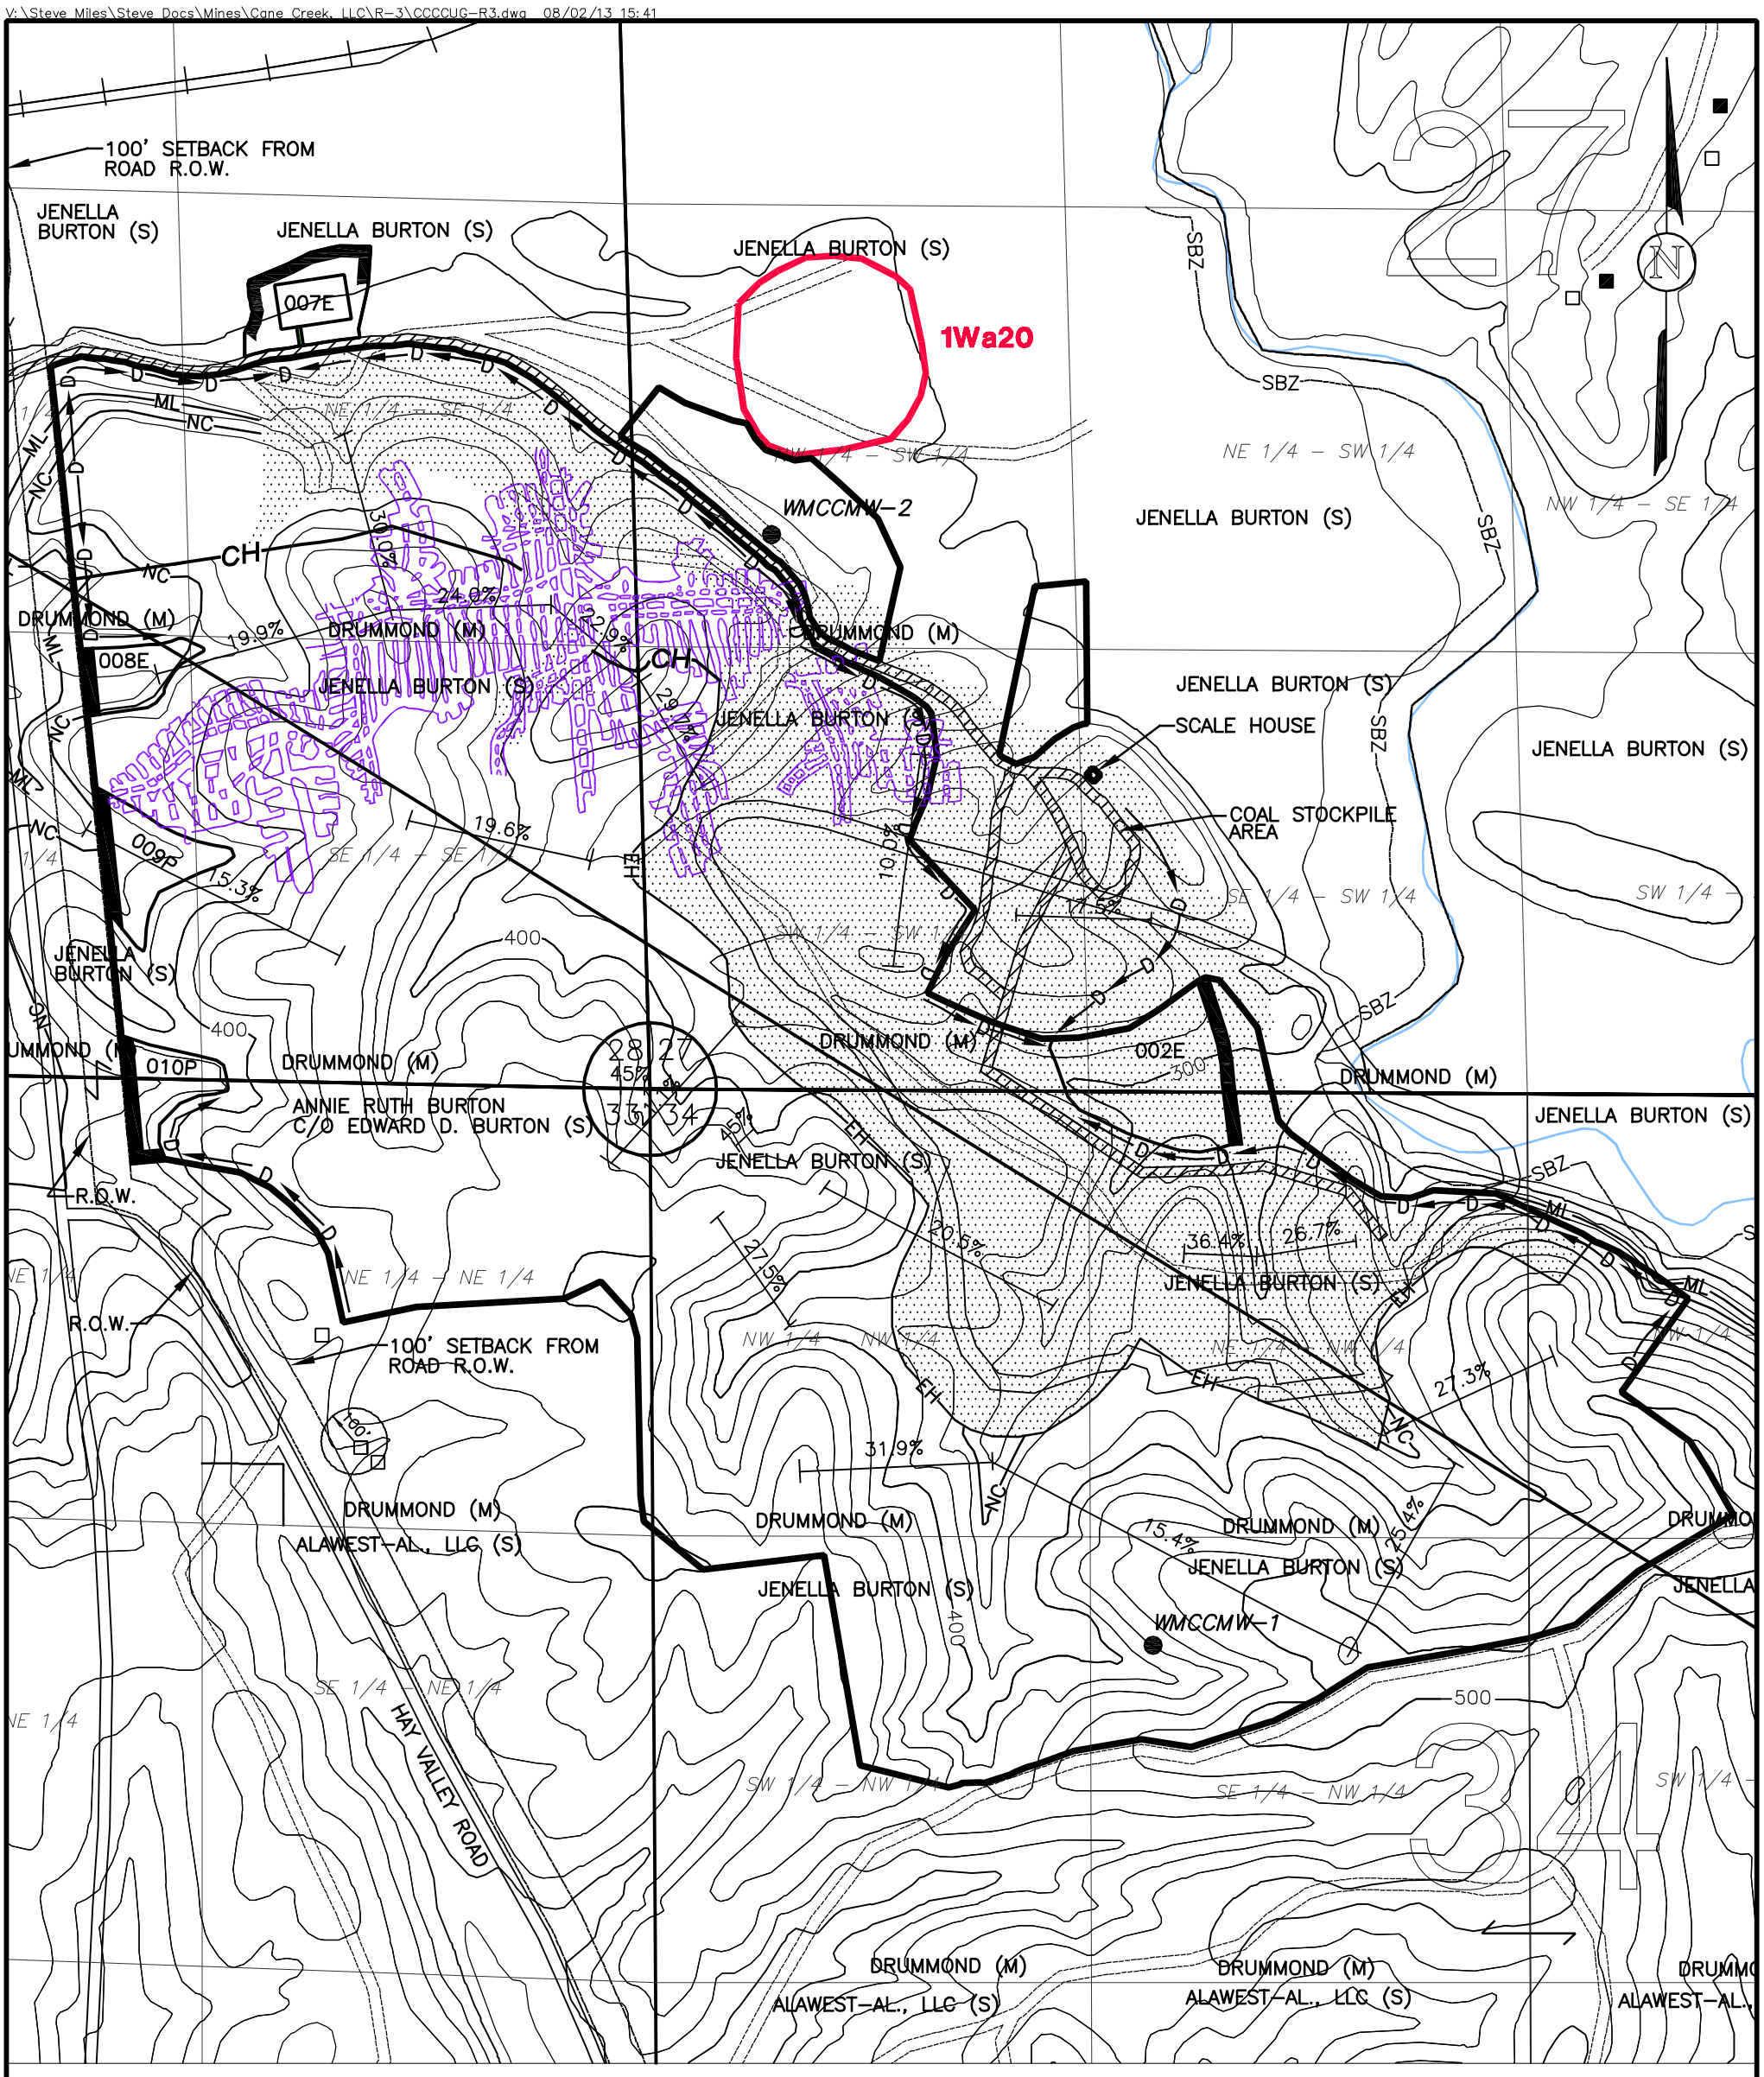

LEGEND

- Permit Boundary
- 001P Sediment Basin
- J.C. Parry's, Norvel Undeground Mine Old Works of the Mary Lee Seam
- Perrenial Stream
- Diversion Ditch

PERC ENGINEERING CO., INC.
1606 Highway 78 West Jasper, Alabama 35501
P.O. Box 1712 Jasper, Alabama 35502
(205) 384-5553 Office (205) 295-3114 Fax

CANE CREEK, LLC.
CANE CREEK MINE
P-3910 / REVISION R-3
UNDERGROUND MINE LOCATION MAP
ATTACHMENT III-A-8

DRAWN BY: G.O.R. DWG. NAME: CCCCUG-R3	DATE: 4-09-2013
APPROVED BY: L.G.S.	SCALE: 1"=500'