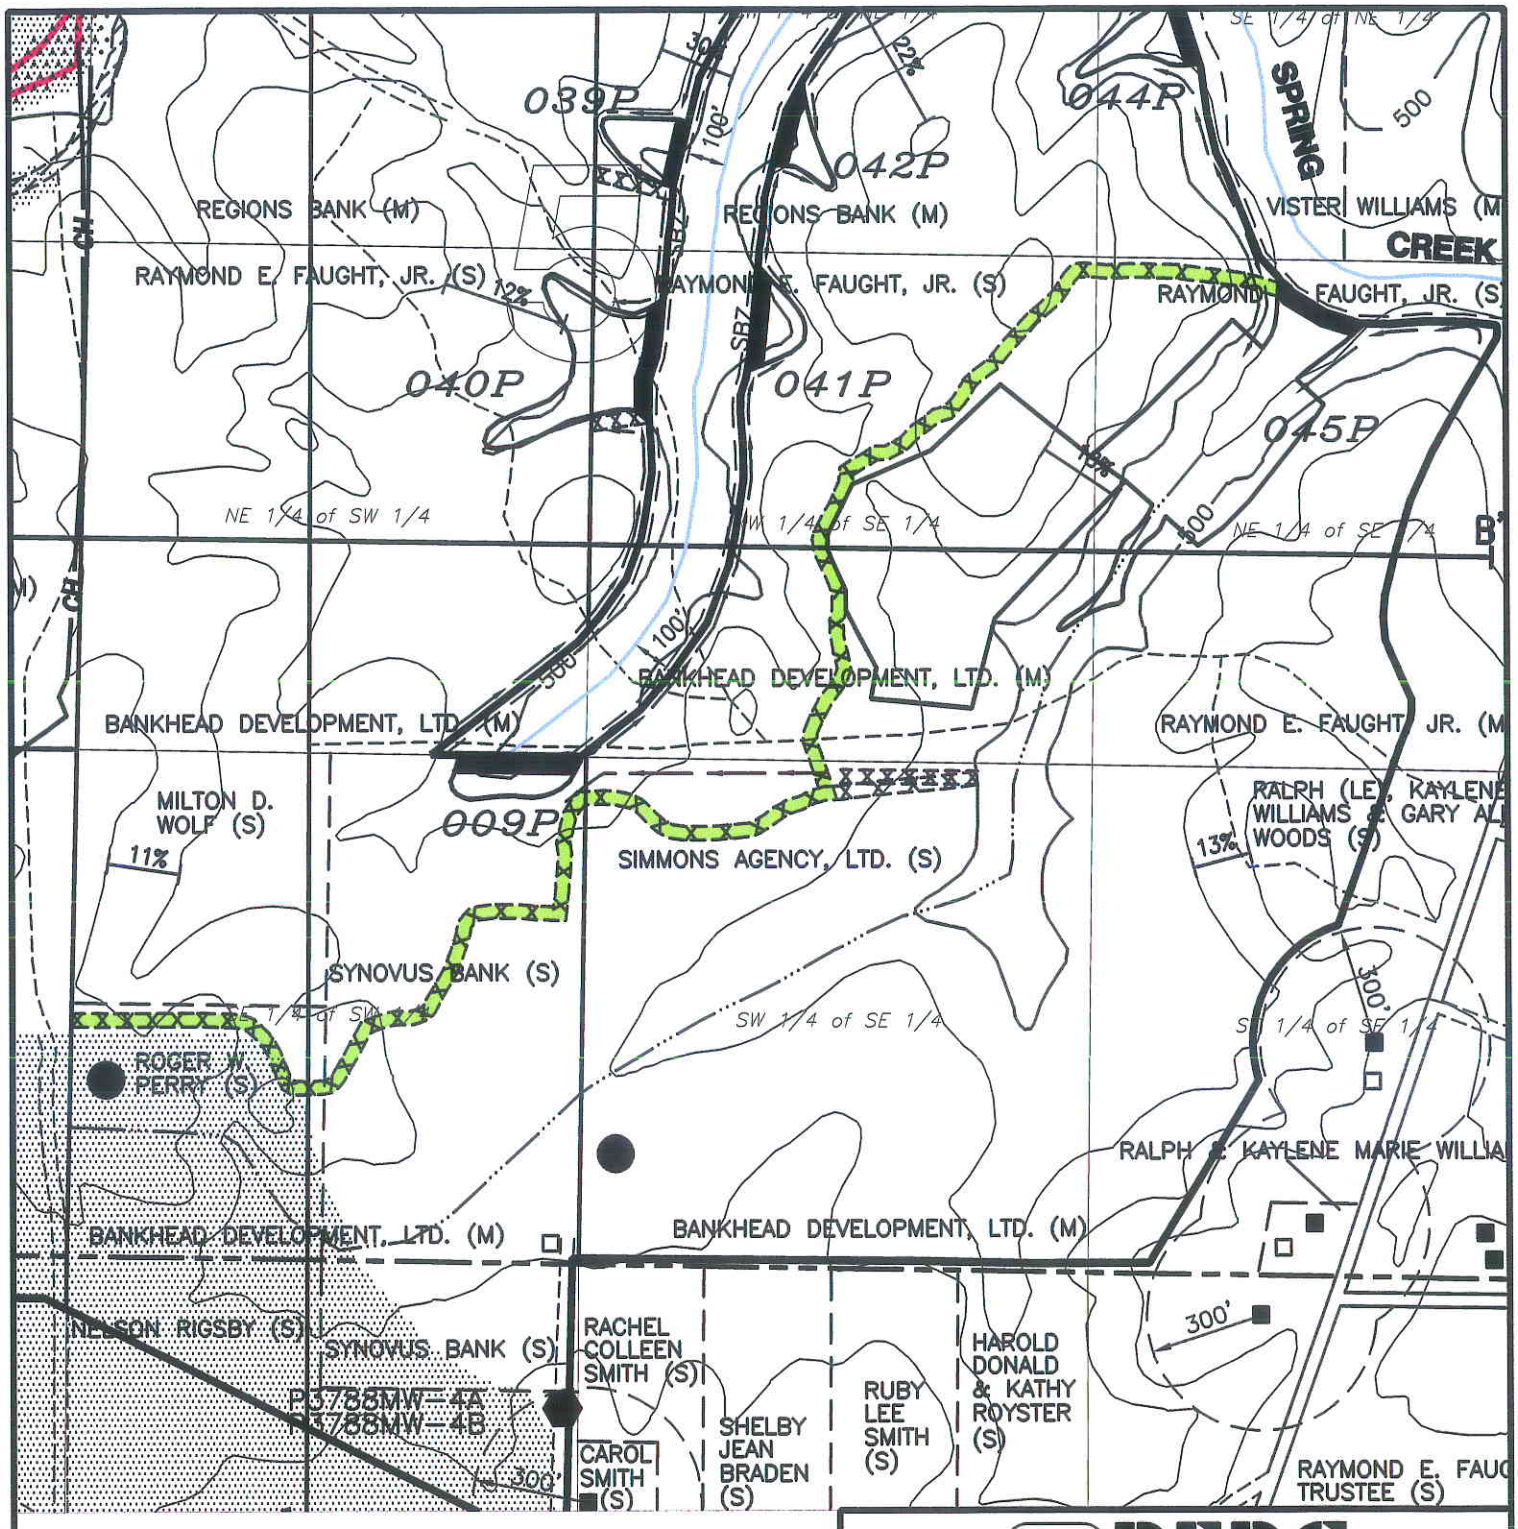

LEGEND:

- Permit Boundary
- Primary Road
- Ancillary Road
- Diversion Ditch

Scale: 1" = 500'

N

PERC ENGINEERING CO., INC.
1606 Highway 78 West Jasper, Alabama 35501
P.O. Box 1712 Jasper, Alabama 35502
(205) 384-5553 Office (205) 288-3114 Fax

BLACK WARRIOR MINERALS, INC.
MANCHESTER EAST MINE
P-3922 / REVISION R-2
ANCILLARY ROAD LOCATION MAP
ATTACHMENT III-B-5

DRAWN BY:	C.M.O.	DATE:	8-26-11
DWG. NAME:	BWMMERLR2		
APPROVED BY:	W.P.G.	SCALE:	1"=500'

Y:\CMO\WPG\BWMMERLR2.dwg 11/14/11 14:10