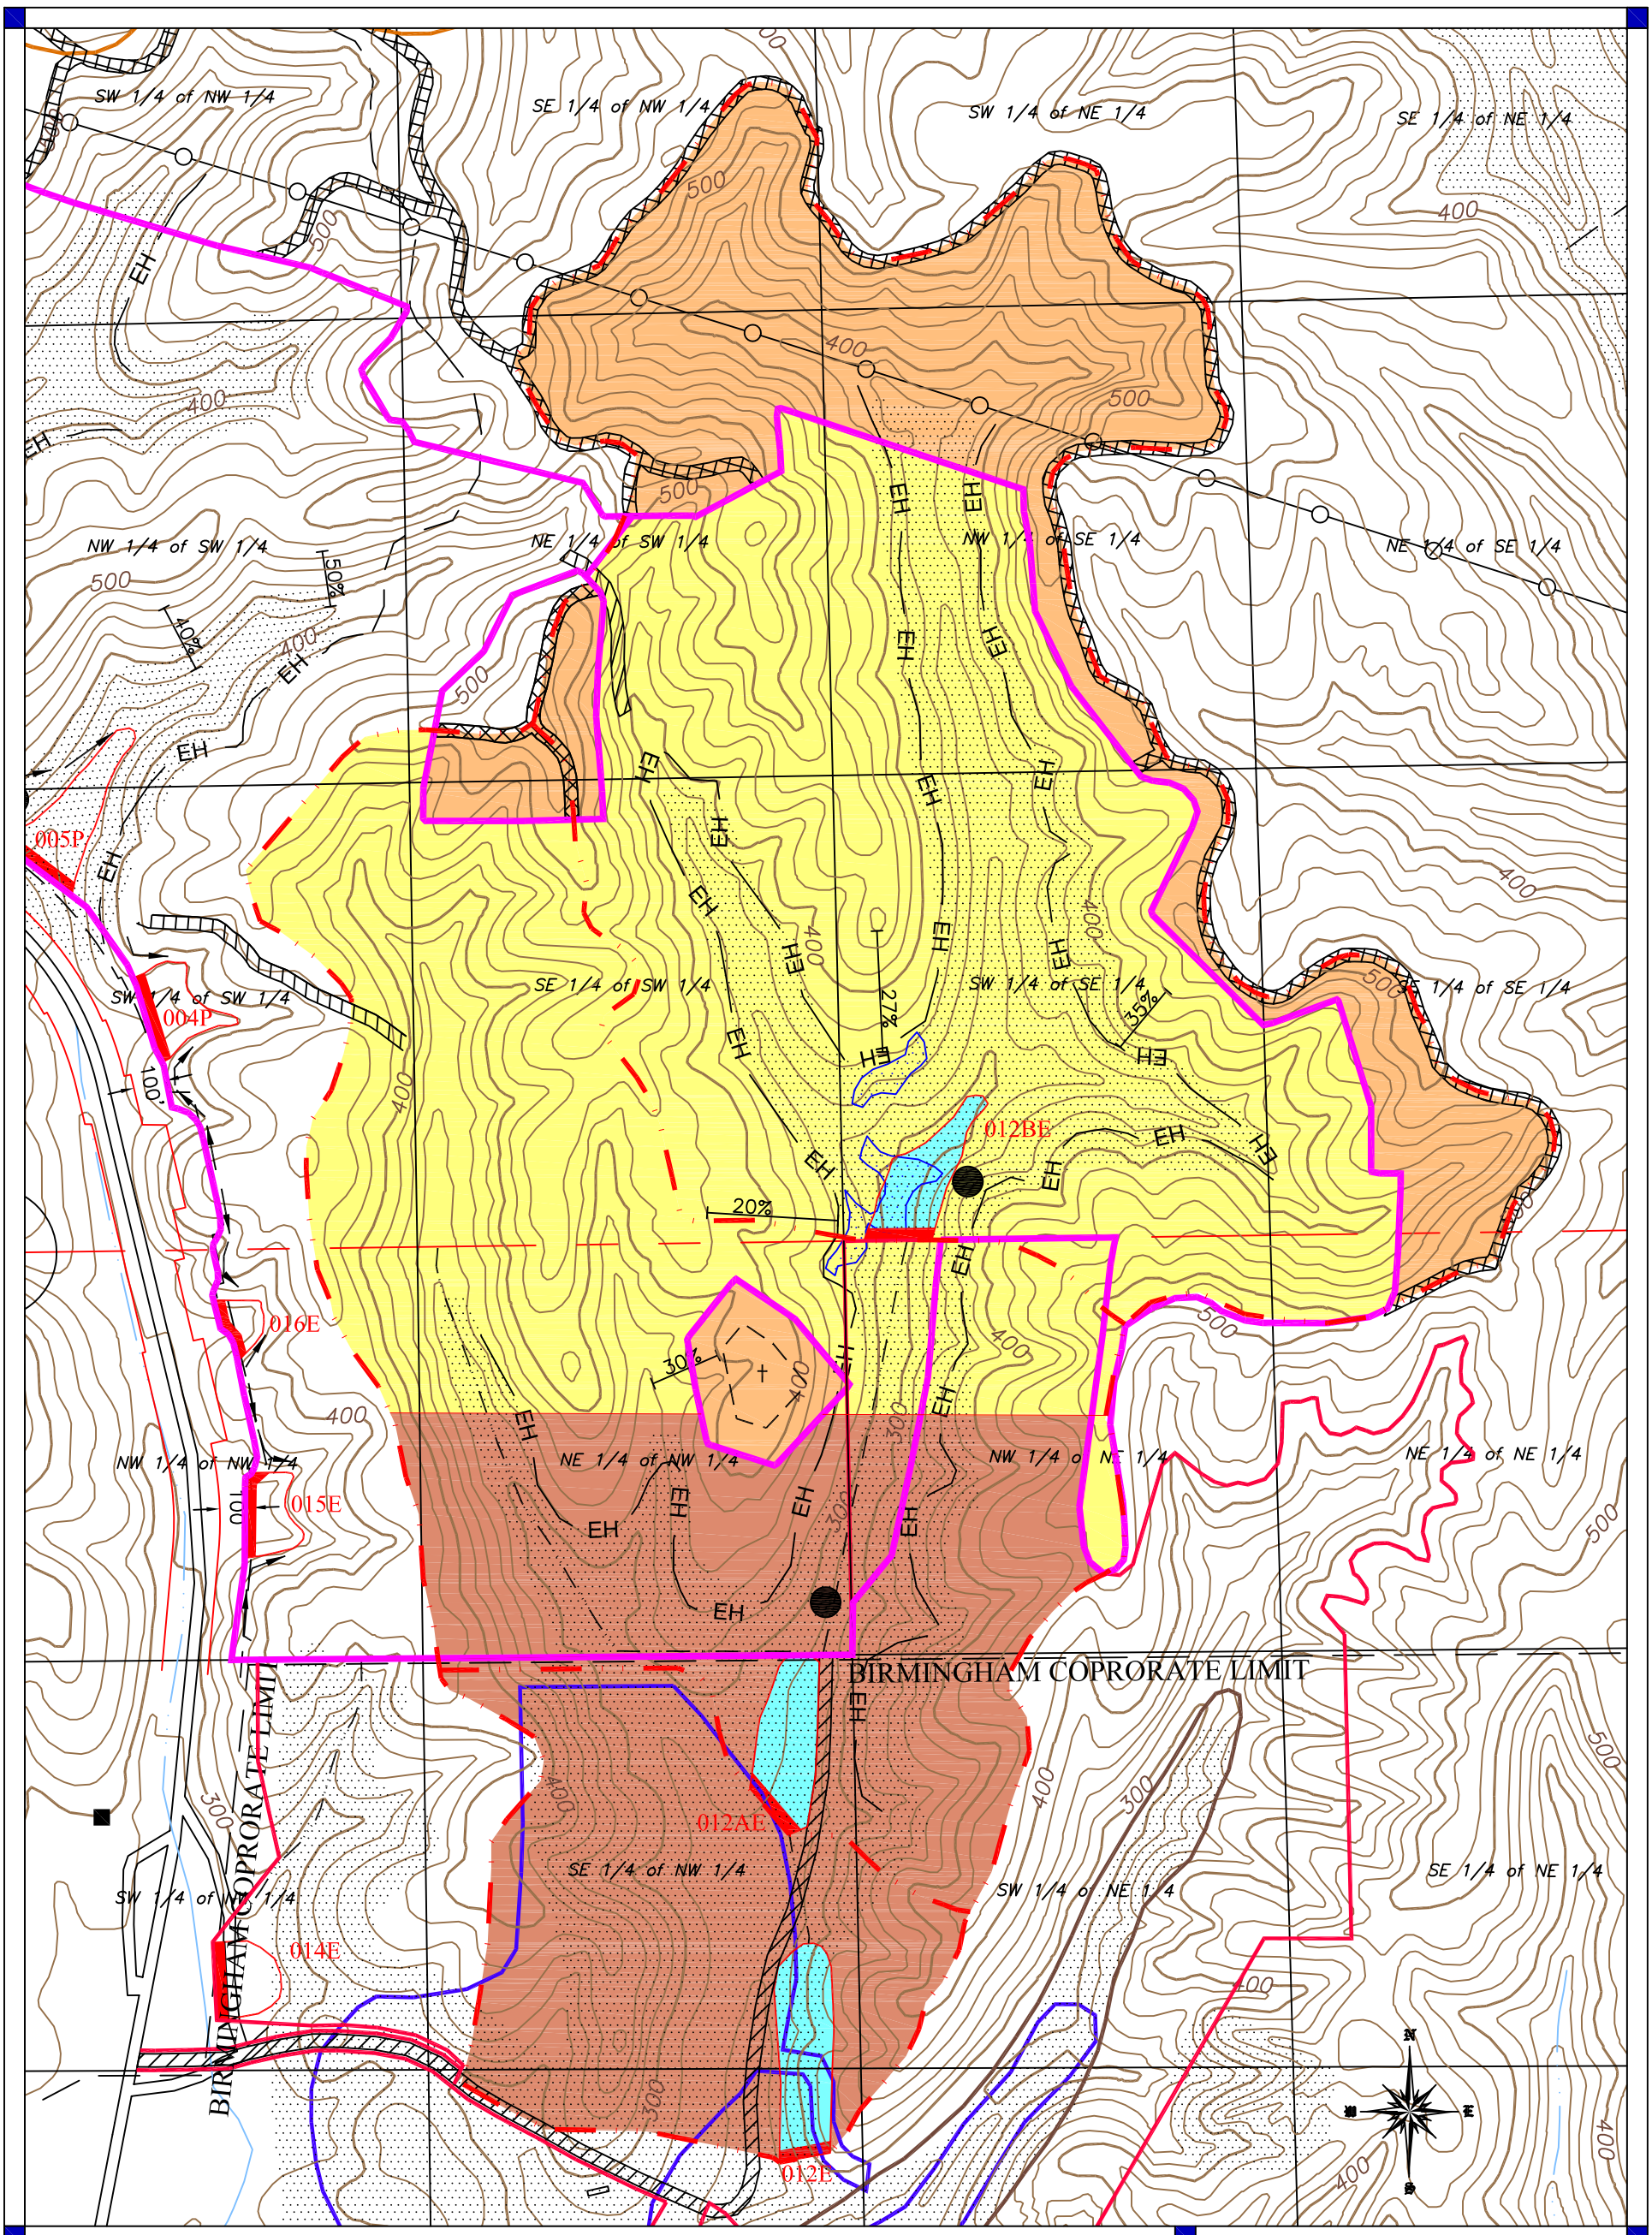

DRAWN BY:
Z.B.W.
11/13/2012

APPROVED BY:
J.D.M.
11/13/2012

SCALE:
1" = 500'

SHEET:
1 OF 1

RAC MINING, LLC
POWHATAN MINE NO. 2, P-3933

012, 012A & 012B DETAILED BASIN DESIGN WATERSHED MAP

- PERMIT BOUNDARY
- FOREST, GOOD COVER, CN 70
- GRADE & BARE, CN 81
- REVEGETATED, CN 74
- 012P SEDIMENT BASIN, CN 100
- P-3868 PERMIT BOUNDARY
- P-2787 PERMIT BOUNDARY
- DRAINAGE DIVIDE
- DIVERSION DITCH
- CEMETARY

DSM
DESIGN GROUP, LLC
ENGINEERING / SURVEYING
1400 VIKING DRIVE
JASPER, ALABAMA 35501
TELEPHONE: (205) 221-6262