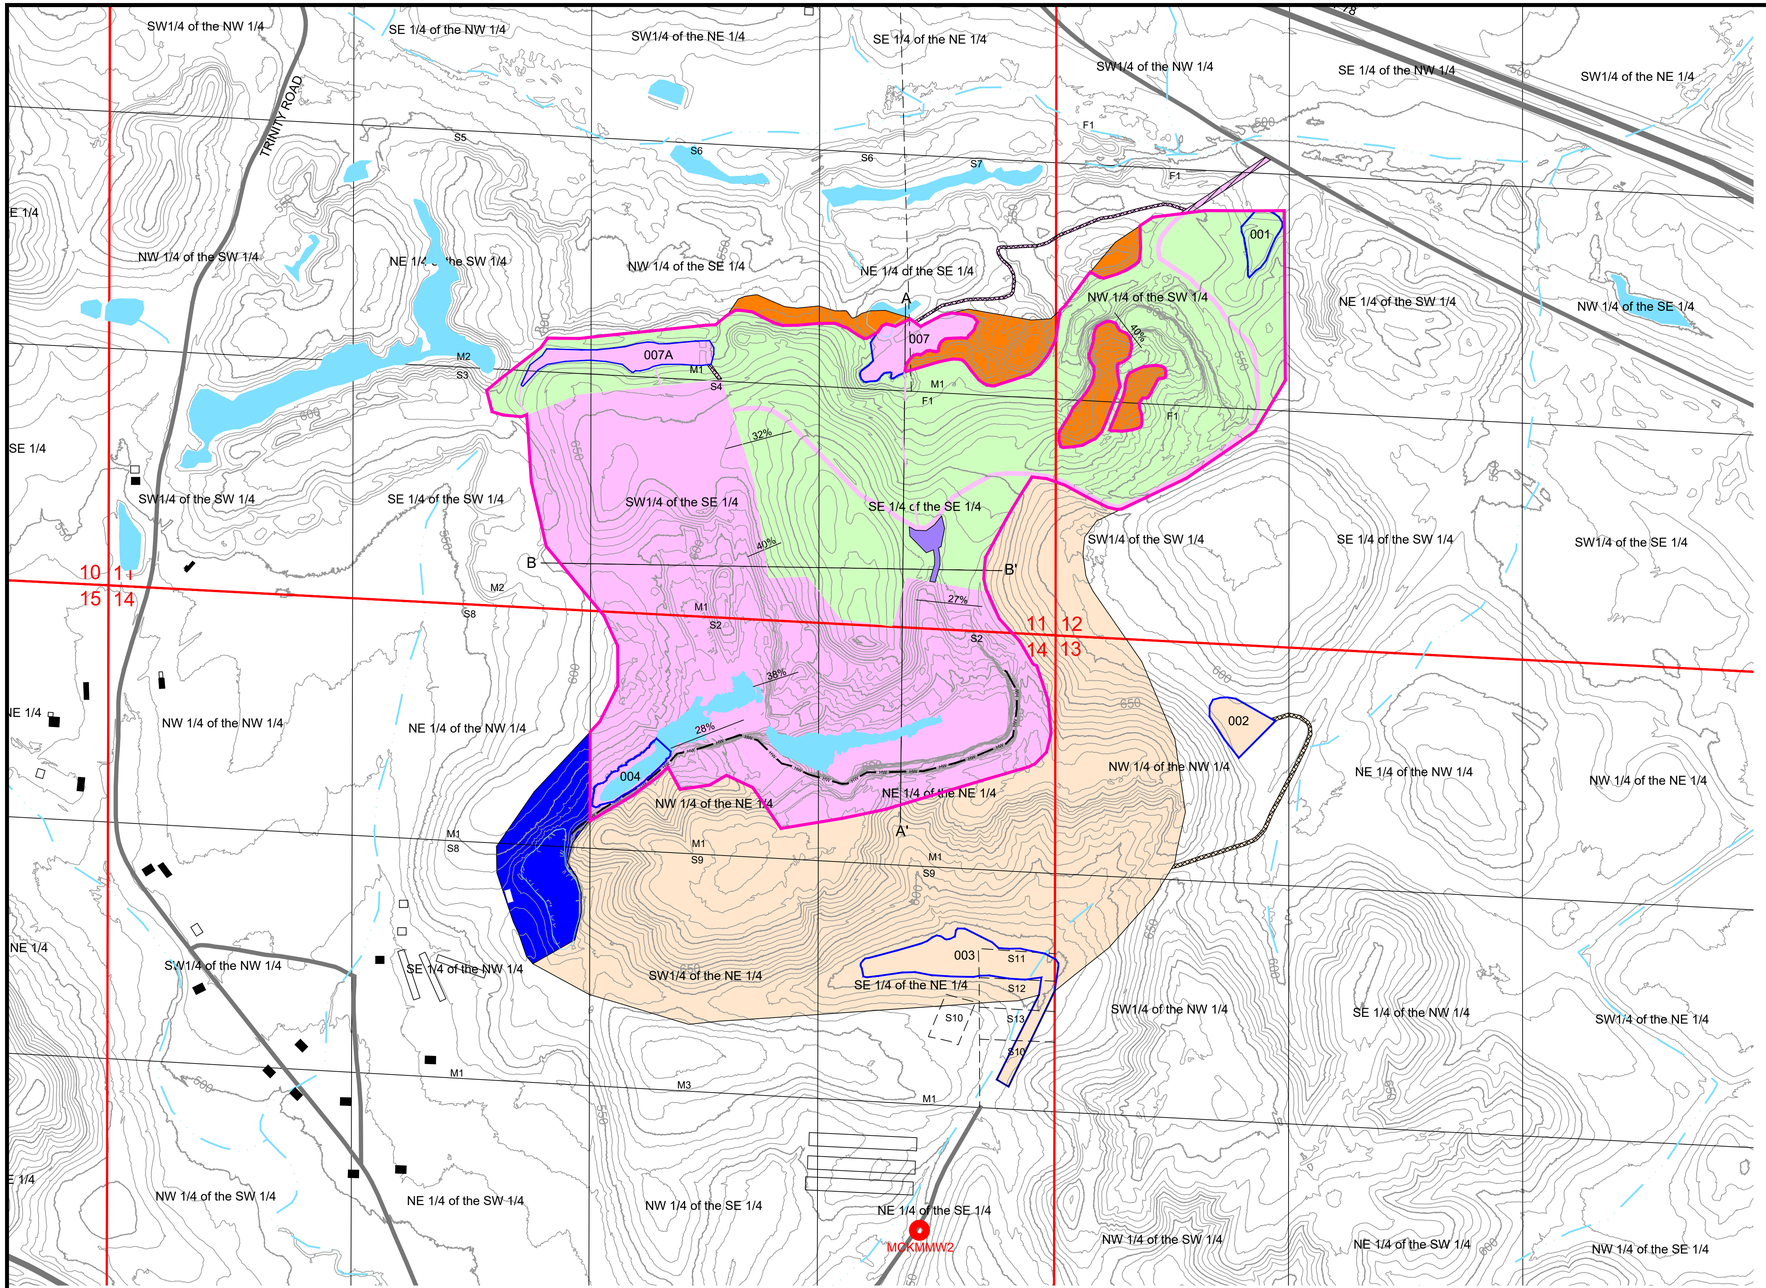

MAP LEGEND

- ASMC PERMIT BOUNDARY
- PRIMARY ROAD
- ANCILLARY ROAD
- 001 SEDIMENT BASIN
- SECTION LINE
- QUARTER-QUARTER LINE
- SURFACE OWNERSHIP LINE
- 300 SURFACE INDEX LINE
- SURFACE INTERMEDIATE LINE
- PUBLIC ROAD
- PRIVATE ROAD
- PERENNIAL/INTERMITTENT STREAM
- DRAINAGE COURSE
- IMPOUNDED WATER
- SETBACK OFFSET
- POWER TRANSMISSION LINE
- DIVERSION DITCH
- HW HIGHWALL
- OCCUPIED DWELLING

VICINITY MAP

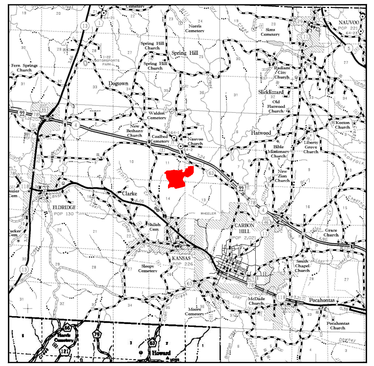

SCALE: 1" = 2 MILES

OWNERSHIP

SURFACE
- S2 RACCOON MTN MLT, LLC
- S3 TRACY AVERY
- S4 WENDELL AVERY
- S5 CHARLIE AVERY
- S6 CHARLES CLAWSON
- S7 JACKIE H. HOLCOMB
- S8 PHILLIP & SONYA EADS
- S9 ILA DAVIS & ETALS
- S10 JOHN KENNETH & RUBY DAVIS
- S11 M-R PROPERTIES LLC C/O WILLIAM B. MURRAY
- S12 JOEL A. & TERRI A. ALDRIDGE
- S13 JOYCE M. & HAROLD JOHNSON

MINERAL
- M1 COBB LANDS, LLC
- M2 W. FRANK COBB, JR. REVOCABLE TRUST
- M3 MOSS-LEVIN JOINT VENTURE

FEE
- F1 COBB LANDS, LLC

NOTES

- NO BUILDINGS WITHIN 1,000' OF PERMIT AREA OTHER THAN SHOWN.
- SURFACE AND MINERAL OWNERSHIP BY FORTY EXCEPT WHERE NOTED OTHERWISE.
- LOCATIONS OF COAL AND TOPSOIL STOCKPILES ARE SUBJECT TO CHANGE.
- NO CITY OR TOWN LIMITS EXIST WITHIN 1,000' OF PERMIT AREA OTHER THAN SHOWN.
- COAL MAY BE STOCKPILED ONSITE OR LOADED DIRECTLY INTO TRUCKS AND TRANSPORTED OFFSITE FOR SALE.

BONDING LEGEND R-4

INCREMENT NO. 1	
MINING AREA	94.0 ACRES
PRIMARY ROADS	1.0 ACRES
ROUTE OF TRAVEL	4.0 ACRES
OFFICE, EQUIPMENT STORAGE, STOCKPILE AREA	ON SITE
SEDIMENT BASIN 004, 007, & 007A DRAINAGE COURSES, DIVERSIONS, & ACCESS	6.0 ACRES
TOTAL BONDED AREA	105.0 ACRES
INCREMENT NO. 2	
MINING AREA	85.0 ACRES
OFFICE, EQUIPMENT STORAGE, STOCKPILE AREA	ON SITE
SEDIMENT BASIN 001 DRAINAGE COURSES, DIVERSIONS, & ACCESS	1.0 ACRES
TOTAL BONDED AREA	86.0 ACRES
TOTAL PERMIT AREA	191.0 ACRES

NATURE OF REVISION R-4

1. DELETE 116 MINING ACRES, SEDIMENT BASIN 002, SEDIMENT BASIN 003, AND ACCESS FROM INCREMENT NO. 3 AS UNDISTURBED.
2. DELETE 9 MINING ACRES FROM INCREMENT NO. 1 AS UNDISTURBED.
3. DELETE 12 MINING ACRES FROM INCREMENT NO. 2 AS UNDISTURBED.
4. TRANSFER 0.4 MINING ACRES FROM INCREMENT NO. 2 TO INCREMENT NO. 1 (NO ACREAGE CHANGE).
5. ADD SEDIMENT BASIN 004 TO INCREMENT NO. 1 (NO ACREAGE CHANGE).
6. CHANGE THE POST MINING RECLAMATION SLOPES.
7. MODIFY THE GENERAL PLAN.
8. UPDATE THE HYDROLOGIC MONITORING PLAN.
9. CHANGE THE POST MINING LANDUSE OF SEDIMENT BASIN 001 (INCREMENT NO. 2) AND SEDIMENT BASIN 007A (INCREMENT NO. 1) FROM TEMPORARY (UNDEVELOPED/NO CURRENT USE) TO PERMANENT (FISH & WILDLIFE).

SJE
SIMMONS-JOHNSEY ENGINEERING, LLC
405 9th Ave., Jasper, AL 35501
(205) 275-0689 (205)522-2057

SECTIONS 11, 12, 13, & 14
TOWNSHIP 13 SOUTH, RANGE 10 WEST
WALKER COUNTY, ALABAMA
CARBON HILL USGS QUADRANGLES
CONTOUR INTERVAL: 10 FT.
COORDINATE SYSTEM: AL STATE PLANE NAD83, WEST ZONE

I HEREBY CERTIFY THIS MAP TO BE TRUE AND CORRECT TO THE BEST OF MY KNOWLEDGE AND BELIEF.

PROFESSIONAL ENGINEER _____ DATE _____

MAYS MINING, INC.

KANSAS MINE NO. 2
ASMC P-3936

PERMIT MAP, R-4

DATE:	APPROVED BY:	SCALE:	SHEET:
06/23/26	BKS	1"=400'	1 OF 1