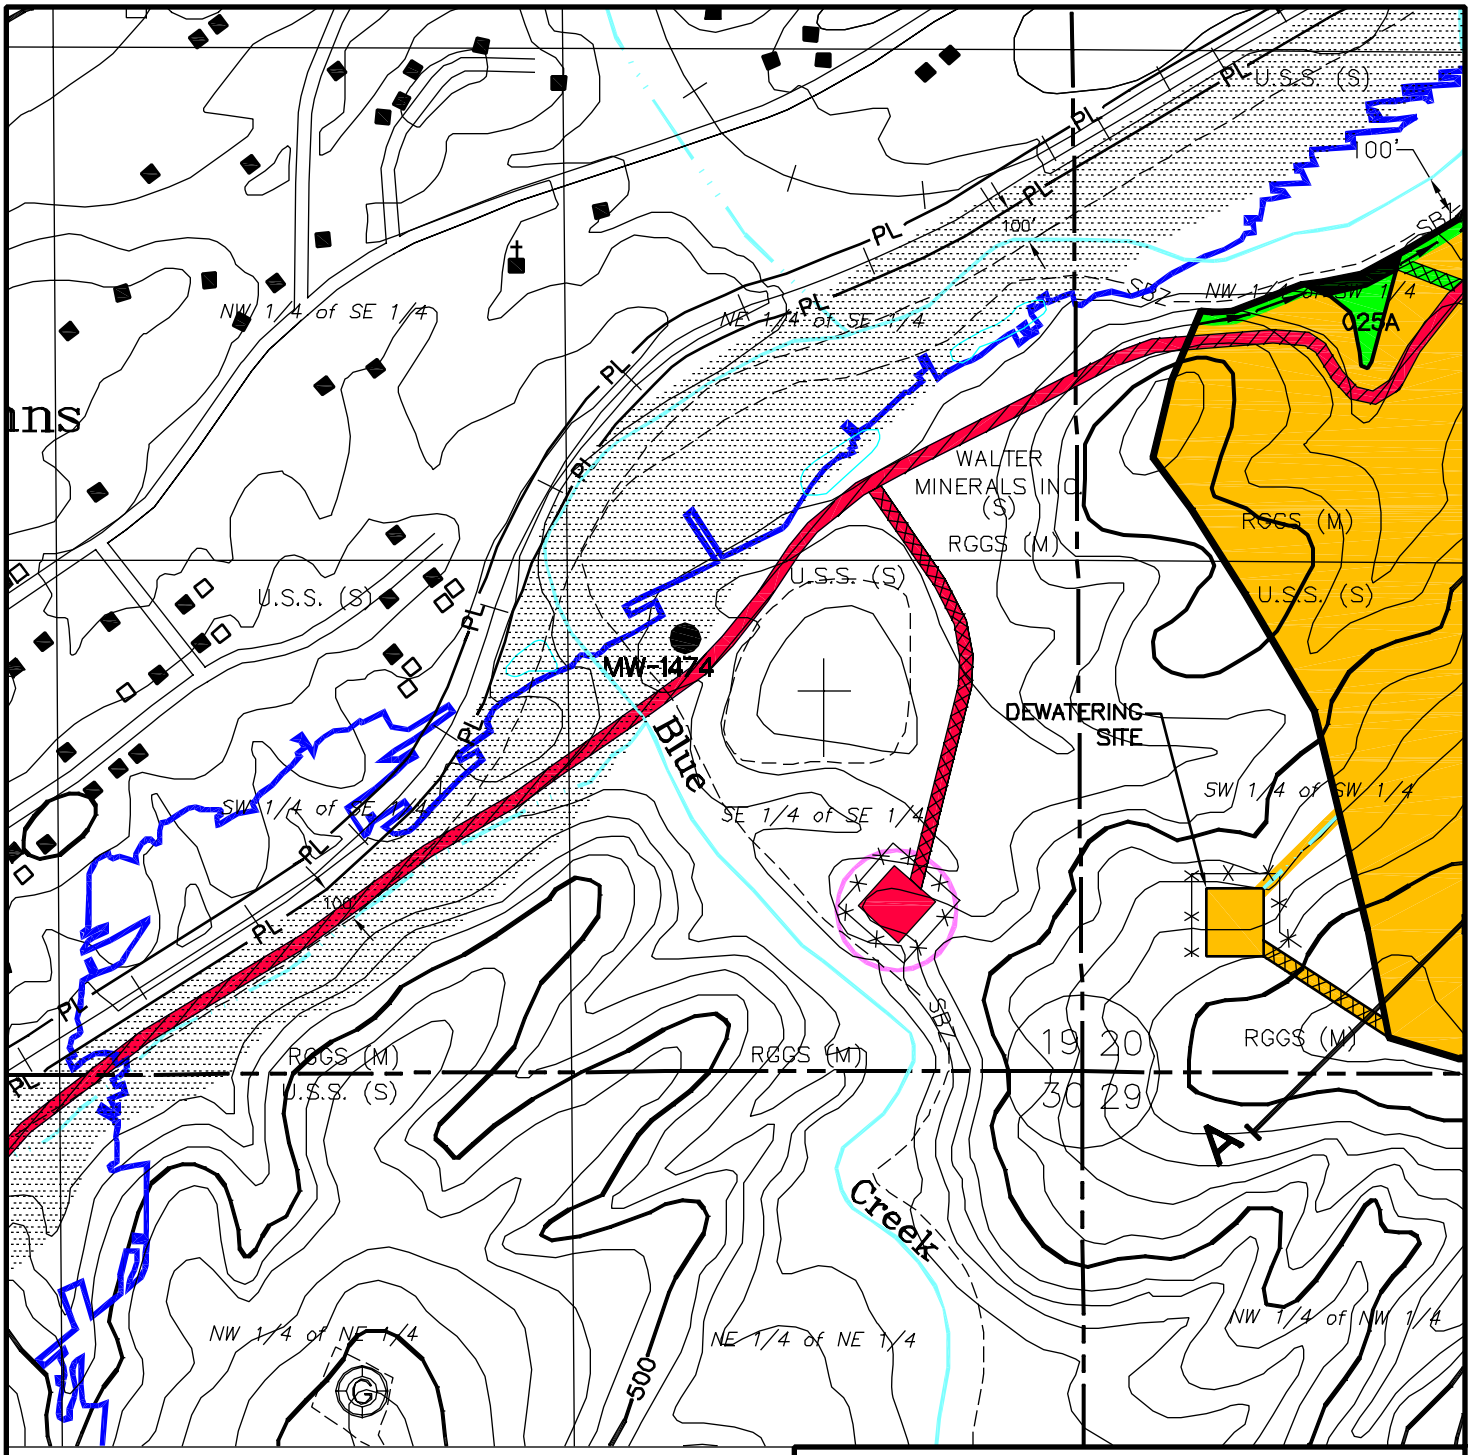

LEGEND

Exemption Area

Permit Boundary

Proposed Silt Fence

Scale: 1" = 500'

N

DRUMMOND COMPANY, INC.
P.O. BOX 1549 JASPER, AL 35502
205-387-0501 OFFICE

Shannon, LLC
Shannon Mine No. 3
P-3948 / Revision R-5
General Plan Exemption Area Map

DRAWN BY:	HOCUTT	DATE:	12-22-11
DWG. NAME:	TPSM3GPE5		
APPROVED BY:	S.R.I.	SCALE:	1"=500'

G:\Todd Odom\PTO\SRI\SHANNON\TPSM3GPE5.dwg 12/22/11 08:00