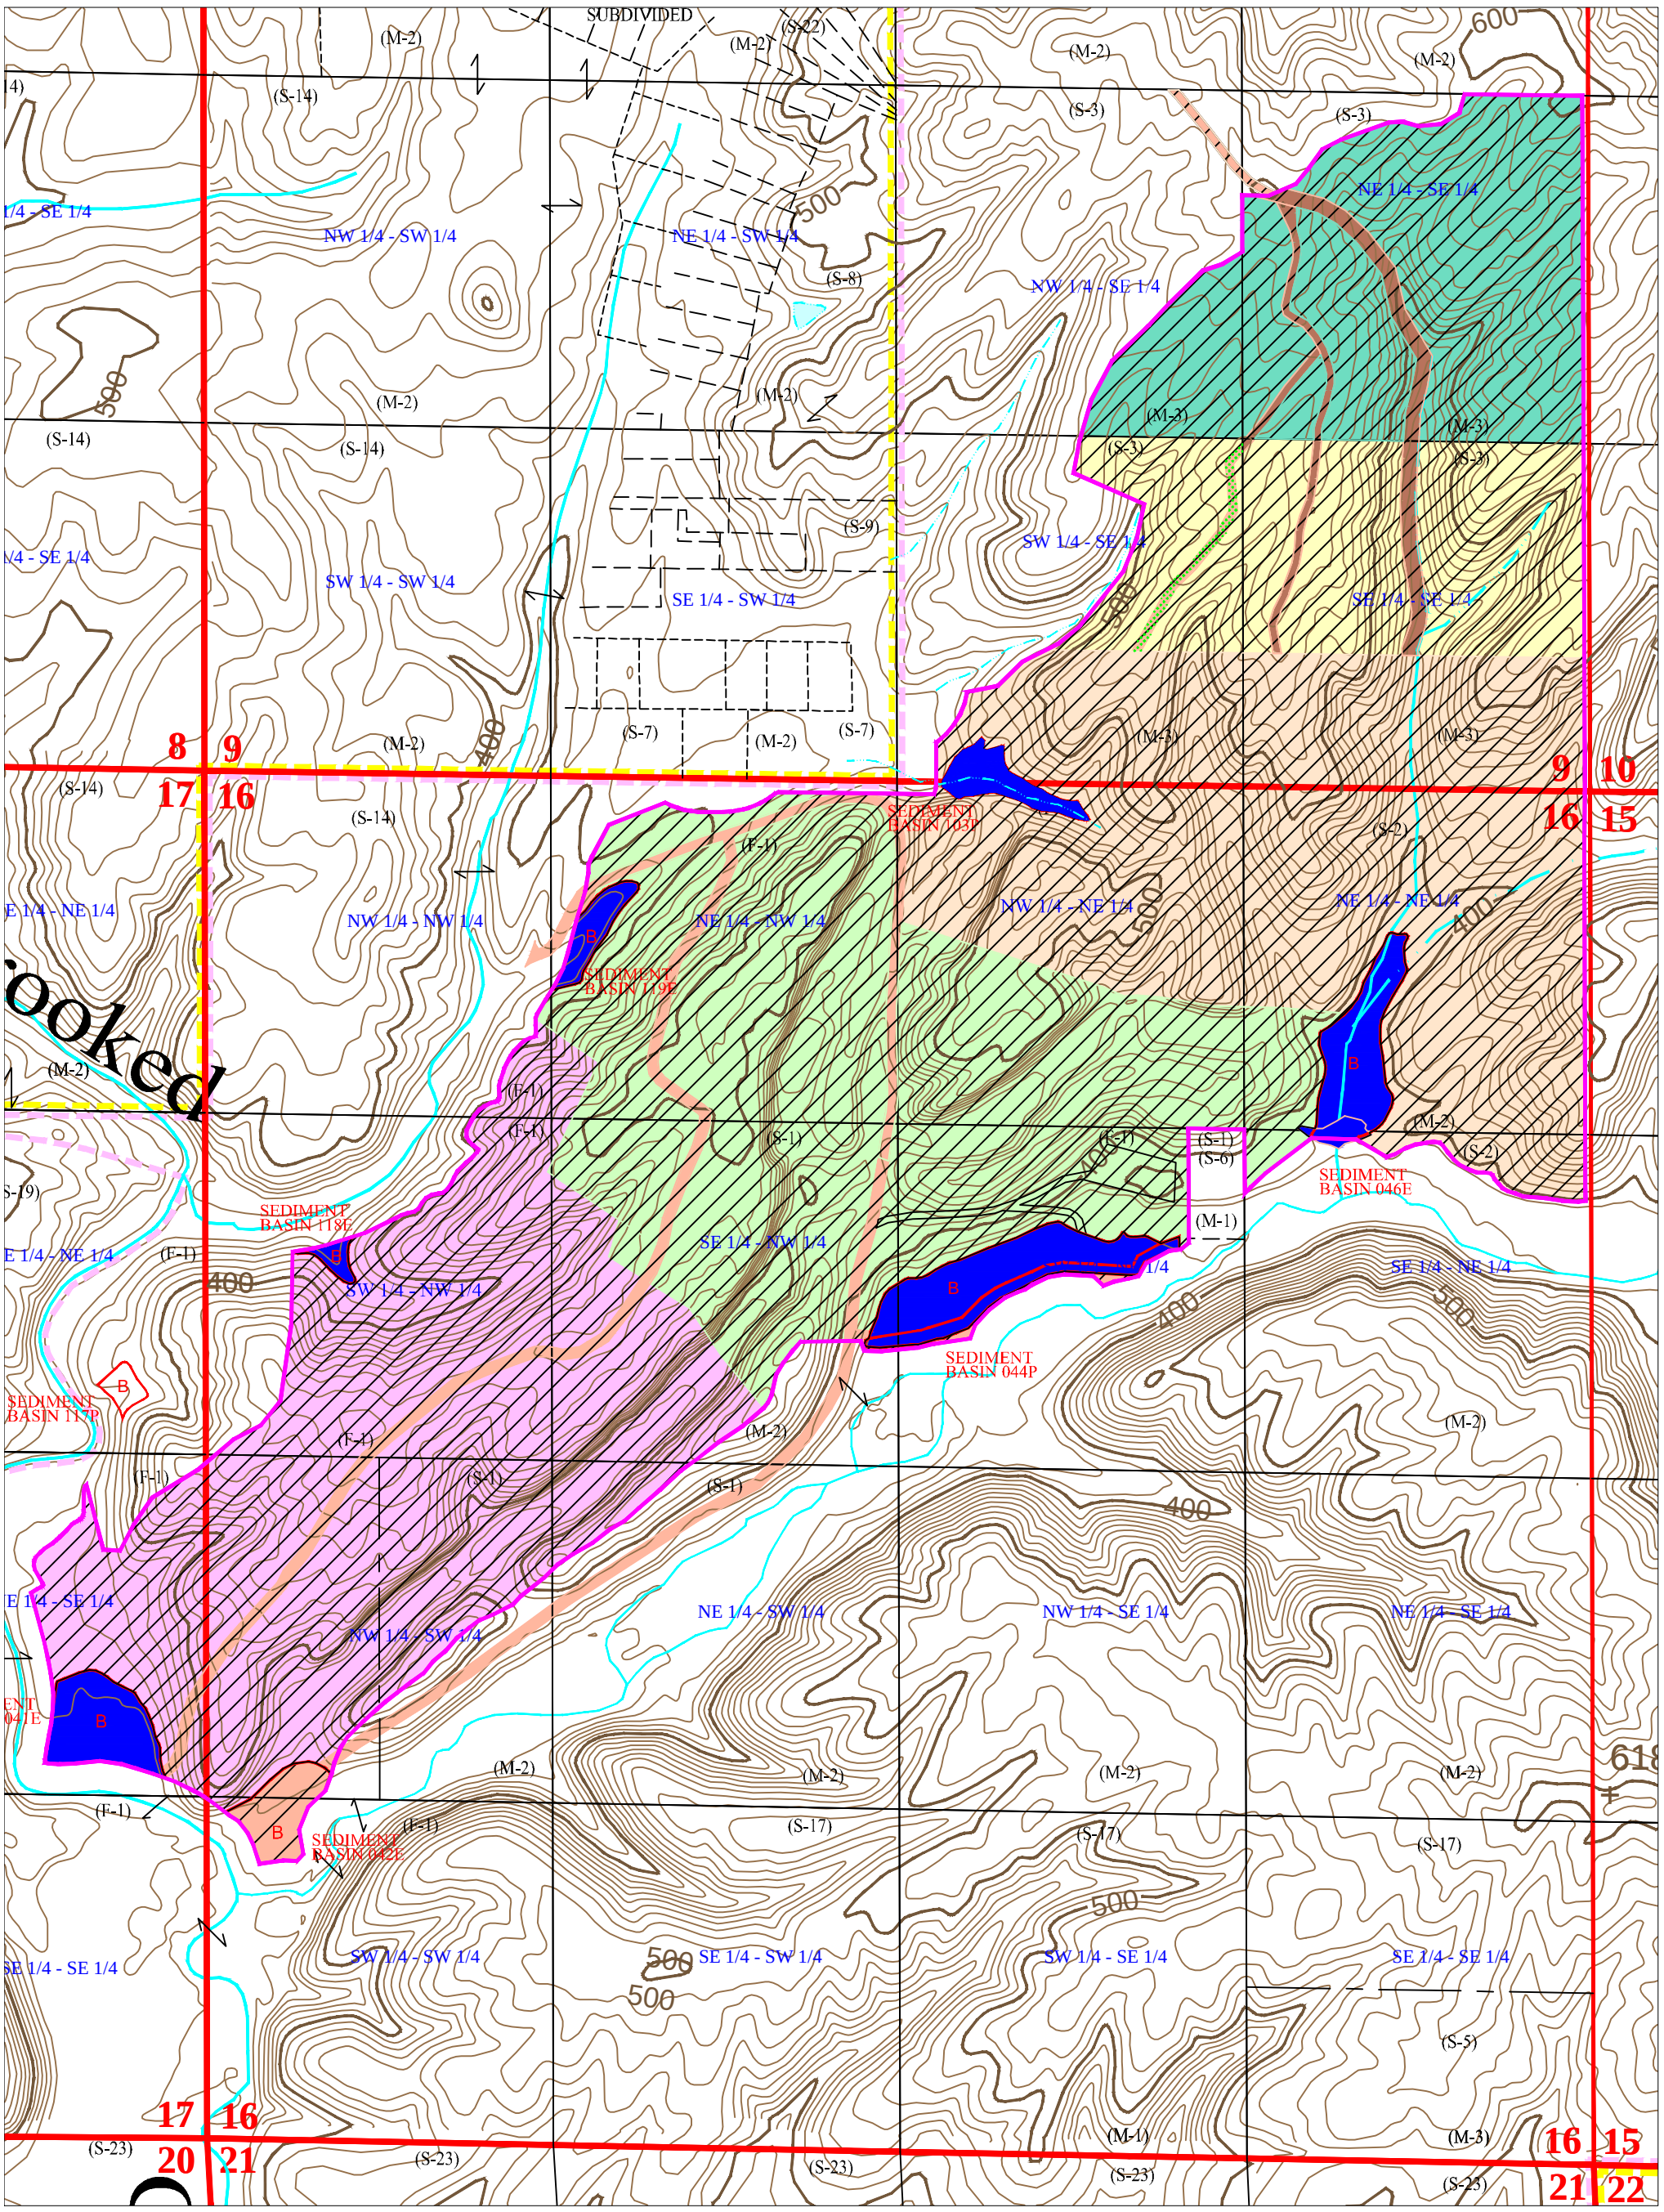

SHEET 1 OF 1

SCALE: 1"=600'

BLACK WARRIOR MINERALS, INC.

MINE NO. 1, P-3950, R-5

LAND USE MAP

- R-5 PERMIT BOUNDARY
- UNDEVELOPED/ NO CURRENT USE
- FISH & WILDLIFE (PWI)

INCREMENT COLOR CODE

- INCREMENT NO. 1
- INCREMENT NO. 2
- INCREMENT NO. 3
- INCREMENT NO. 4
- INCREMENT NO. 5
- INCREMENT NO. 6