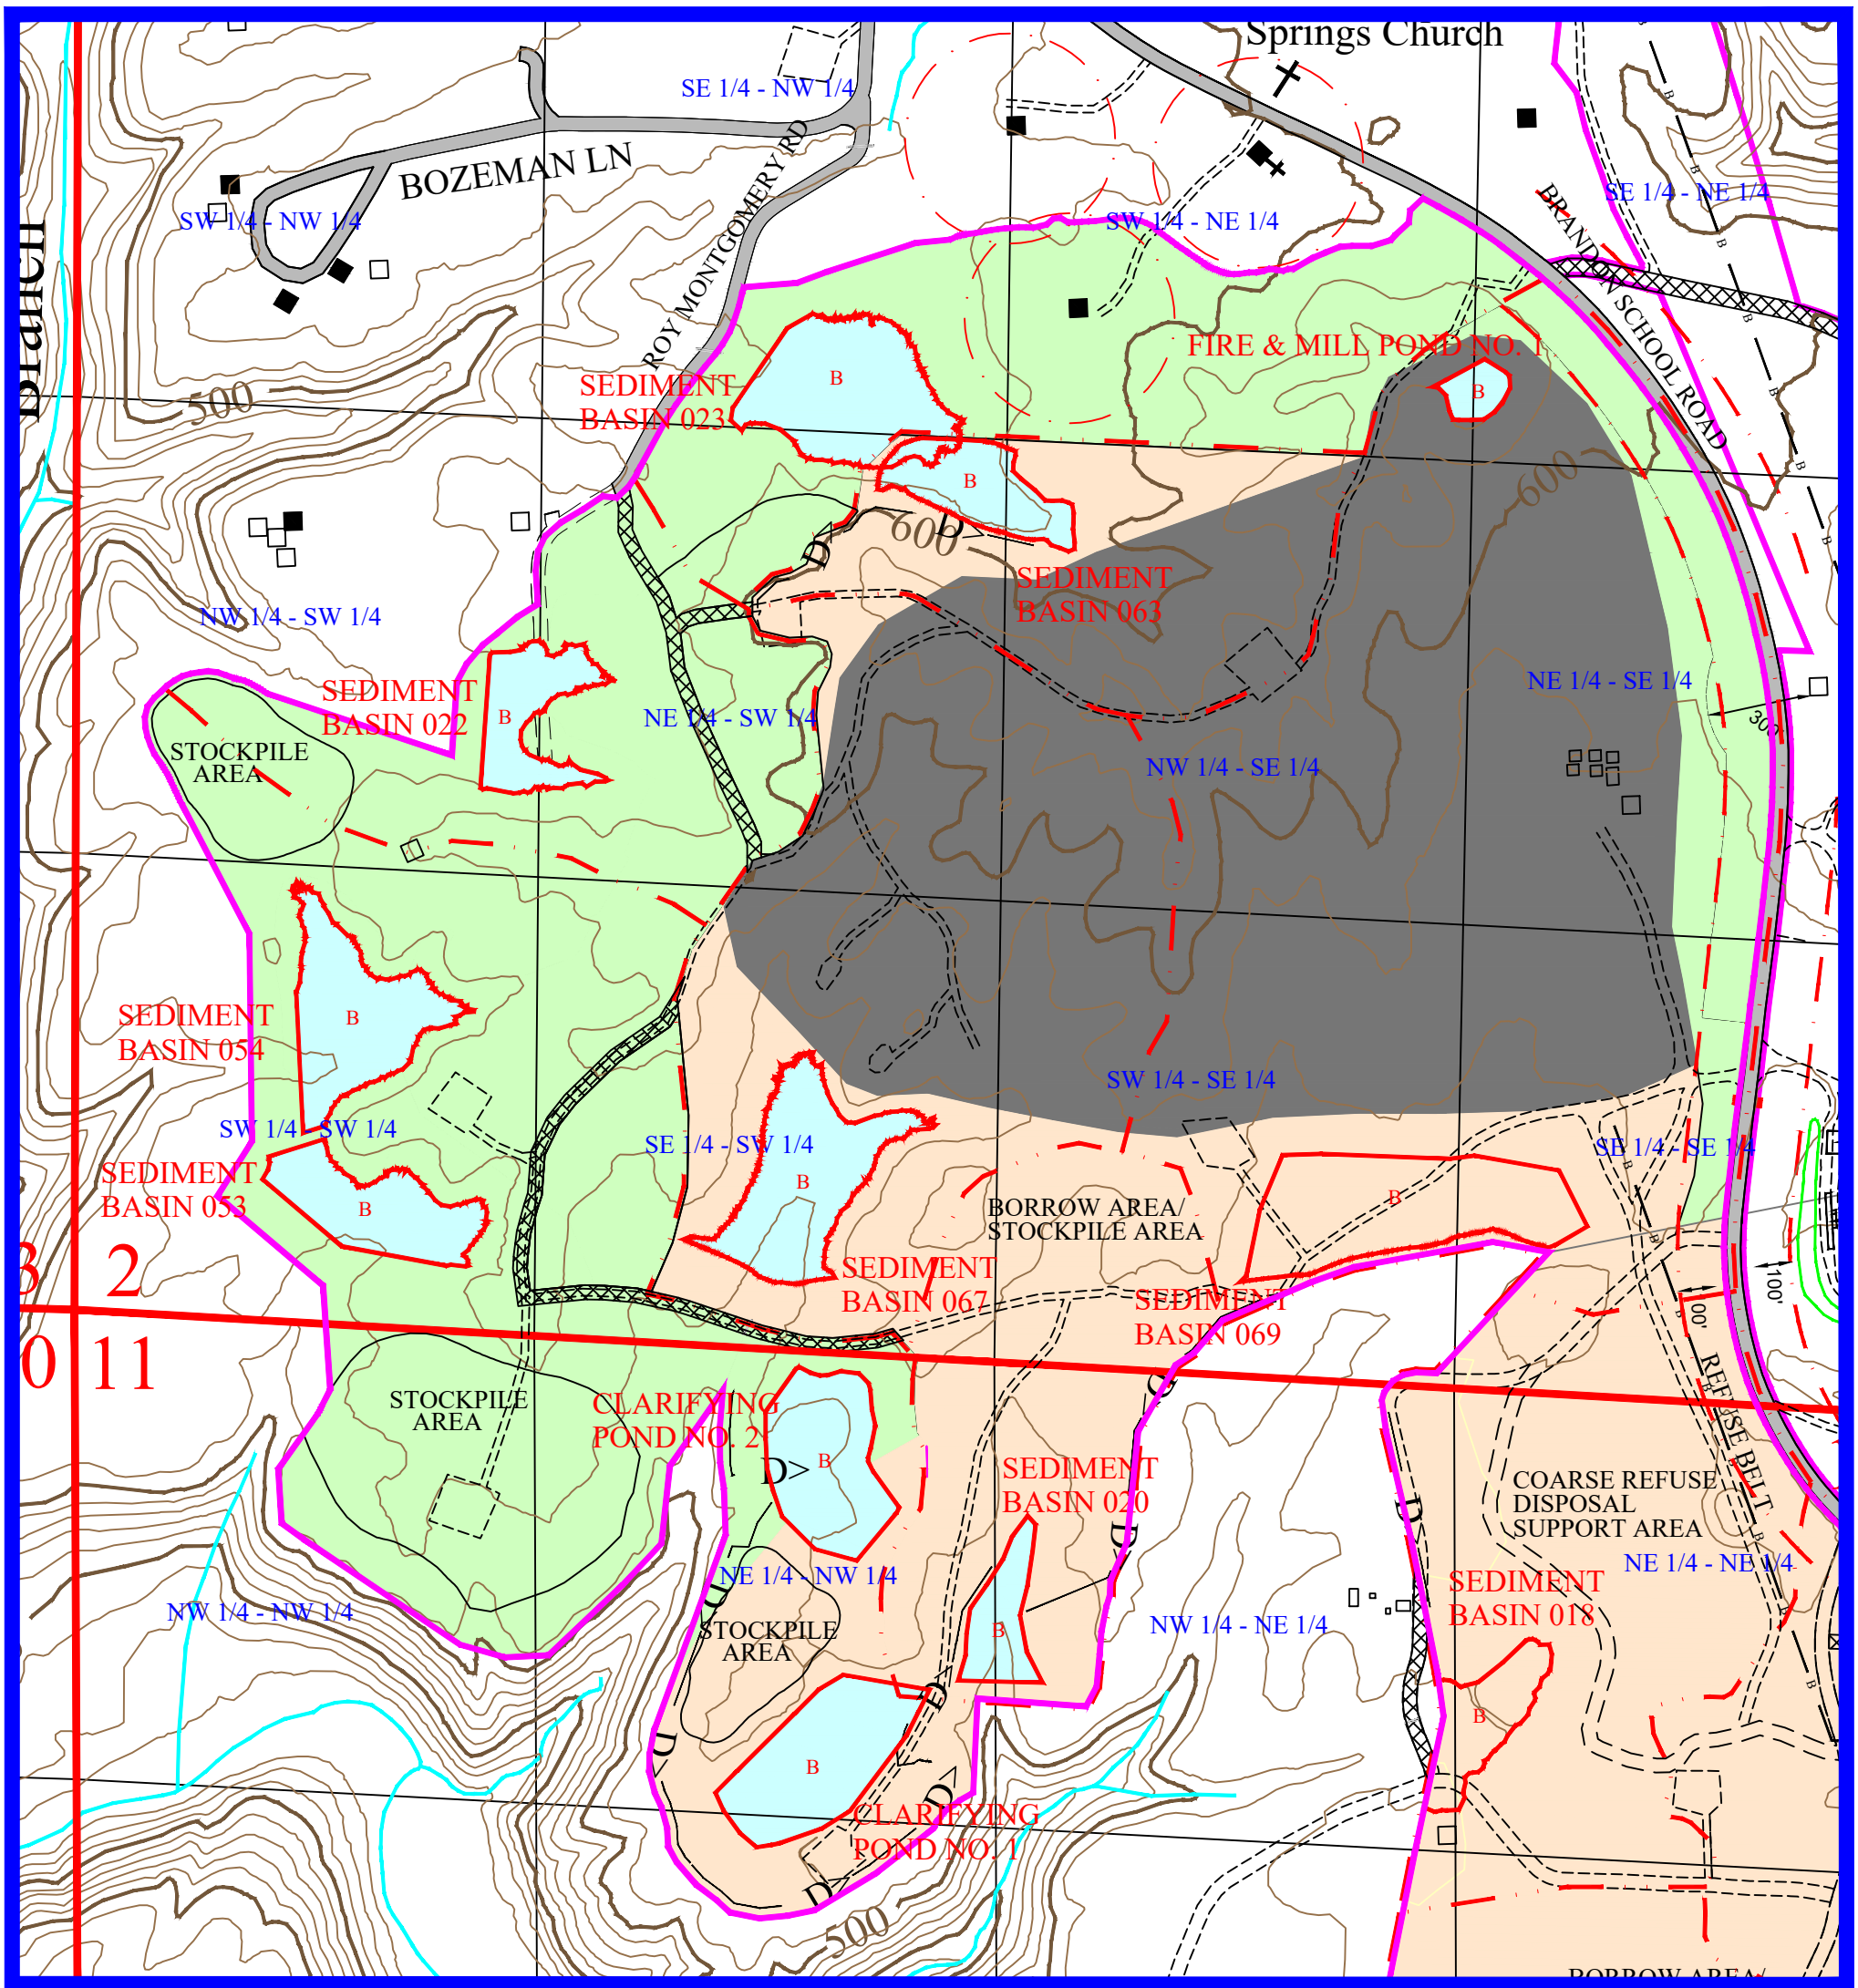



CONTOUR INTERVAL 20 FT

ALL SOILS DATA AND MAPPING TAKEN FROM SOIL SURVEY OF THE WALKER COUNTY, AL, U.S. DEPARTMENT OF AGRICULTURE SOIL CONSERVATION SERVICES.

# WARRIOR MET COAL BC, LLC
# BLUE CREEK MINE NO. 1

## P-3964, R-20
## CURRENT CONDITIONS WATERSHED MAP
## SCALE: 1" = 500'

MAP LEGEND

- PERMIT BOUNDARY
- DRAINAGE DIVIDE
- DIVERSION
- DRAINAGE COURSE
- ANCILLARY ROAD
- EXISTING ROCK DUMP CN 81
- MOSTLY FOREST, CN 55
- DISTURBED AREA CN 81
- B — SEDIMENT BASIN, CN100
- GAS WELL

mcgehee engineering corp
post office box 3431
jasper, alabama 35502-3431
telephone: (205) 221-0686 fax: 221-7721
email: cw@mcgehee.org