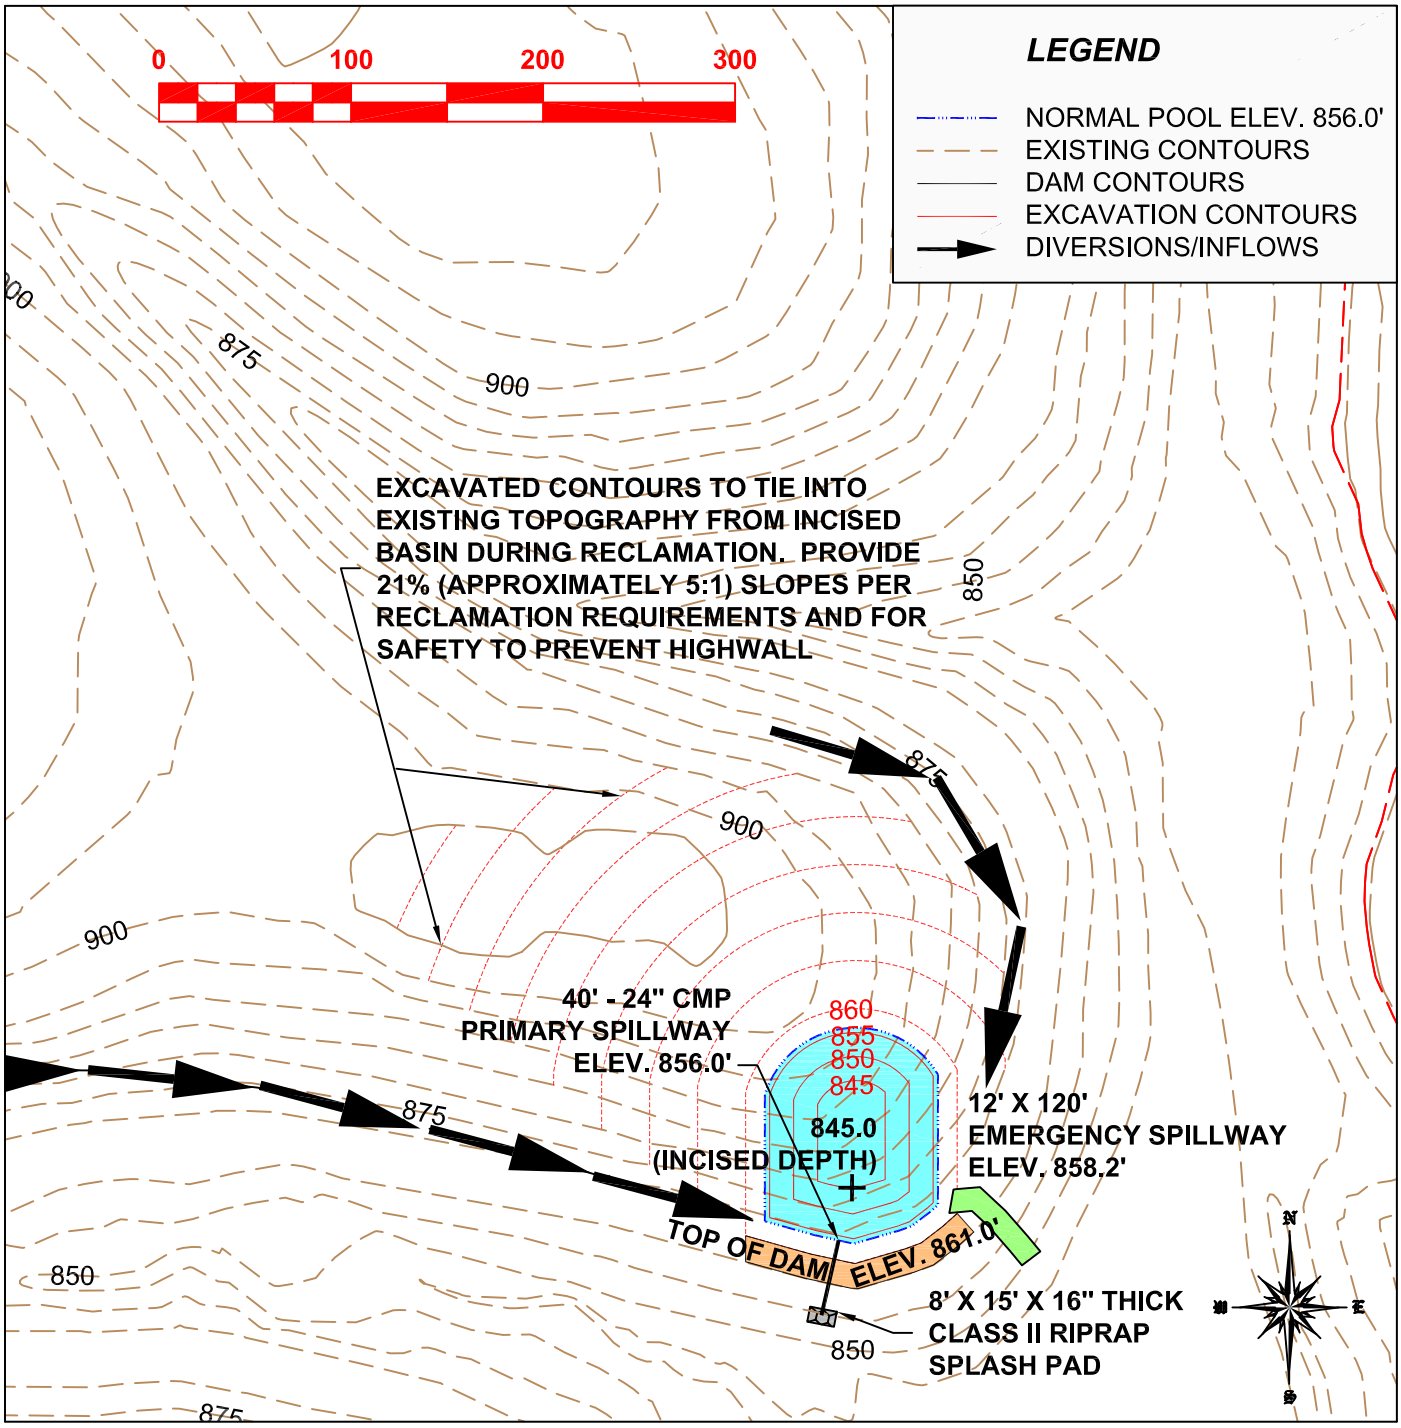

BIRMINGHAM COAL & COKE CO, INC
KNIGHT MINE, P-3970

CONTOUR INTERVAL 5'

DRAWN BY: J.R.W.	DATE: 05/11/2015	044P DETAILED BASIN DESIGN
APPROVED BY: J.R.W.	DATE: 05/11/2015	
SCALE: 1" = 100'	SHEET: 1 OF 1	PLAN VIEW