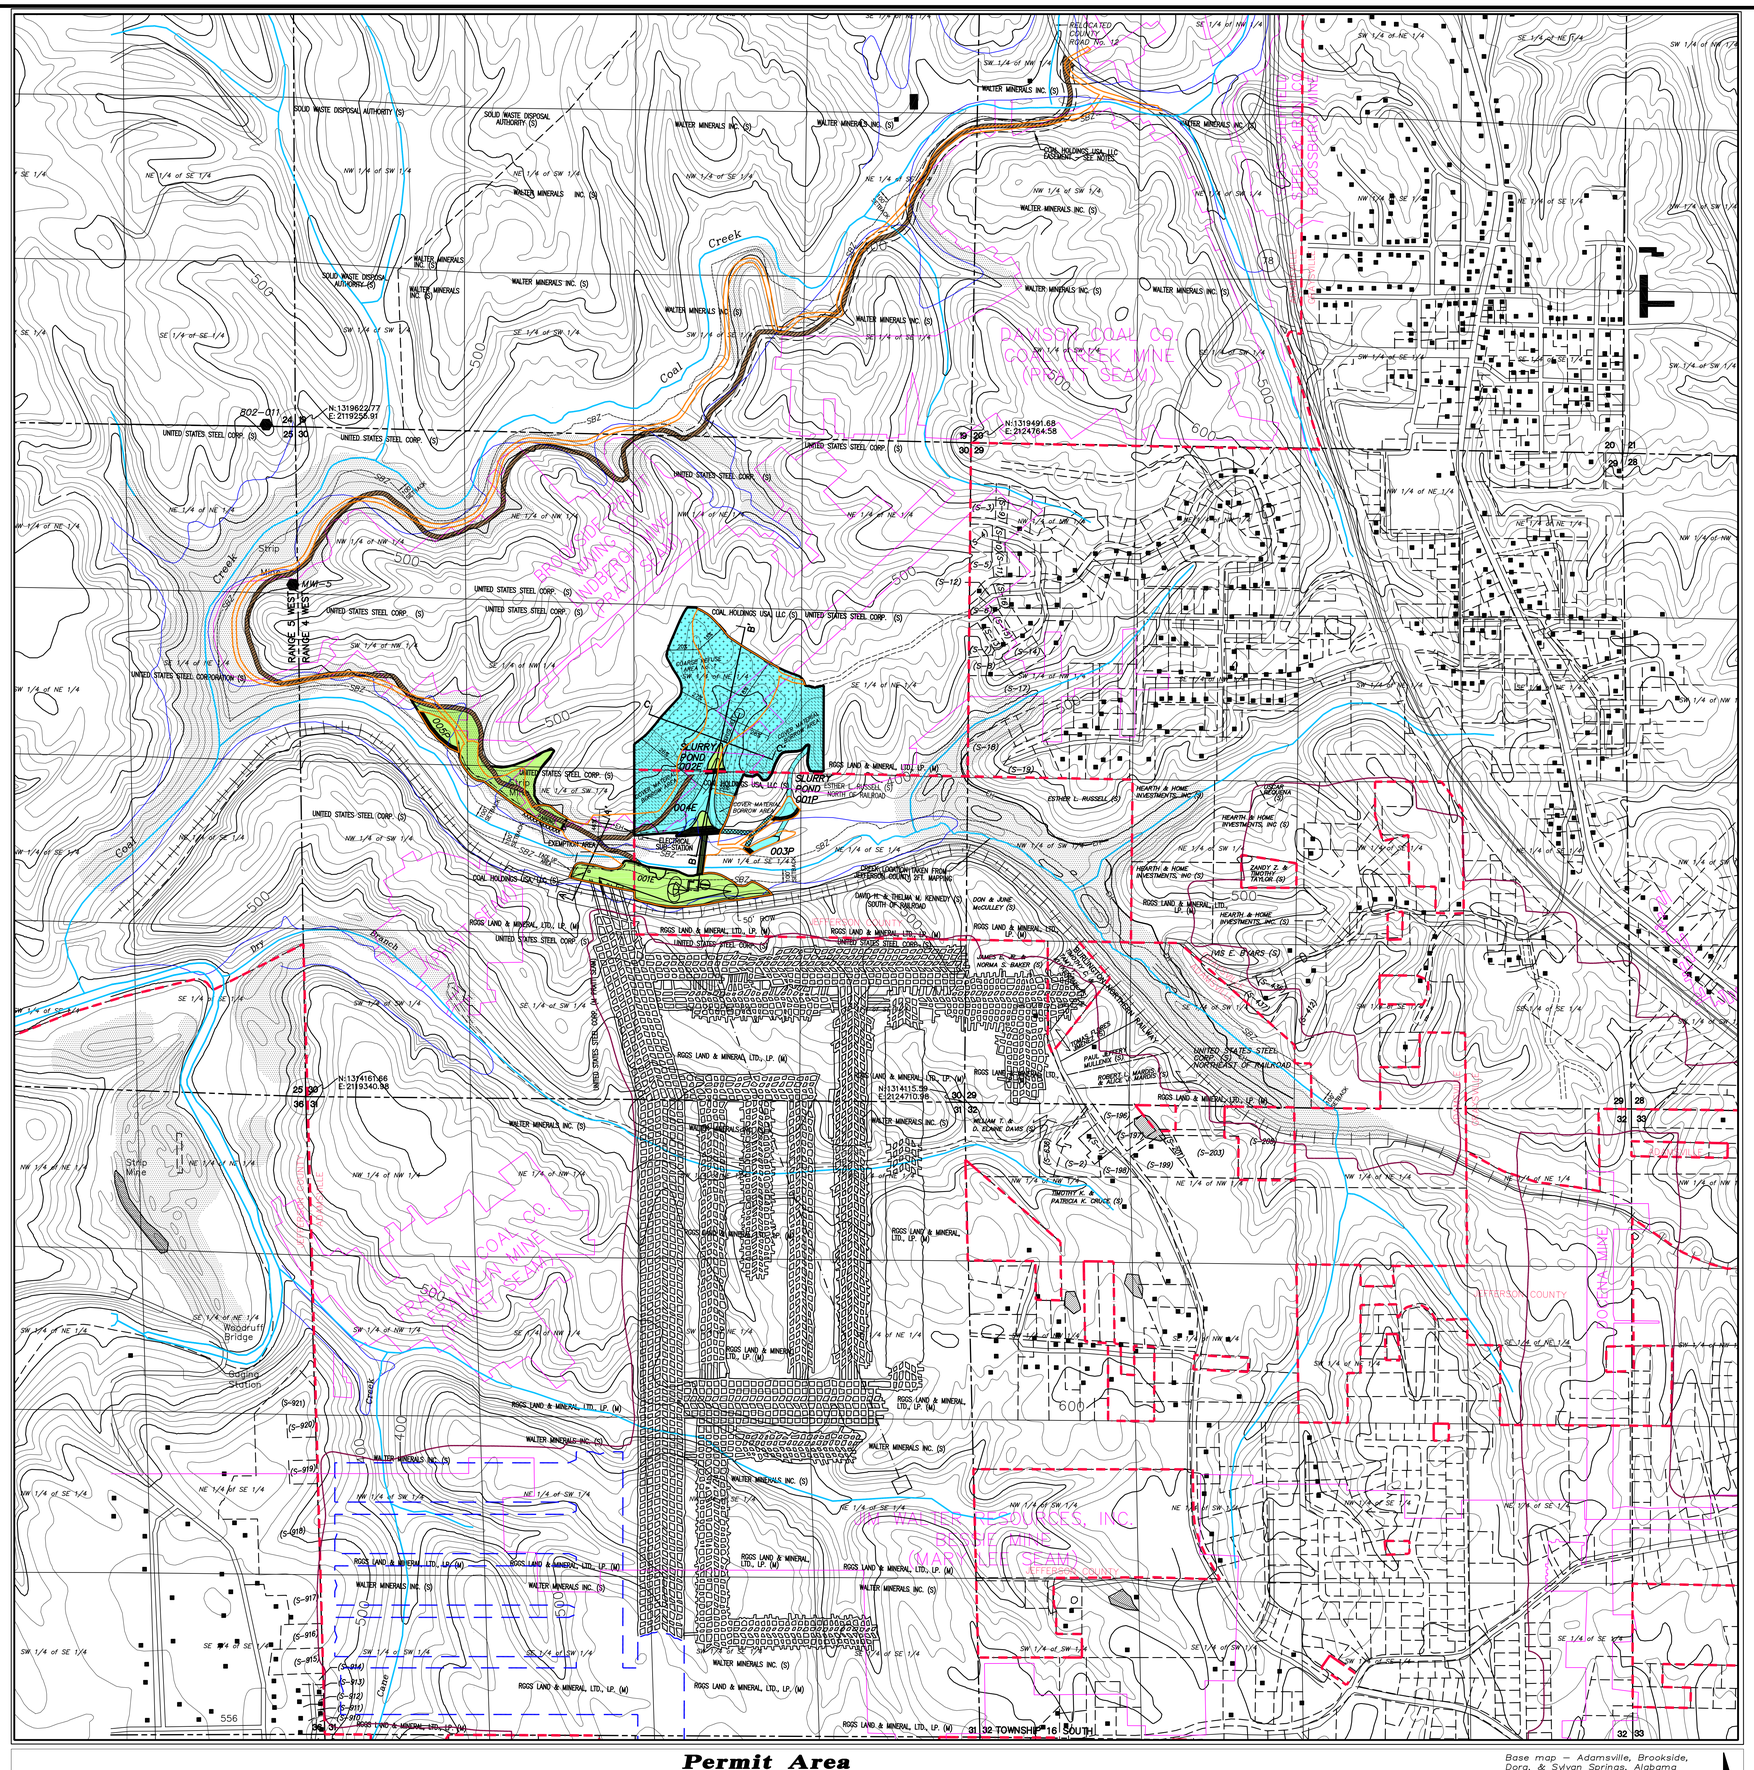

Permit Area

Scale 1" = 500'
Contour Interval = 20'

Base map — Adamsville, Brookside, Dora, & Sylvan Springs, Alabama United States Geological Survey Quadrangle Map.

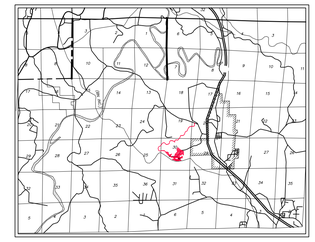

Vicinity Map

Scale 1" = 2 Miles

LEGEND

- A — A' Reclamation Cross Section
- Permit Boundary
- 400 Surface Contour
- 001 Sediment Basin
- Natural Drainage Course
- Perennial Stream
- Intermittent Stream
- 12% Land Slope Measurement
- EH Existing Highwall
- Projected Pratt Coal Seam Outcrop
- Coal Stockpile
- Diversion Ditch, Berm, or Low Wall
- County Road (Paved unless otherwise designated)
- Road (Private unless otherwise shown)
- Area Previously Surface Mined By Others
- (M) Indicates Mineral Ownership
- (S) Indicates Surface Ownership
- (FEE) Indicates Surface & Mineral Ownership
- 1243 Ground Water Monitoring Site
- Occupied Dwelling
- Coal Washer
- Primary Road
- Ancillary Road
- Private Pond
- Coarse Refuse Disposal Site Number 1
- Cover Material Borrow Area
- Abandoned Power Transmission Line
- Power Substation Site
- Silt Fencing
- I Proposed Injection Well Site
- W Proposed Withdrawal Well Site
- SBZ Stream Buffer Zone
- Sunrise Coal Co., LLC Pratt Mine (ASMC Permit No. P-3768)
- 30° Angle of Draw Boundary
- Pratt No. 1 Mine Boundary (1st Year)
- Existing Underground Works Sunrise Coal Co., LLC Pratt Mine (ASMC Permit No. P-3768)
- Property Lines Other Than Forty Lines
- Adamsville City limits

NOTES

- There are no Buildings Within 1000' of Permit Area except as shown
- Surface and Mineral Ownership By 1/4-1/4 Section Unless Otherwise Shown
- No Topsoil Stockpiles Shown Due To Topsoil Variance Request
- No Municipality has Police Jurisdiction within or contiguous to the Permit Area
- See Attachment III-B-3 for proposed stream offsets and letter to Dr. Randy Johnson
- Coal Stockpiles Locations are Subject to Change.
- Coal Holding USA, LLC has a Roadway Easement 100' in width lying 50' on each side of the Centerline of the Existing Road.
- The four Corners Located for Section 30 are NAD 83, State Plane Coordinates.

ORIGINAL BOND LEGEND

Increment No. 1, 16 Acres
Mine Face Up Area, Parking Area, Coal Storage and Preparation Plant — 13 Acres
Basins 001, 004, 005, Slurry Pond 002 and Access — 3 Acres

Increment No. 3, 40 Acres
Coarse Refuse Disposal Area Number 1 and Borrow Areas — 38 Acres
Basin 003, Slurry Pond 001, Drainage, and Ancillary Road — 2 Acres

Increment No. 4, 12 Acres
Primary Roads 1P and 2P — 12 Acres

Total Area Under This Permit — 68 Acres

SURFACE OWNERSHIP

S-1	TIM CRUCE	S-198	WILLIAM J. & DORIS T. WHISENHUNT
S-2	DAVIS E T INVESTMENTS INC.	S-199	VAN CRUCE
S-3	ROY D. & PHYLLIS J. SHORT	S-201	VAN & DOLLIE CRUCE
S-4	DOROTHY M. VANDERVER	S-203	CLYDE MATHIS
S-5	CHRIS & ANDREA GREATHOUSE	S-204	DONNA LYNN McCULLEY
S-6	FEDERAL HOME LOAN MTG. CO.	S-205	ALBERT L. & TOMMIE SUE CRUCE
S-7	STEPHEN C. LEE	S-636	LONNIE LEE & ENEIDA M. WATSON
S-8	RITA C. DOEGE	S-412	LENDEL C. & LOIS F. JORDAN
S-9	JUDY A. PAGE	S-436	PAUL EDWARD BYARS
S-10	ROY HARLIN & CHARLOTTE GANEY	S-437	GREENTREE SERVICING
S-11	THOMAS E. & DOROTHY M. VINES	S-910	ROBERT L. & JANET M. GOOLSBY
S-12	JERRY E. & DELILAH PARSONS	S-911	BOBBIE J. WARREN
S-13	JANA & JEFFERY N. WESLEY	S-912	THEODORE J. WEATHERBY
S-14	BRIAN & NIKKI BAKER	S-913	ANDREA R. HOLYOAK
S-15	GRAYSVILLE FIRST METHODIST ETC.	S-914	DANIEL C. & LAURA J. CLAWSON
S-16	DANIEL H. ERWIN	S-915	JOEL WAYNE & NANCY GAIL MOORE
S-17	YOUNGBLOOD ENTITIES INC.	S-916	JOEL WAYNE MOORE
S-18	MARY ANNE AMBURGEY	S-917	OLLIE & MARY ANN GILBERT JR.
S-19	AMY CORBIN-NORRIS	S-918	CHARLES E. & BONNIE J. CLICK
S-196	TONY & ELAINE DAVIS	S-919	CARY EUGENE & DEBRA DAWN BICE
S-197	STEVE W. WHISENHNT	S-920	THOMAS & TERRI L. MELLOWN

I, R. Evan Parrish, a Registered Land Surveyor, hereby certify the foregoing to be a true and correct map to the best of my knowledge and belief.

ALABAMA REGISTERED No. 12936 PROFESSIONAL LAND SURVEYOR R. EVAN PARRISH

R. Evan Parrish, P.L.S. — Date
AL Reg. #12936

PERC ENGINEERING CO., INC.
1606 Hwy. 78 West Jasper, AL 35501/P.O. Box 1712-35502
(205) 384-5553 Office (205) 295-3114 Fax

NFNPMPMT.DWG

REVISIONS

NO.	DATE	NATURE OF REVISION
1		
2		
3		
4		
5		
6		

Initial Map Date: March 22, 2012

PERMIT AND VICINITY MAP
North Pratt Mining, LLC
Pratt No. 1 Mine
P-3972

Part of Sections 19, 20, 29, 30, & 31
Township 16 South, Range 4 West
& Section 25
Township 16 South, Range 5 West
Jefferson County, Alabama