INJECTION/DEWATERING WELL REMOVAL
TYPICAL CROSS-SECTION

NO SCALE

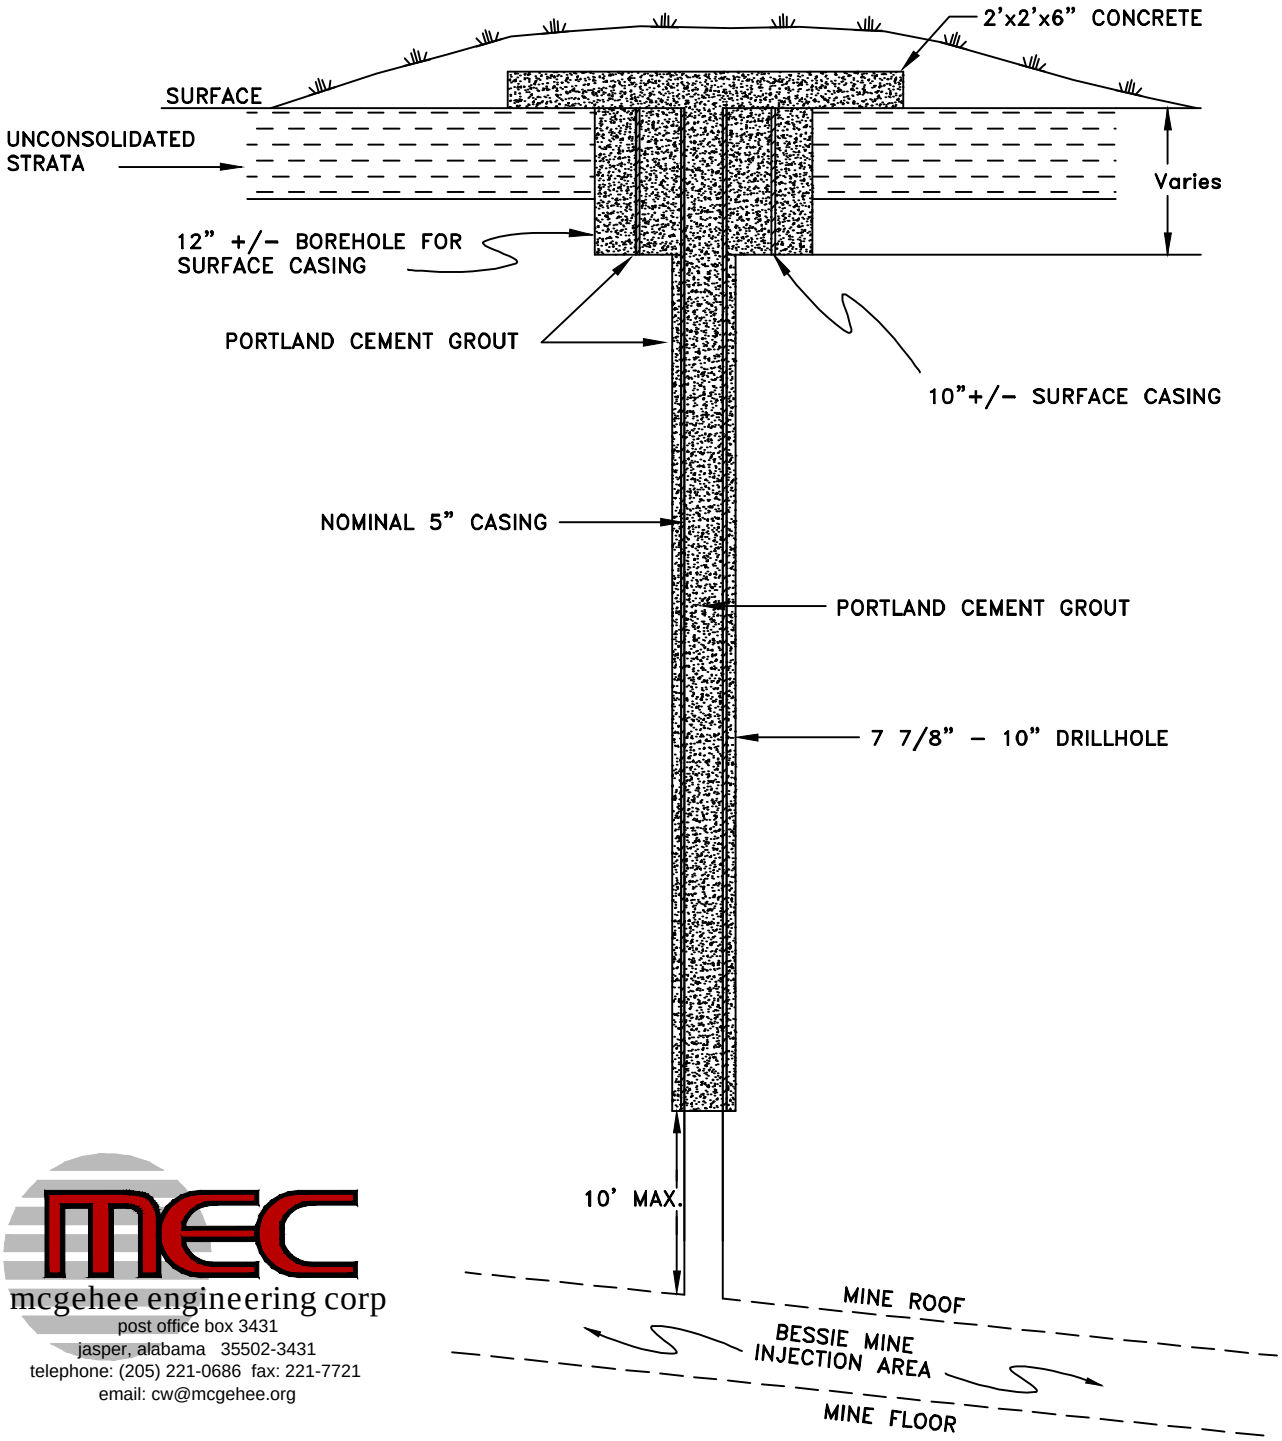

mcgehee engineering corp
post office box 3431
jasper, alabama 35502-3431
telephone: (205) 221-0686 fax: 221-7721
email: cw@mcgehee.org