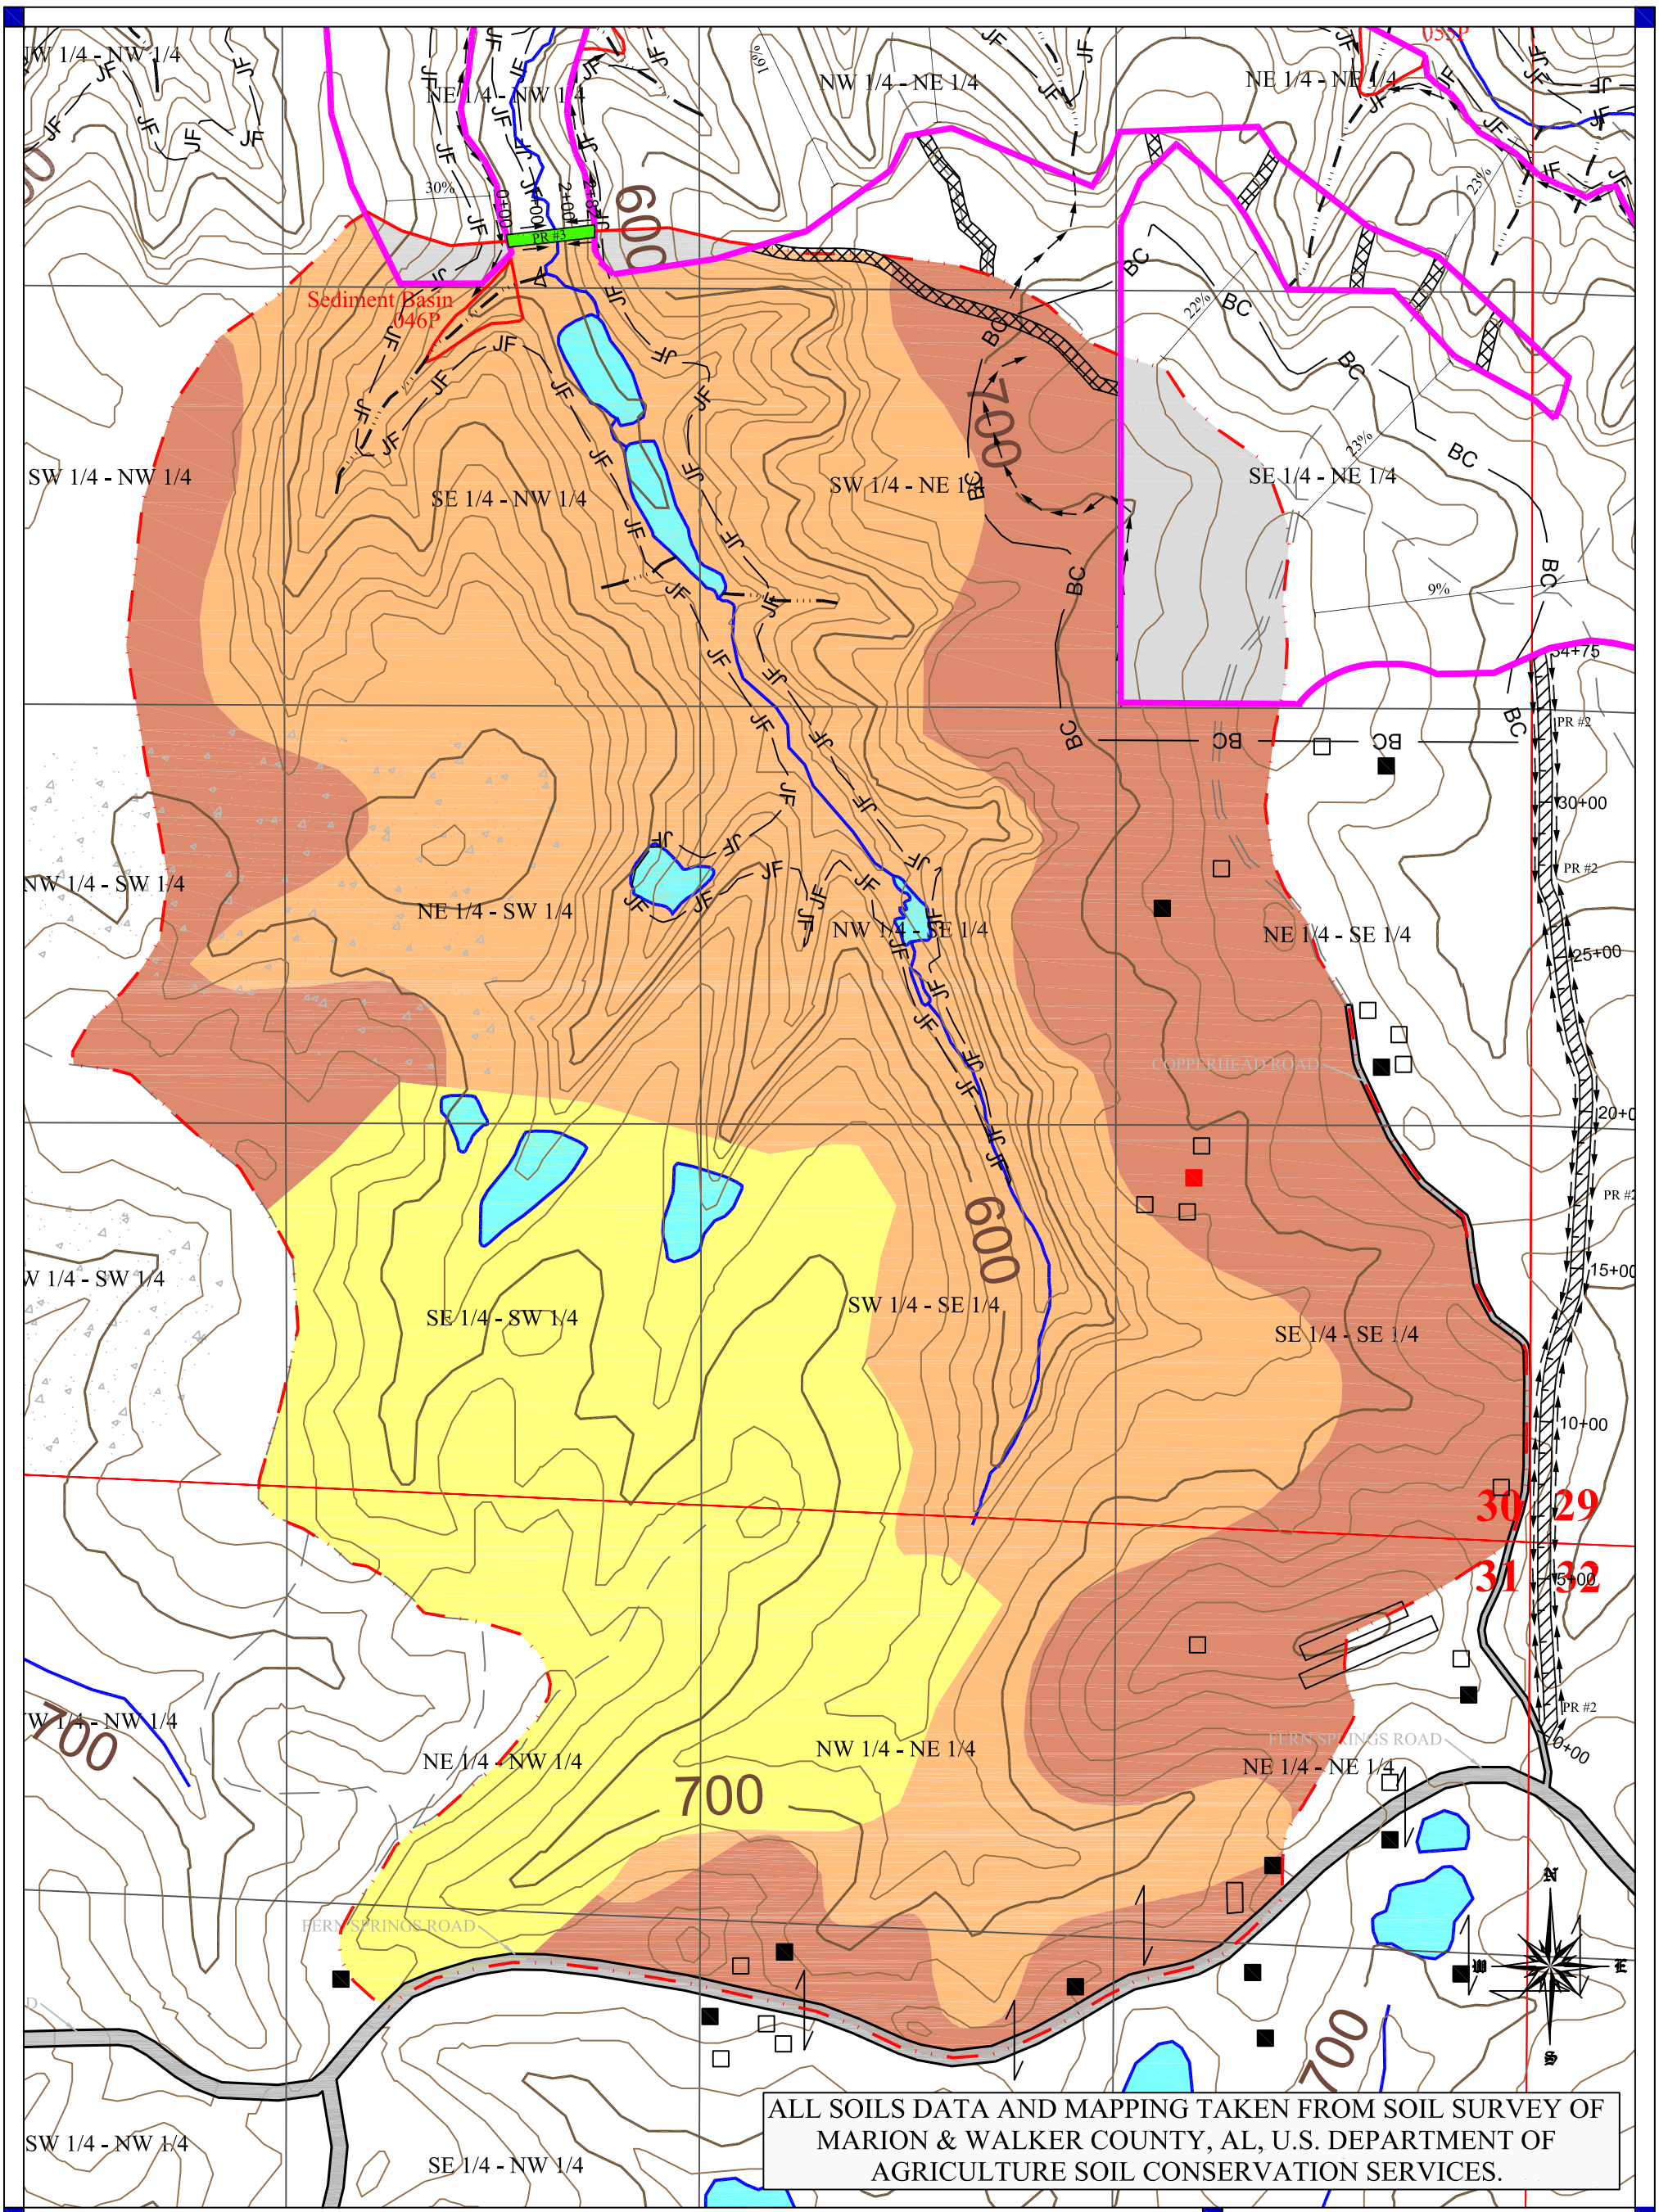

DRAWN BY:
Z.B.W.
4/2/2013

APPROVED BY:
J.D.M.
4/2/2013

SCALE:
1" = 500'

SHEET:
1 OF 1

BIRMINGHAM COAL & COKE CO., INC.

GOODEN CREEK NO. 2 MINE - PRIMARY ROAD NO. 3
SITE LOCATION & WATERSHED MAP

- WATER, CN 100
- PREVIOUSLY DISTURBED, CN 75
- BARE AND GRADE, CN 81
- MOSTLY FOREST, GOOD COVER, CN 55 (SOIL GROUP "B")
- MOSTLY FOREST, GOOD COVER, CN 77 (SOIL GROUP "D")
- PRIMARY ROAD NO. 3
- WATERSHED BOUNDARY

DSM
DESIGN GROUP, LLC
ENGINEERING / SURVEYING
1400 VIKING DRIVE
JASPER, ALABAMA 35501
TELEPHONE: (205) 221-6262