
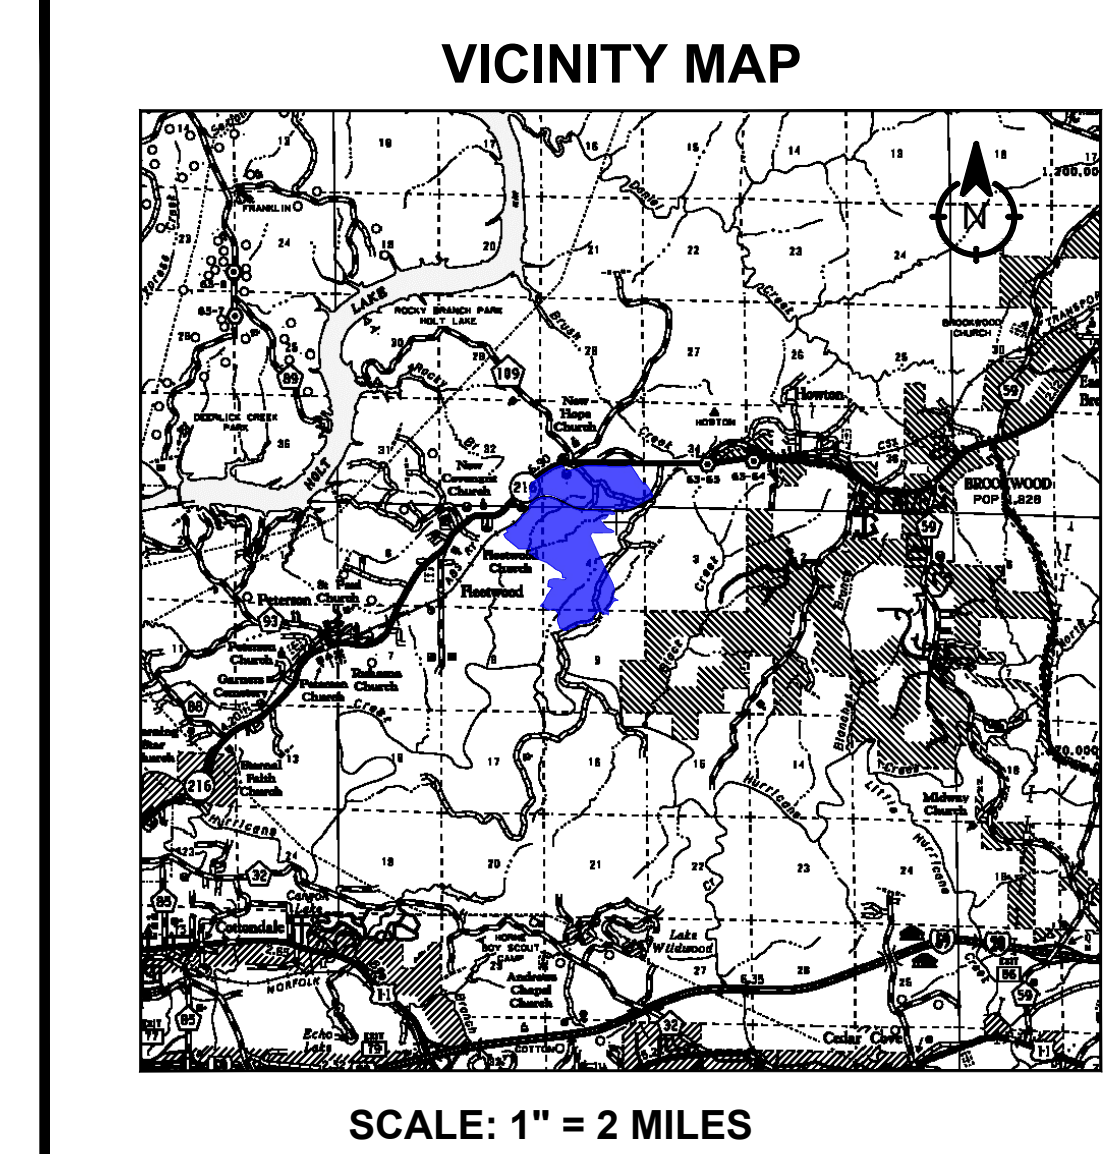


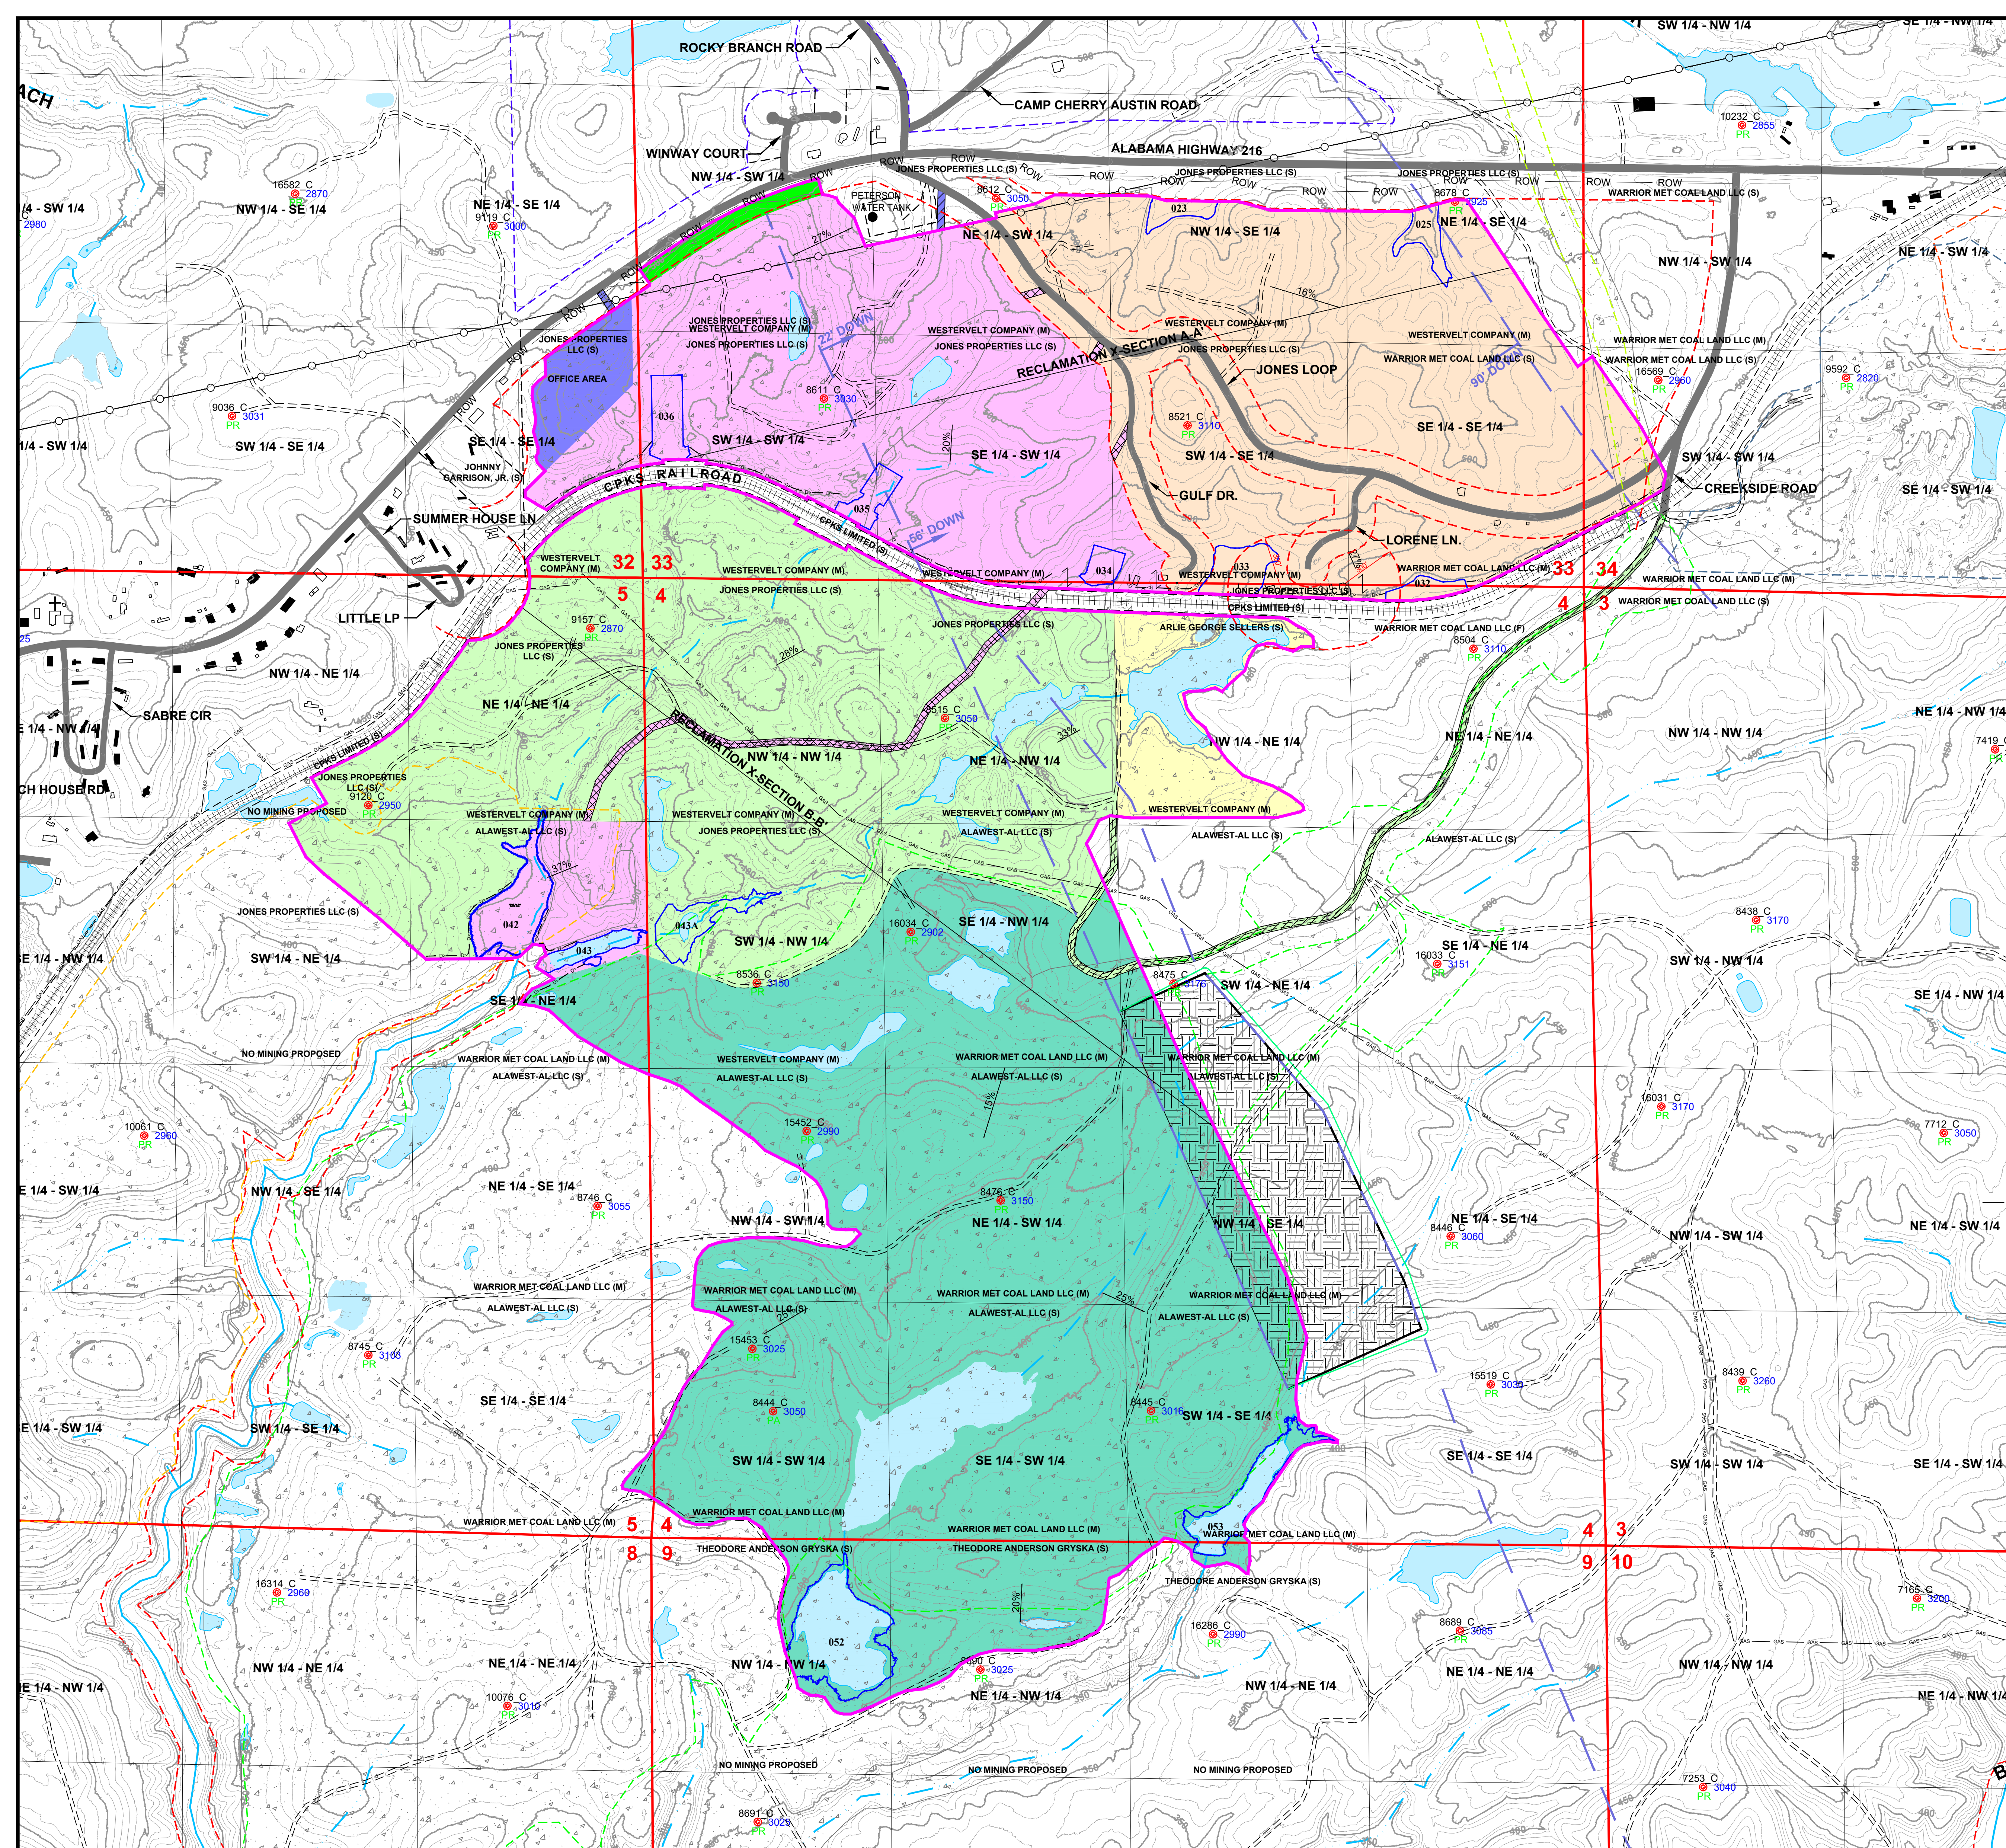

- ### MAP LEGEND
- ASMC PERMIT BOUNDARY
 - PRIMARY ROAD
 - ANCILLARY ROAD
 - SEDIMENT BASIN
 - SECTION LINE
 - QUARTER-QUARTER LINE
 - SURFACE OWNERSHIP LINE
 - SURFACE INDEX LINE
 - SURFACE INTERMEDIATE LINE
 - PUBLIC ROAD
 - PRIVATE ROAD
 - RAILROAD
 - PERENNIAL/INTERMITTENT STREAM
 - DRAINAGE COURSE
 - IMPOUNDED WATER
 - PREVIOUSLY MINED/DISTURBED
 - HIGHWALL MINING AREA
 - 30° ANGLE OF DRAW
 - SETBACK OFFSET
 - DRAINAGE DIVIDE
 - POWER TRANSMISSION LINE
 - SONAT GAS PIPELINE
 - FAULT
 - DIVERSION DITCH
 - HIGHWALL
 - INITIAL SPOIL AREAS
 - OCCUPIED DWELLING
 - P-4000
 - P-3937
 - P-3728
 - P-3986
 - P-3995
 - P-3648
 - GAS WELL (PERMIT #, STATUS, DEPTH)
 - OWNERSHIP LAND HOOK

BONDING LEGEND	
INCREMENT NO. 1	INCREMENT NO. 4
MINING AREA	MINING AREA
SEDIMENT BASINS 034, 035, 036, 042, 043	SEDIMENT BASIN 052, 053
DRAINAGE COURSES, DIVERSIONS & ACCESS	DRAINAGE COURSES, DIVERSIONS & ACCESS
RAILROAD CROSSING	RAILROAD CROSSING
TOTAL BONDED AREA	TOTAL BONDED AREA
INCREMENT NO. 2	INCREMENT NO. 5
MINING AREA	MINING/SPOIL AREA
PRIMARY ROADS	SEDIMENT BASINS 052, 053
SEDIMENT BASIN 043A	DRAINAGE COURSES, DIVERSIONS & ACCESS
DRAINAGE COURSES, DIVERSIONS & ACCESS	TOTAL BONDED AREA
TOTAL BONDED AREA	INCREMENT NO. 6
INCREMENT NO. 3	OFFICE AREAS
MINING AREA	PRIMARY ROADS
SEDIMENT BASINS 023, 025, 032, 033	TOTAL BONDED AREA
DRAINAGE COURSES, DIVERSIONS & ACCESS	TOTAL PERMIT AREA
TOTAL BONDED AREA	

SECTIONS 3, 4, 5, & 9
TOWNSHIP 21 SOUTH, RANGE 8 WEST,
SECTIONS 32, 33, & 34
TOWNSHIP 20 SOUTH, RANGE 8 WEST,
TUSCALOOSA COUNTY, ALABAMA
BASE MAP: BROOKWOOD, COTTONDALE,
COALING, & LAKE NICHOL U.S.G.S. QUADRANGLES.

**SOUTHLAND
RESOURCES, INC.**

**FLEETWOOD MINE
ASMC P-4004, R-3**

PERMIT MAP

DATE:
10/02/2026

APPROVED BY:
J.P.J.

SCALE:
1"=400'

SHEET:
1 OF 1

SJE

SIMMONS-JOHNSEY
ENGINEERING, LLC

407 9th Ave., Jasper, AL 35501
(205) 275-0689 (205) 522-2057

- ### NOTES
- NO BUILDINGS WITHIN 1,000' OF PERMIT AREA OTHER THAN SHOWN.
 - SURFACE AND MINERAL OWNERSHIP BY FORTY EXCEPT WHERE NOTED OTHERWISE.
 - LOCATIONS OF COAL AND TOPSOIL STOCKPILES ARE SUBJECT TO CHANGE.
 - NO CITY OR TOWN LIMITS EXIST WITHIN 1,000' OF PERMIT AREA OTHER THAN SHOWN.
 - COAL MAY BE STOCKPILED ONSITE OR LOADED DIRECTLY INTO TRUCKS AND TRANSPORTED OFFSITE FOR SALE.
 - (S) Surface Ownership (M) Mineral Ownership (F) Fee Ownership

1. ADD 2 ACRES TO INCREMENT NO. 1 FOR ADDITIONAL SPOIL AREA WITHIN THE 100' OFFSET OF ALABAMA STATE HIGHWAY 216.

I HEREBY CERTIFY THIS MAP TO BE TRUE AND CORRECT
TO THE BEST OF MY KNOWLEDGE AND BELIEF.

PROFESSIONAL ENGINEER DATE